




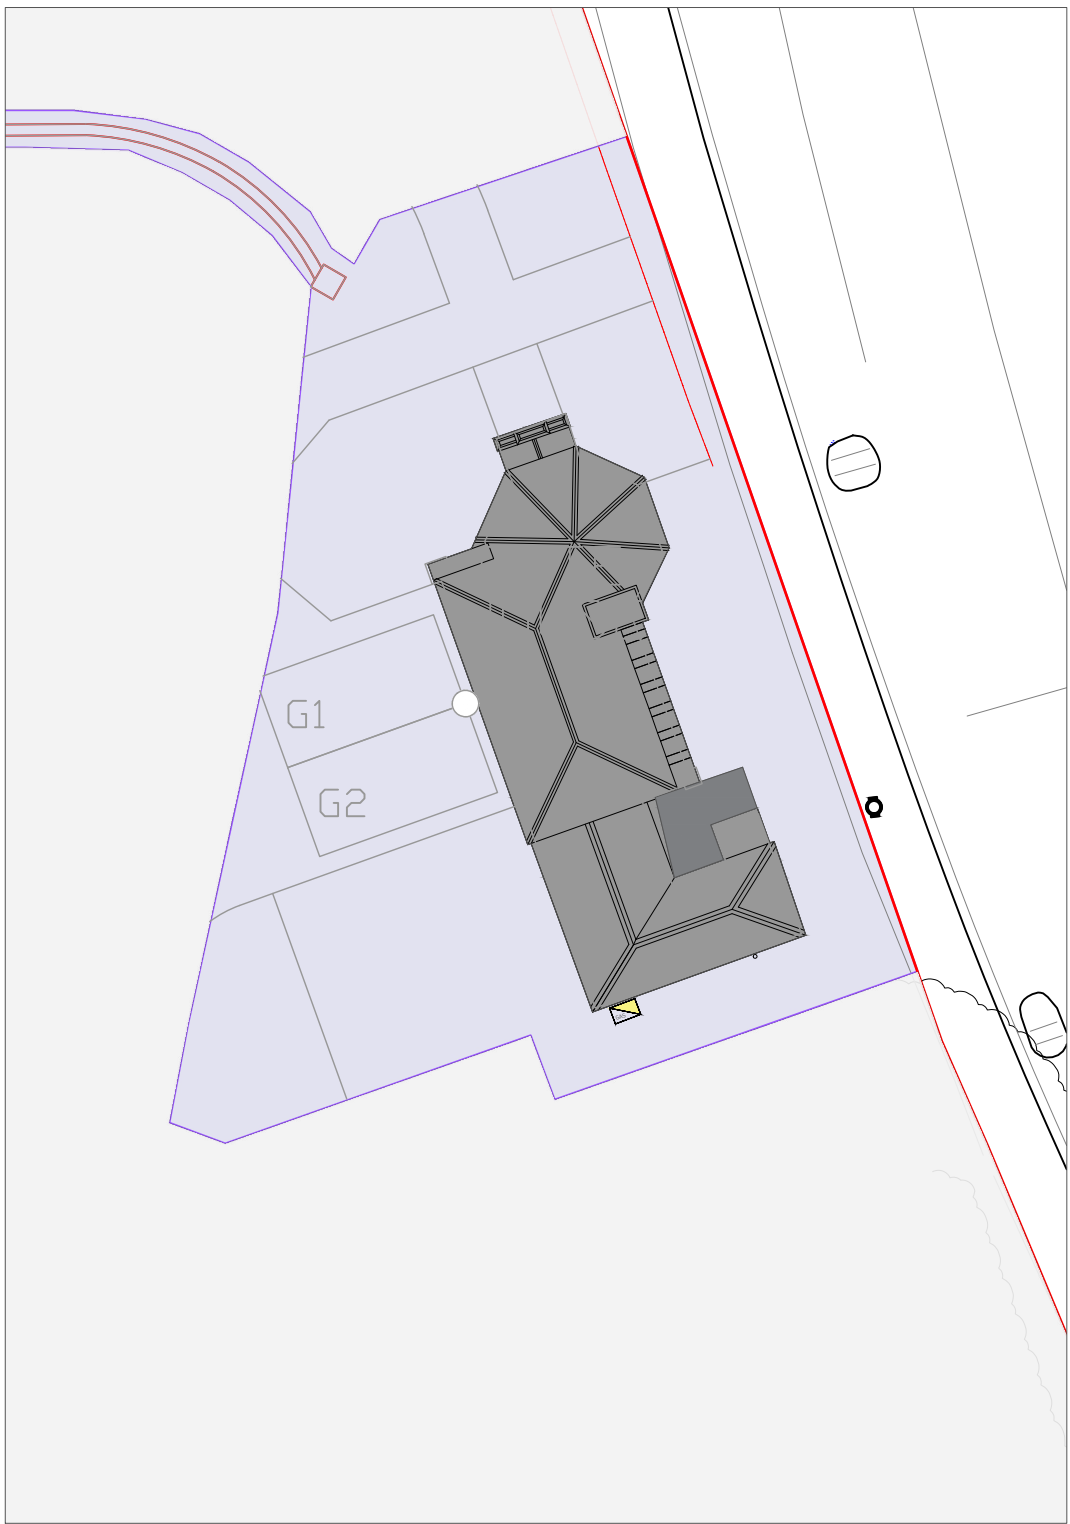

Southleigh Park House

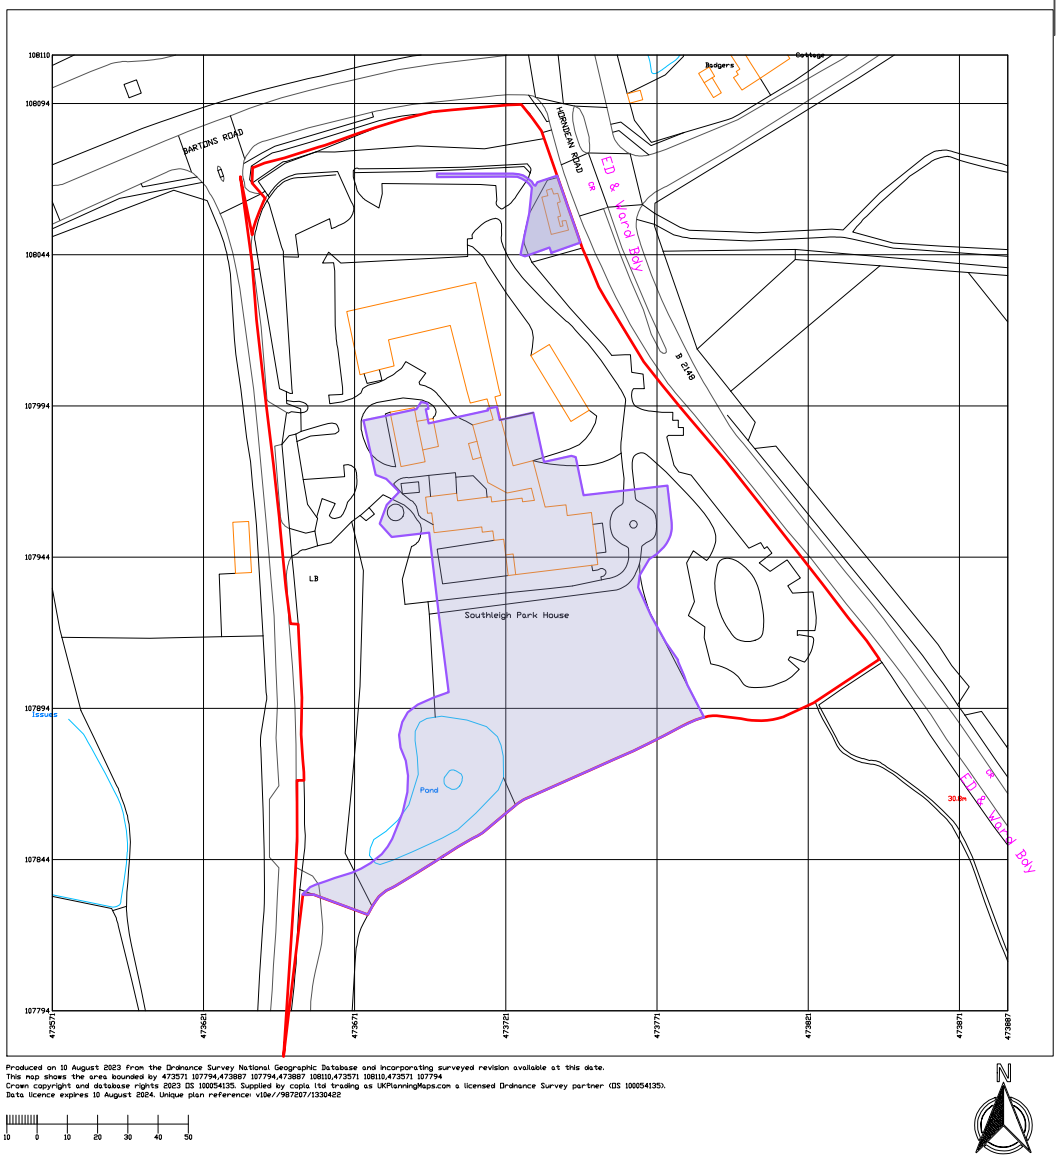

External Services Layout Plan
Gate Lodge
Scale : 1:200 @ A1

 

Site Plan
Scale : 1:2500 @ A1

- DRAWING KEY
- Site Boundary Line
 - Application Boundary Line
 - Application Area
 - Entry point symbol showing entrance into unit.
 - Existing ground level to be maintained.
 - Manhole chamber
 - Soil / Rainwater Pipe & Direction of fall Indicator
 - Exterior Bulkhead Lighting Within Existing Porch
 - Exterior Wall Mounted Above Front Door
 - Exterior Below Ground Water Meter With Ground Level Cover
 - Above Ground Gas Mains Box

IMPORTANT NOTE:
If any changes are made to dimensions on site, please notify the Design Office.

C	Minor amendments	HC	CMH	22.08.23
B	Planning Drawing First Issue	HC	CMH	10.08.23
Rev:	Description:	Drawn:	Checked:	Date:

Drawing Status:
FOR PLANNING APPROVAL
CONCEPT - TENDER - APPROVAL - CONTRACT - CONSTRUCTION - AS BUILT



FSL Group

M4, The Millennium Centre,
Crosby Way, Farnham
Surrey GU9 7XX
+44 (0)1252 745200
info@fsl-group.co.uk
www.fsl-group.co.uk

Client: **BARGATE HOMES**

Site Address:
Southleigh Park House,
Eastleigh Road, Havant,
PO9 2PE

Floor & Drawing:
External Services Plan

Drawing Number:
28473 — SITE — ESP — C

Project Number Floor Level Drawing Code Revision

Produced By: CMH
Creation Date: 10/08/23
Scale: SCALE VARS@ A1

Drawing Notes: Figured dimensions only are to be taken from this drawing - DO NOT SCALE. Contractors must verify all dimensions prior to construction and any discrepancies are to be reported.Design © FSL Group

External Services Layout Plan
Scale : 1:200 @ A1