


1. This drawing is the copyright of MH Architects Ltd
2. Do not scale this drawing except for Local Authority planning purposes
3. All dimensions must be checked on site by the contractor prior to commencement of the works.

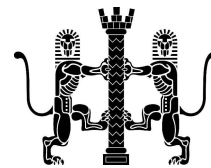



A - Approved

B - Approved with comments

C - Do not use

Rev.	Revision Note/Purpose of Issue	Drw By	Date	Chk By	Date
C01	Construction issue	MW	20/03/23	HD	20/03/23
C02	Construction issue	MW	29/03/23	MW	29/03/23

1. VENTILATION DETAILS TO ZINC CLADDING INDICATIVE ONLY. FINAL PROPOSALS TO MFR DETAILS/ RECOMMENDATIONS.
2. REQUIREMENT FOR EXPANDABLE, VENTILATED FIRE STOPS TO ZINC CLADDING TO BE CONFIRMED BY MFR/ FIRE ENGINEER.

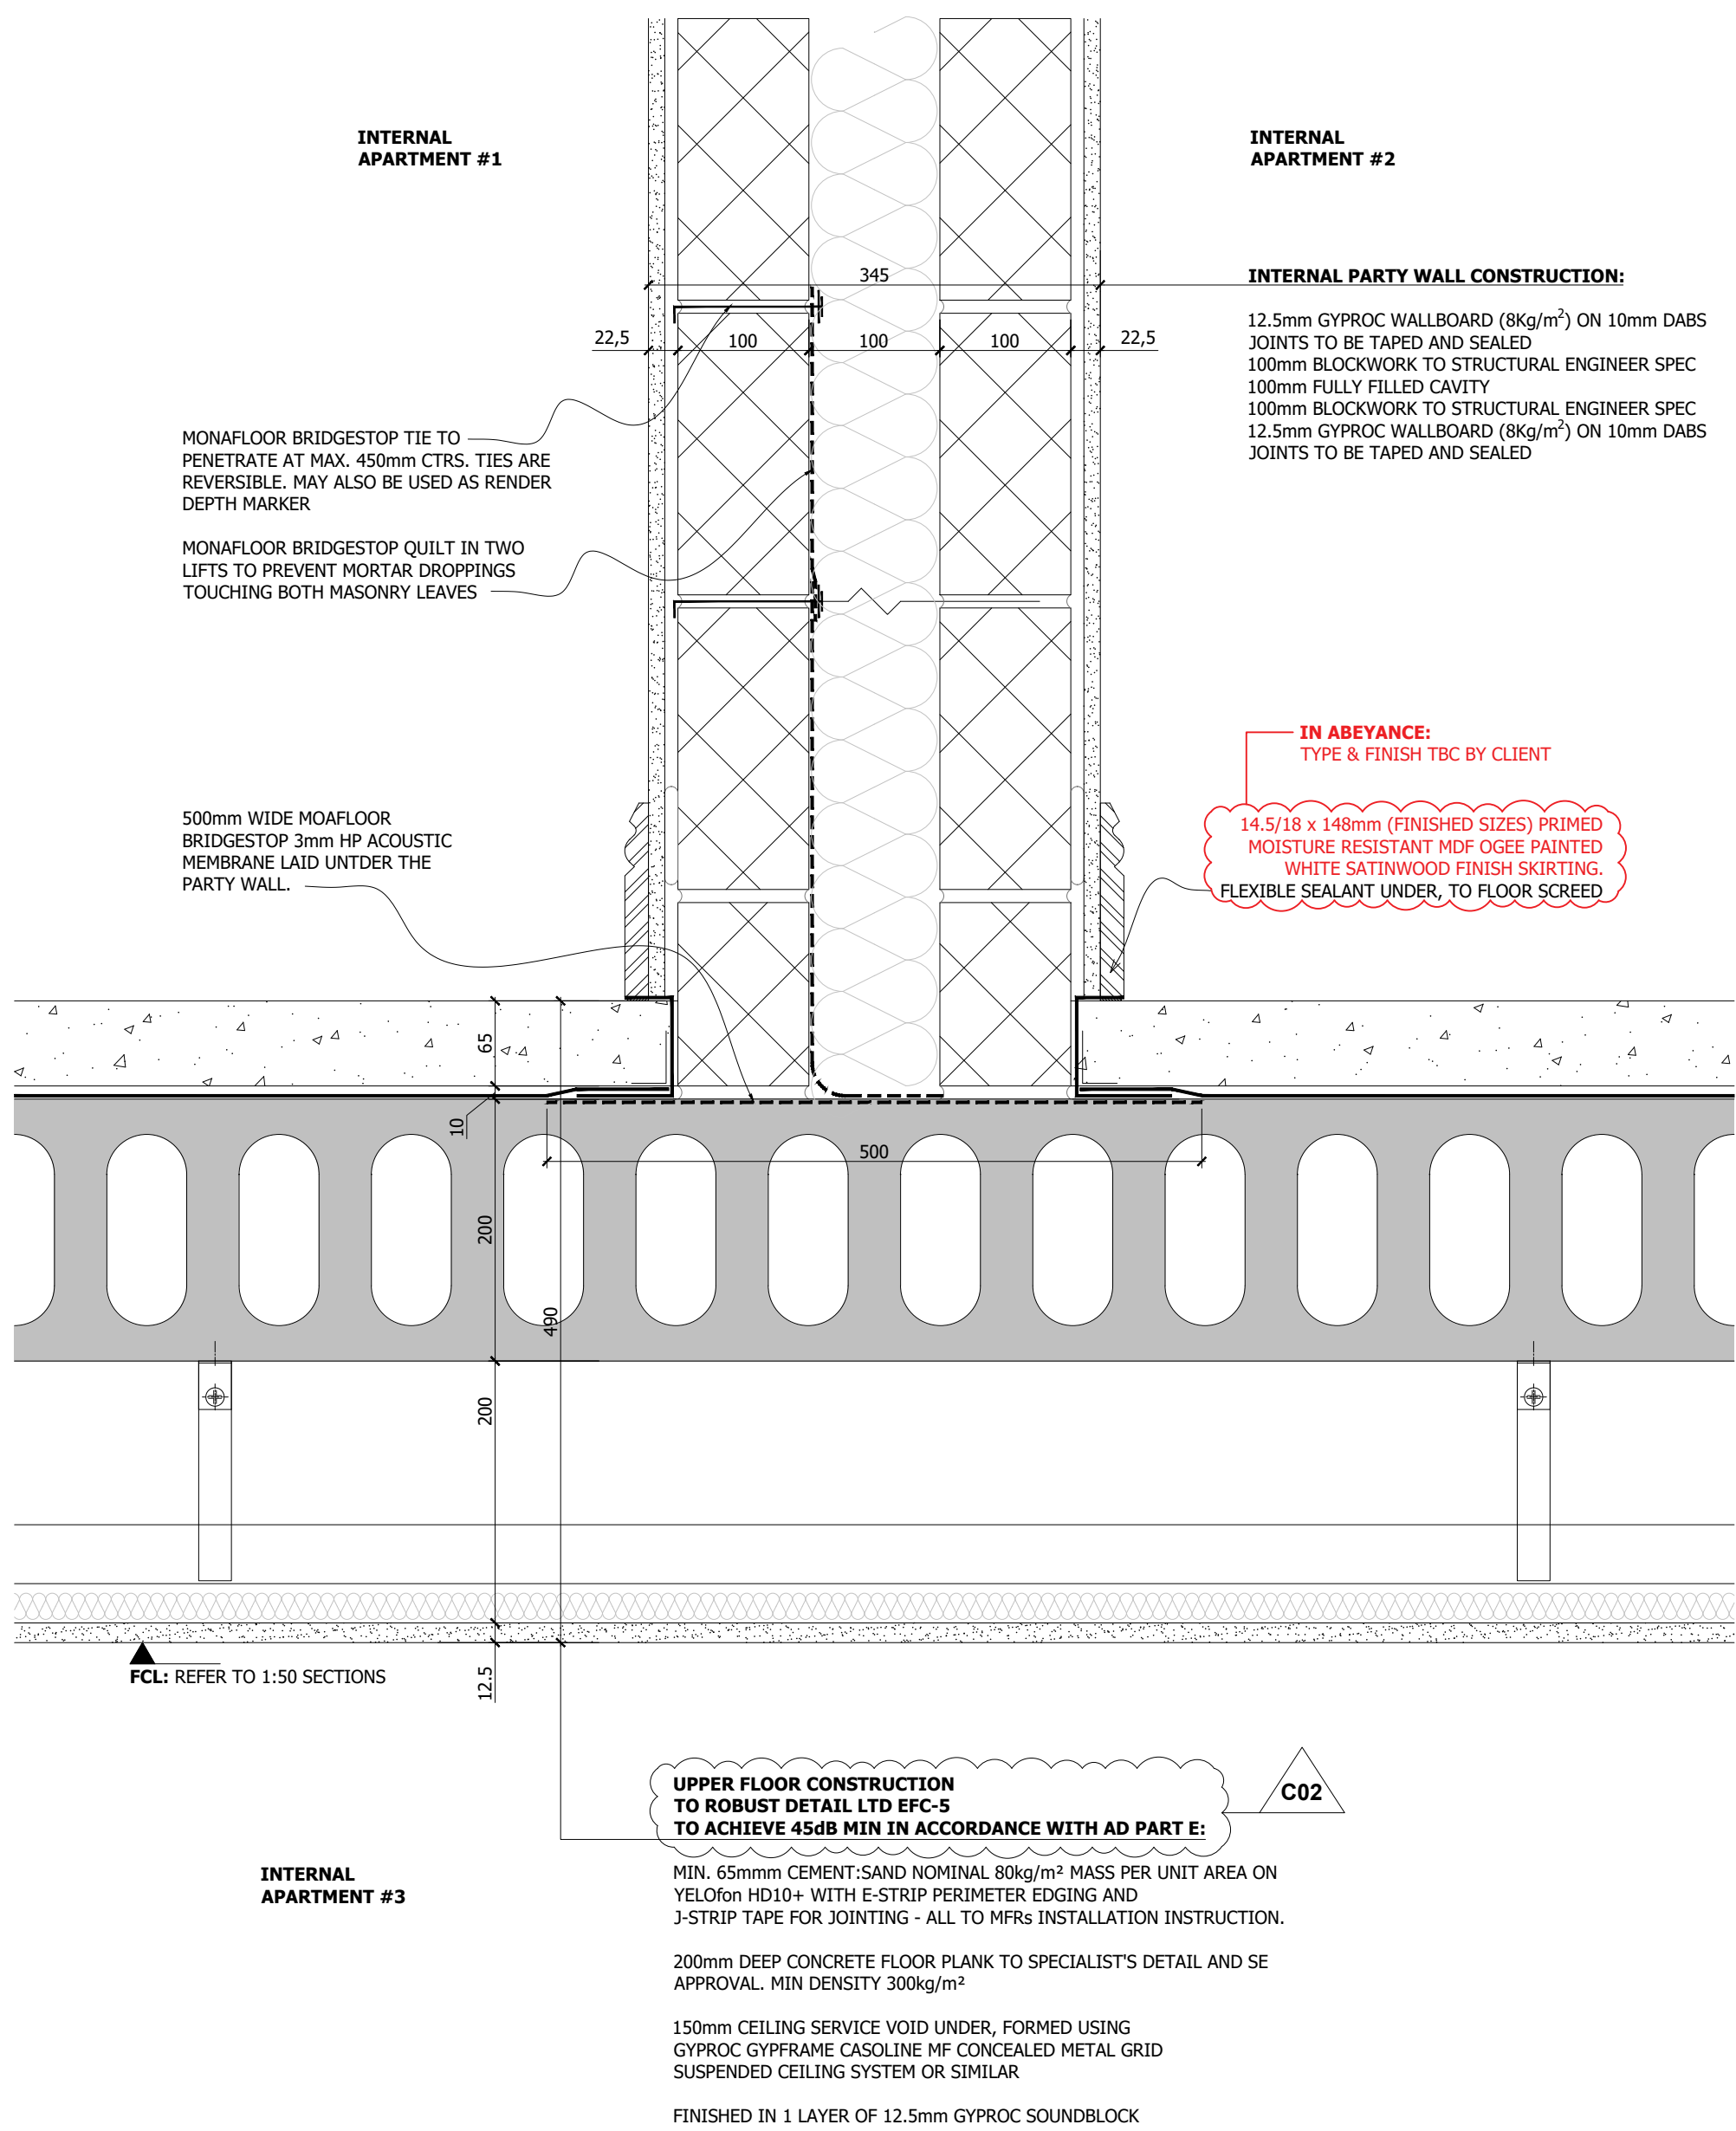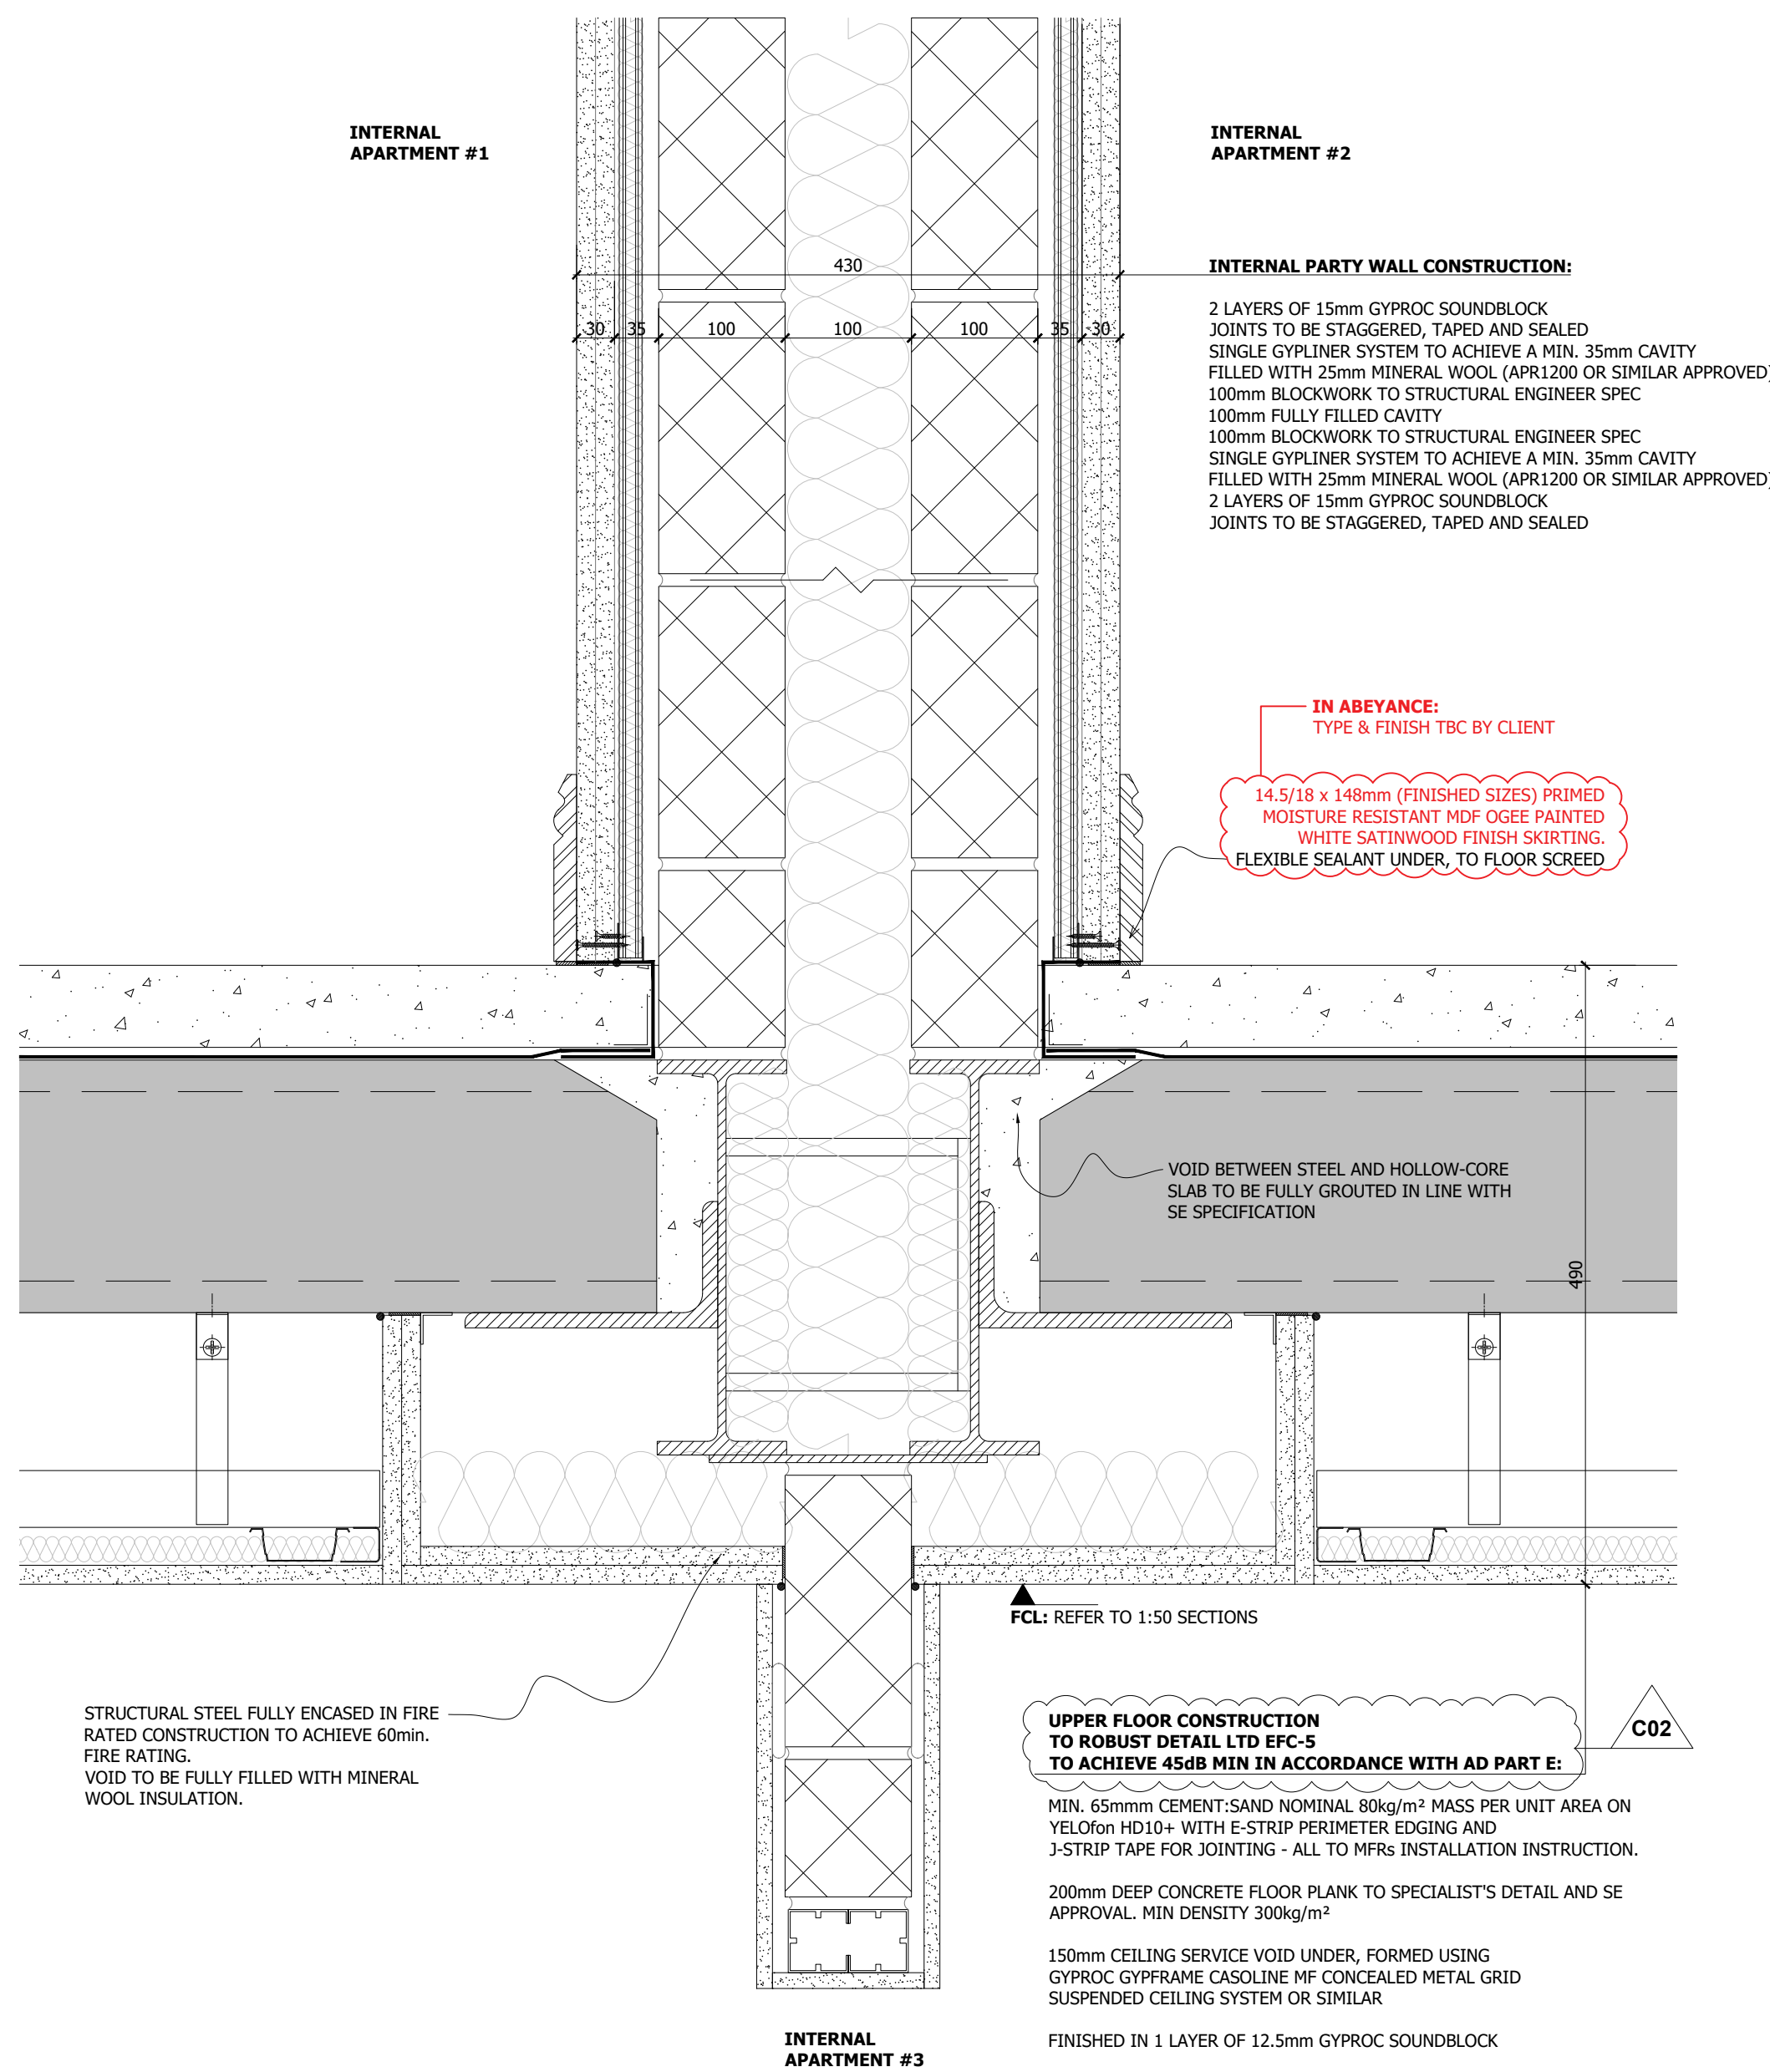

Hamlet Homes

Shelter Housing Development
Elm Grove, Hayling Island
Hampshire

Party Wall over Continuous Plank and Twin Beam Detail

Drawn MW	Date March 23		Checked HD		Date March 23		Scale at A1 1:5	
Job No.	Pro.	Org.	Zone	Level	Type	Role	No.	Rev.
19-030	EGV	MHA	ZZ	ZZ	DR	A	0323	C02
Purpose of Issue								

CONSTRUCTION

t. 01243 774748
e. admin@mharchitects.co.uk

Limited Company
Registered in England No.1994233

