

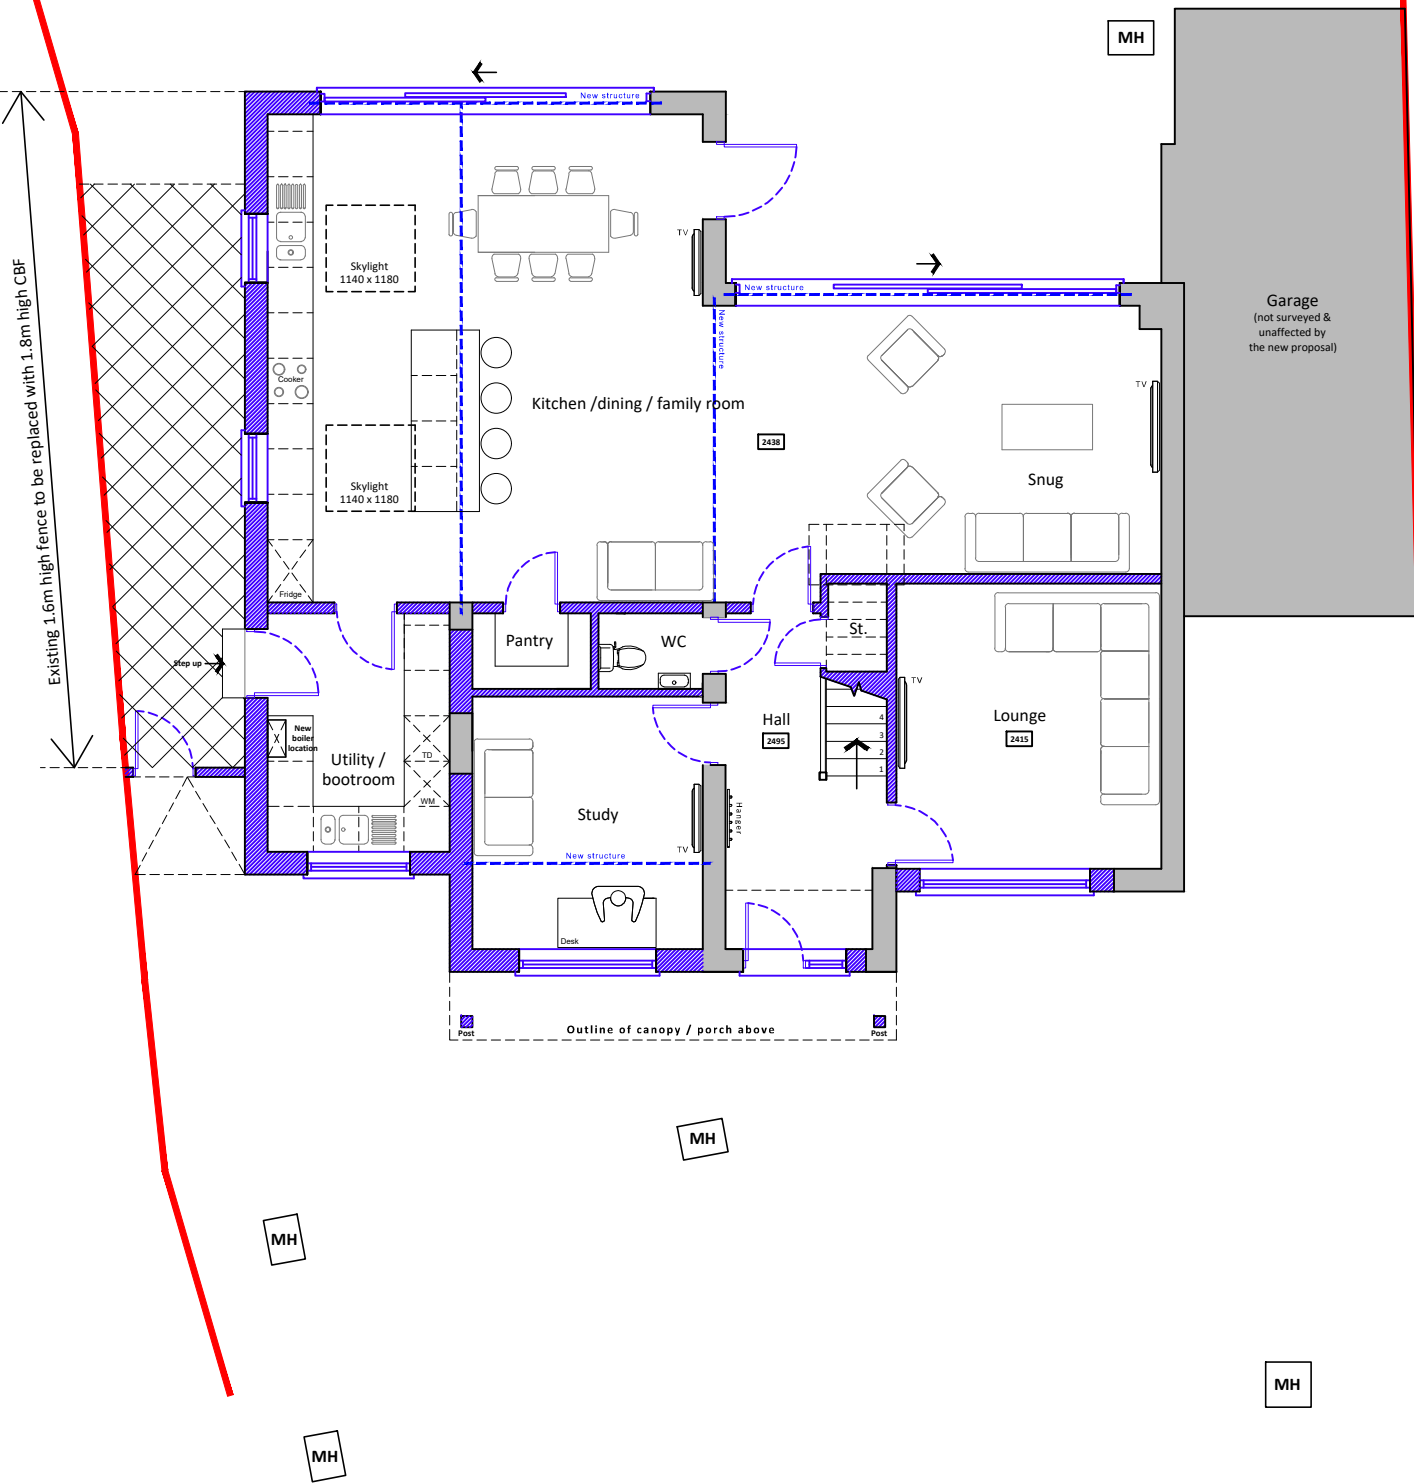


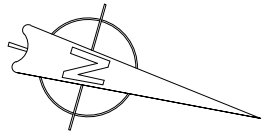


Ground floor plan

Existing walls Proposed walls Proposed structure Raised side footpath

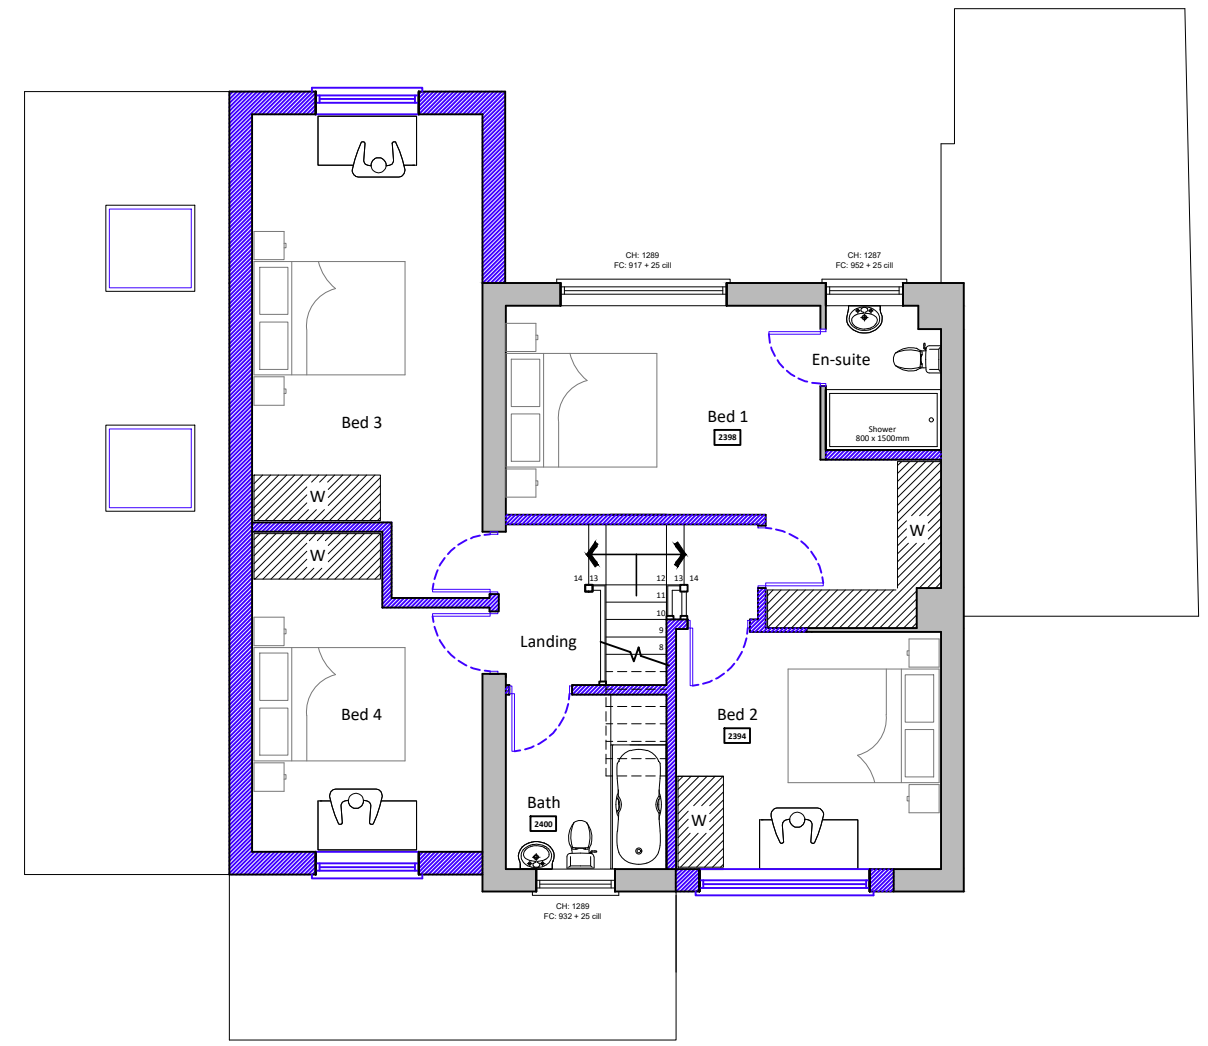

First floor plan

Proposed floor plans scale 1:100

 

For MR & MRS JOYCE	Title PROPOSED FLOOR PLANS				Office Tel: 01243 933732
	Date AUG 2024	Drawn JB	Scale 1:100 @ A3	Checked -	
Project PROPOSED SIDE EXTENSION AT 23 WRAYSBURY PARK DRIVE, EMSWORTH, PO10 7UU	Job Number PL.834.24		Drawing Number -04	Revision E	Email: admin@jb-architecturedesign.com Web: www.jb-architecturedesign.com

