


PROPOSED SINGLE STOREY REAR & SIDE EXTENSIONS
17 THE THICKET
WIDLEY

NOTES


A1

THIS IS NOT A SPECIFICATION OF WORK & IS FOR TOWN PLANNING & BUILDING REGULATIONS ONLY. ALL DIMENSIONS & JOIST ORIENTATION TO BE CHECKED ON SITE BY CONTRACTOR PRIOR TO COMMENCEMENT OF WORK. LOCATION & LAYOUT PLANS HAVE BEEN DEVELOPED WITHOUT THE USE OF ANY COPYRIGHT MATERIAL.


18. FIT MAINS OPERATED INTERLINKED HEAT DETECTOR IN KITCHEN WITH BATTERY BACK UP.
19. FIT MAINS OPERATED INTERLINKED SMOKE DETECTORS IN HALL WITH BATTERY BACK UP.
20. FIT LED LIGHTING IN NEW/REFURBISHED AREAS.
21. ALL ELECTRICAL WORK TO MEET THE REQUIREMENTS OF PART 'P' (ELECTRICAL SAFETY) MUST BE DESIGNED, INSTALLED, INSPECTED & TESTED BY A PERSON COMPETENT TO DO SO. PRIOR TO COMPLETION THE COUNCIL SHOULD BE SATISFIED THAT PART 'P' HAS BEEN COMPLIED WITH. THIS MAY REQUIRE AN APPROPRIATE BS 7671 ELECTRICAL INSTALLATION CERTIFICATE TO BE ISSUED FOR THE WORK BY A QUALIFIED PERSON.

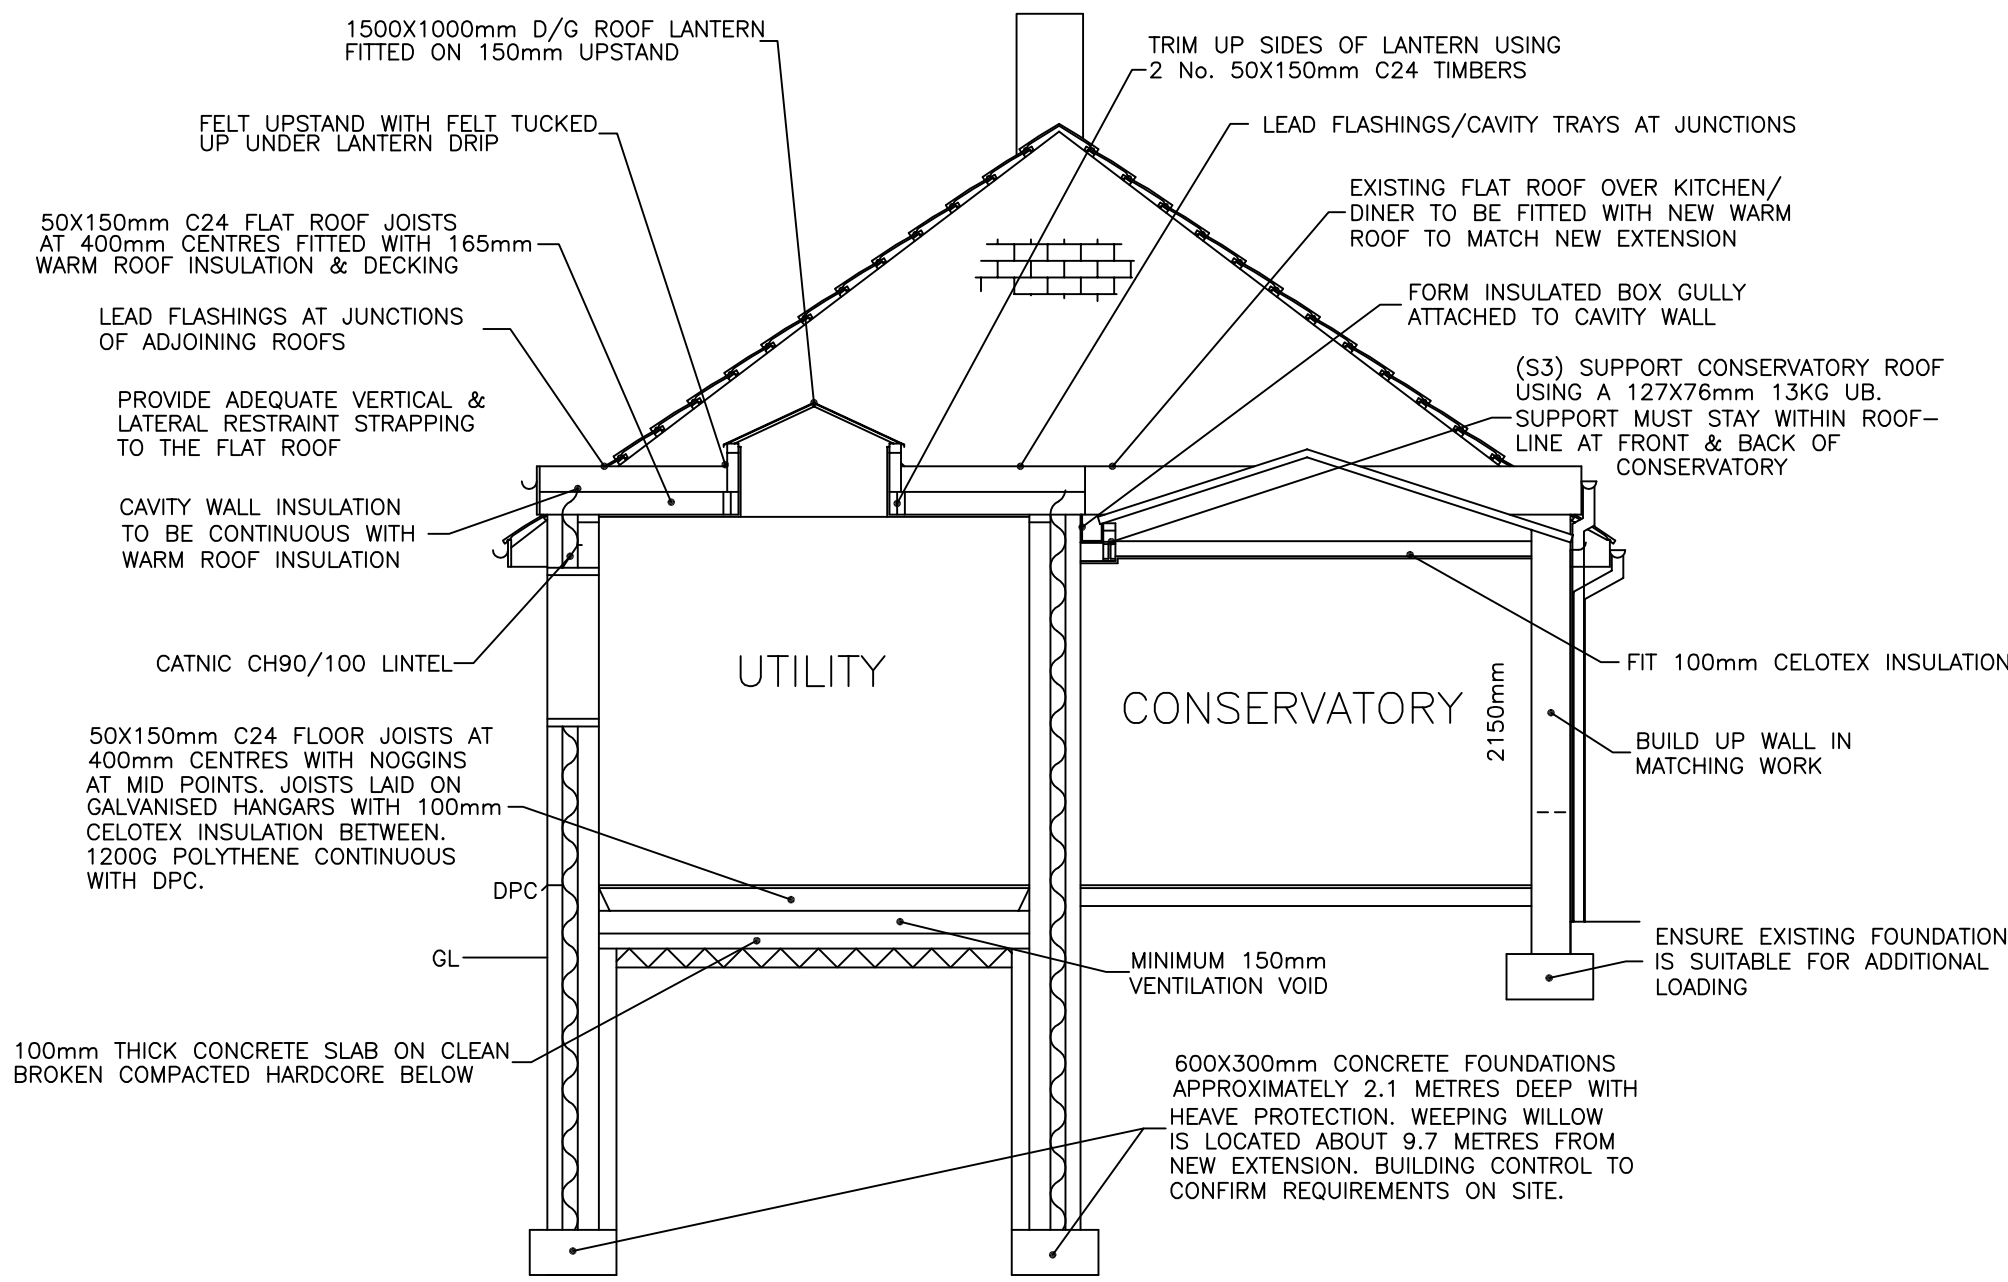


SECTION A-A

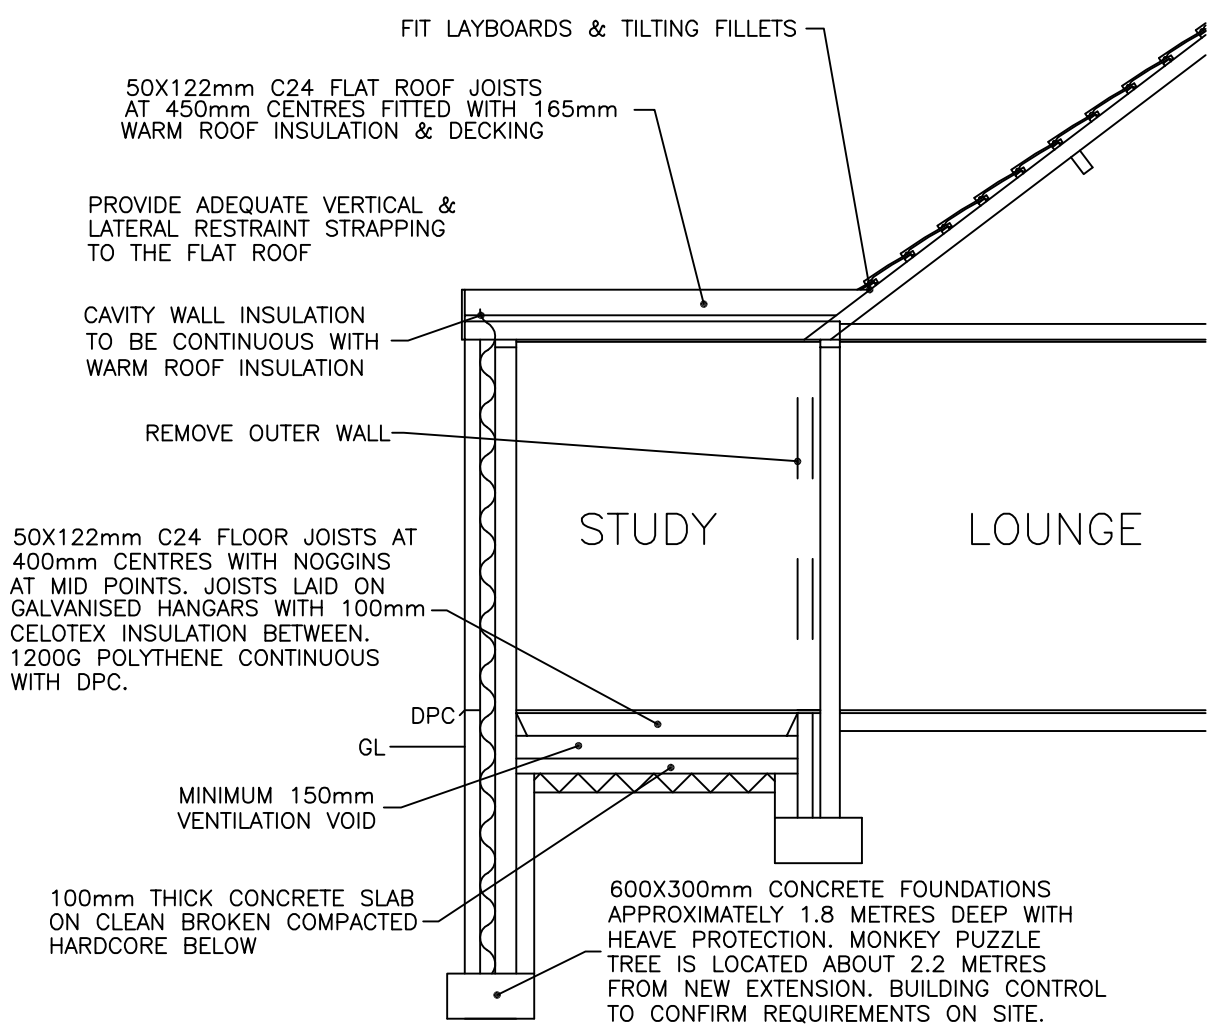


SECTION B-B

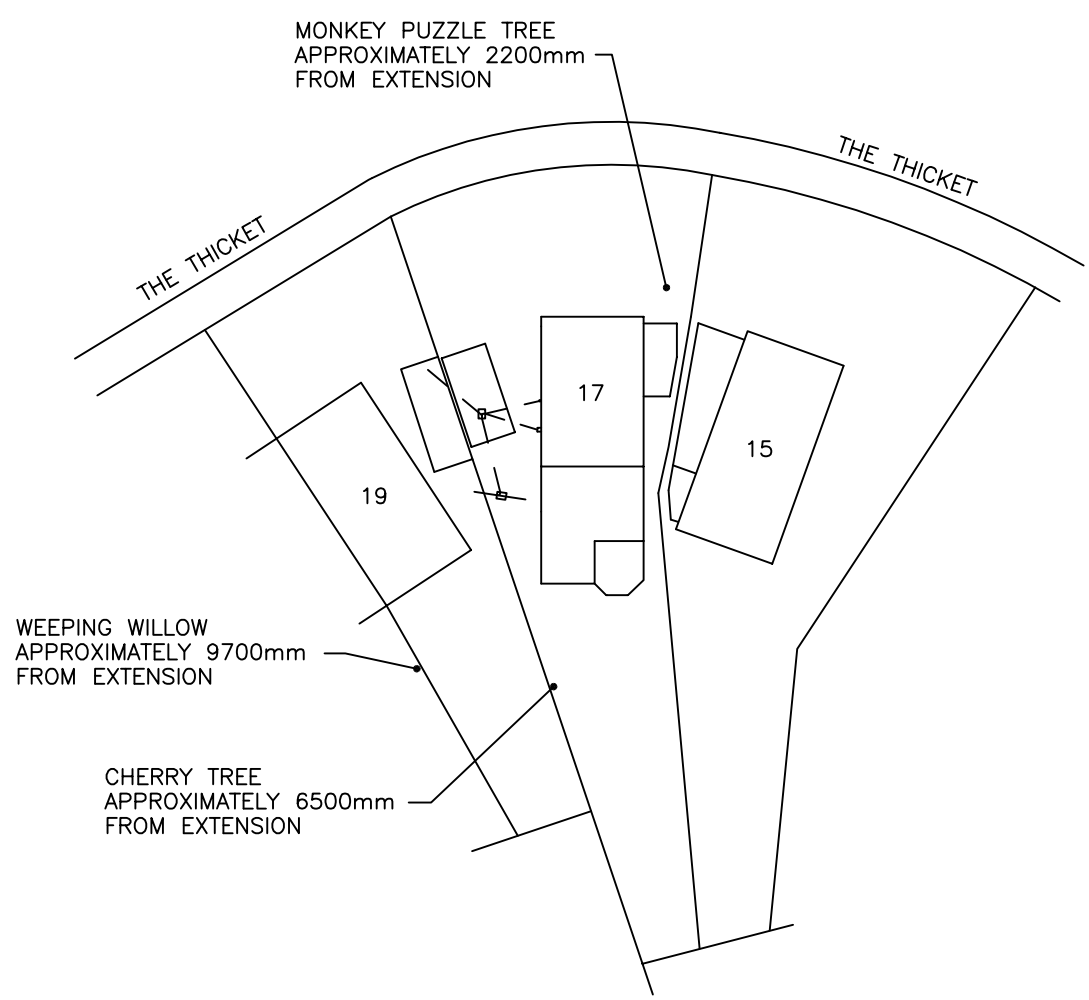


LAYOUT PLAN

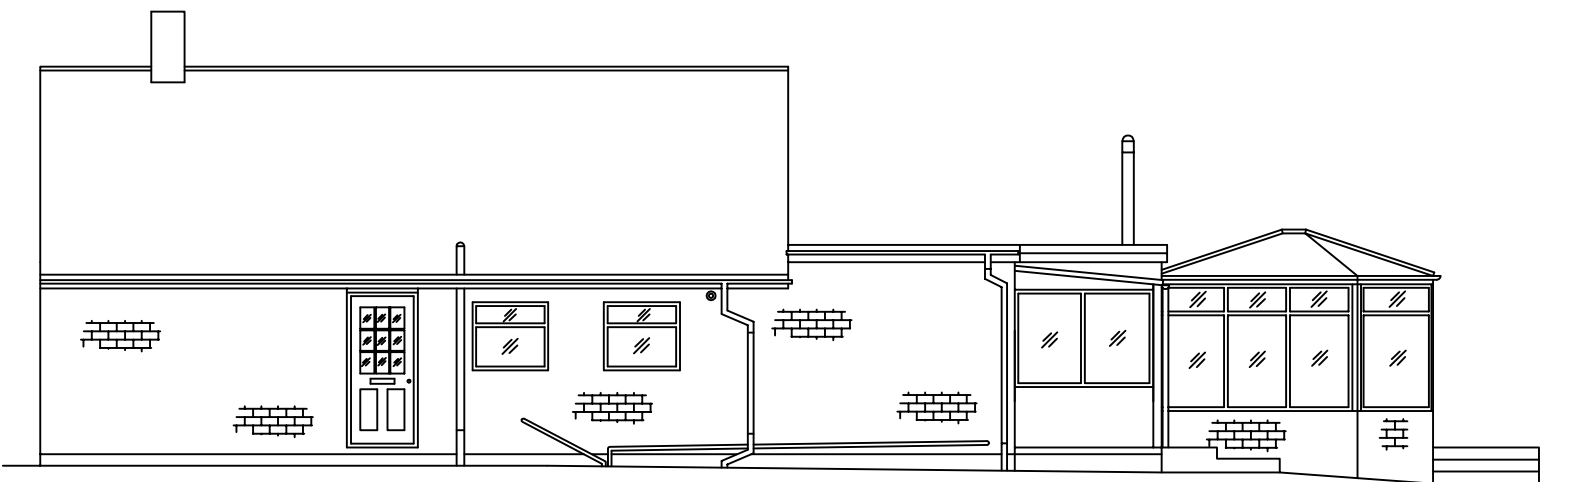

SIDE ELEVATION

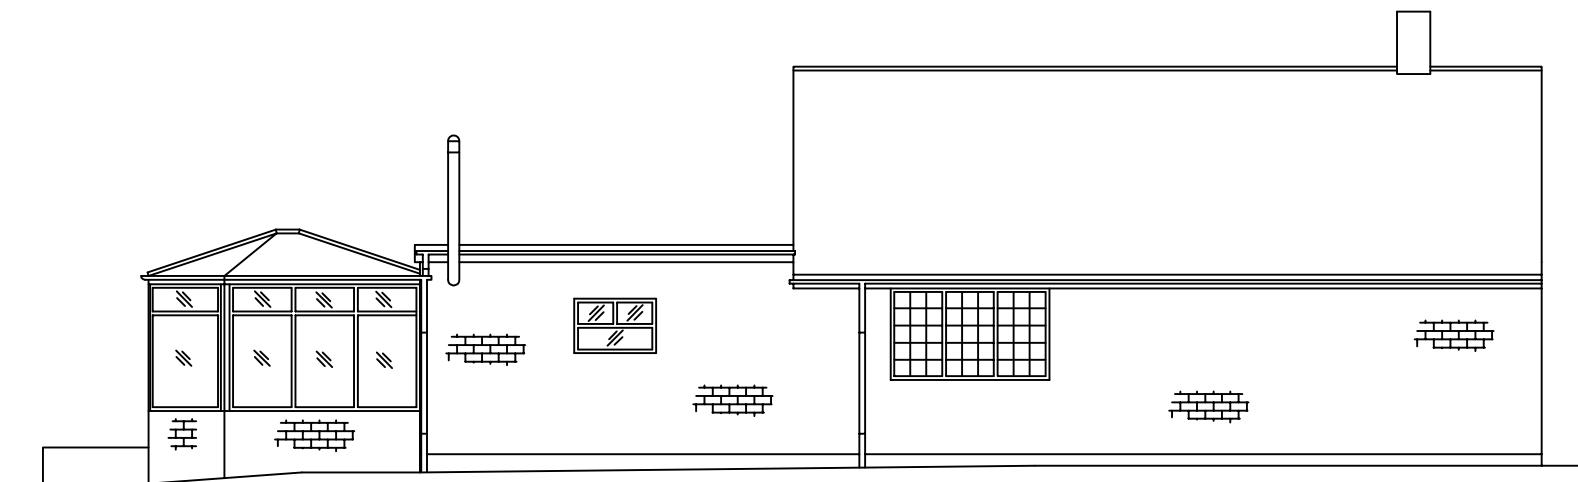


SIDE ELEVATION

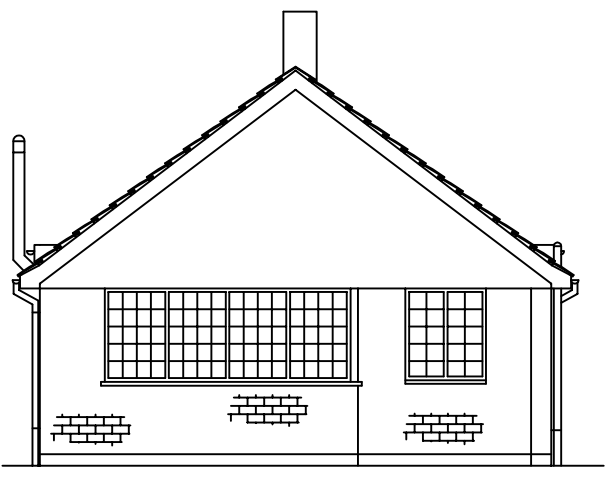


FRONT ELEVATION




REAR ELEVATION

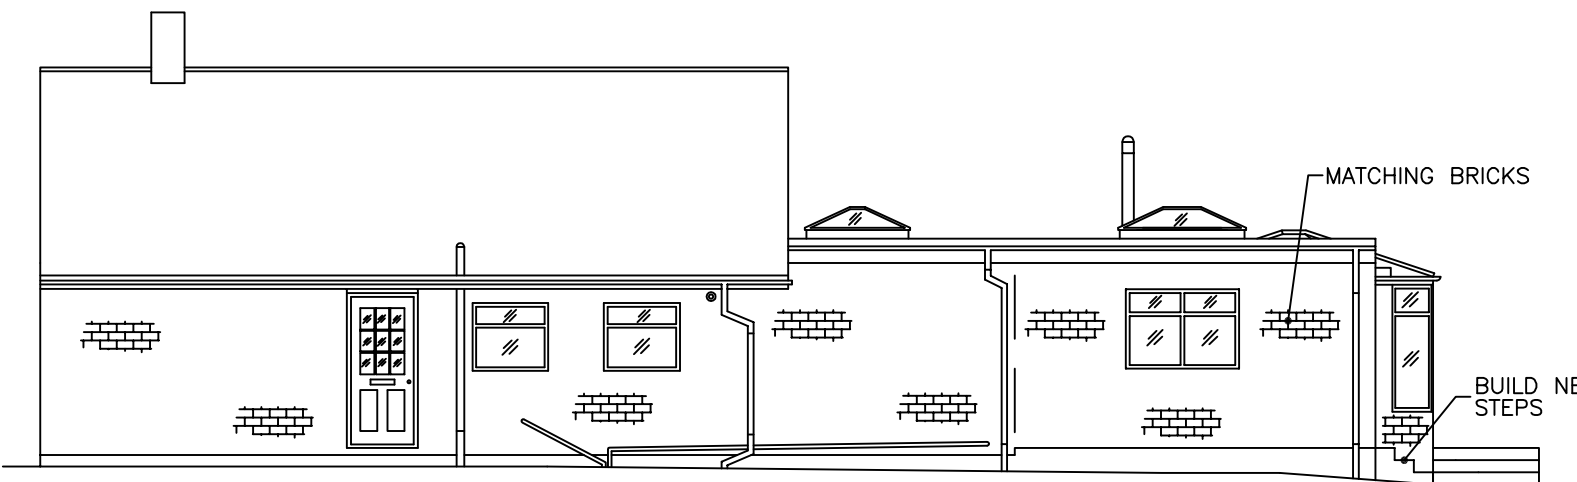


SIDE ELEVATION

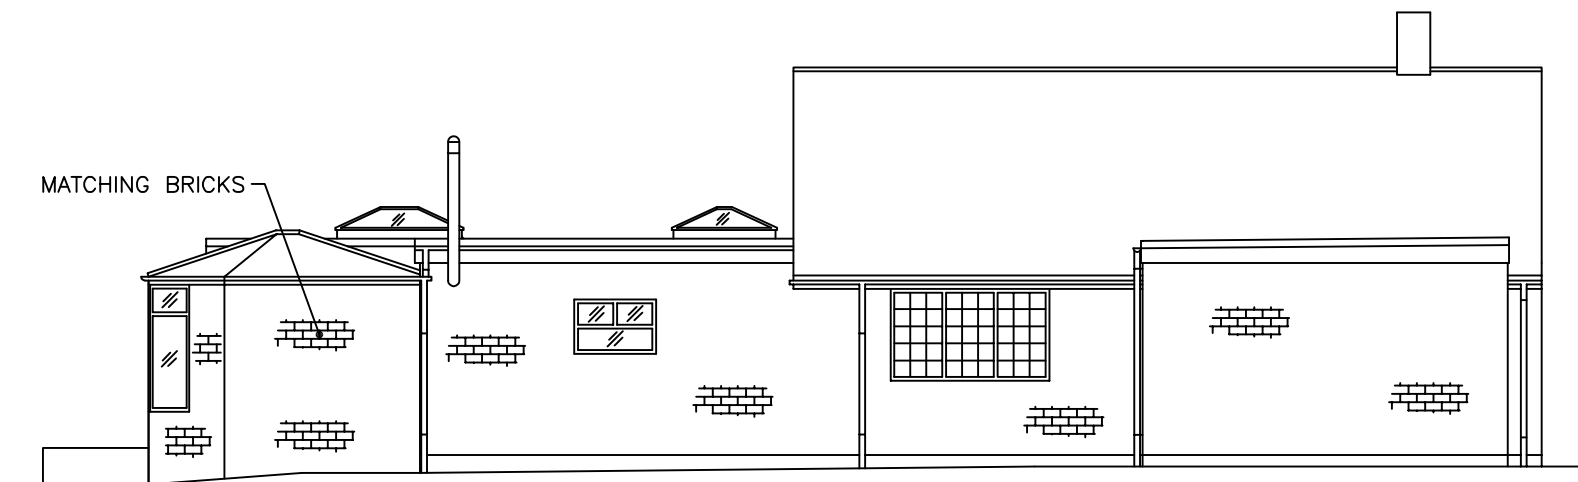


SIDE ELEVATION

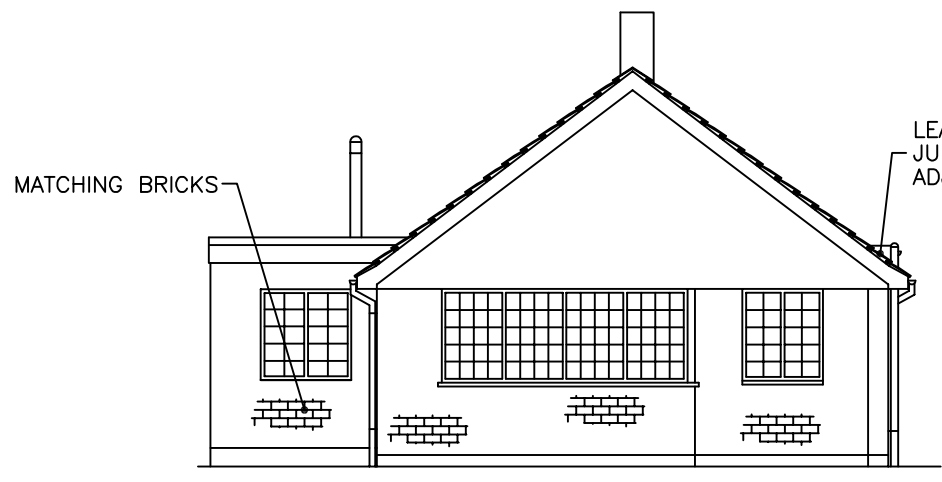

FRONT ELEVATION

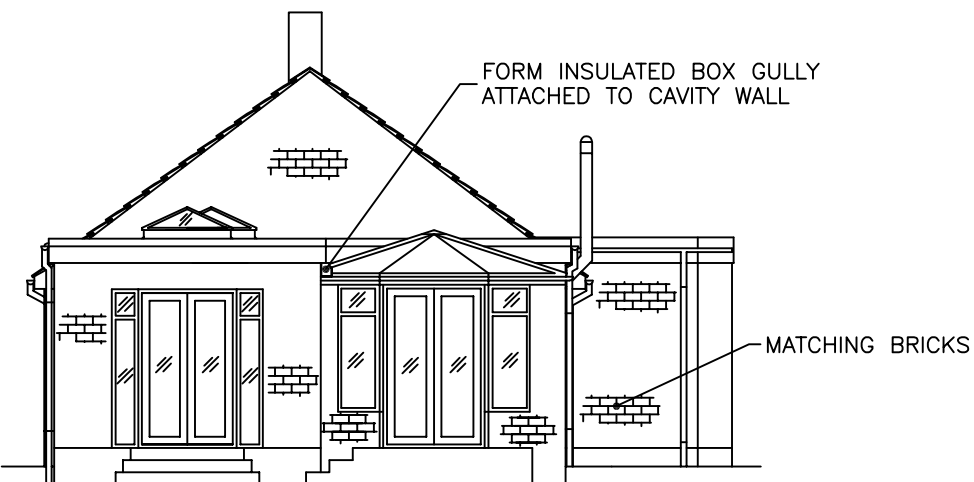

REAR ELEVATION

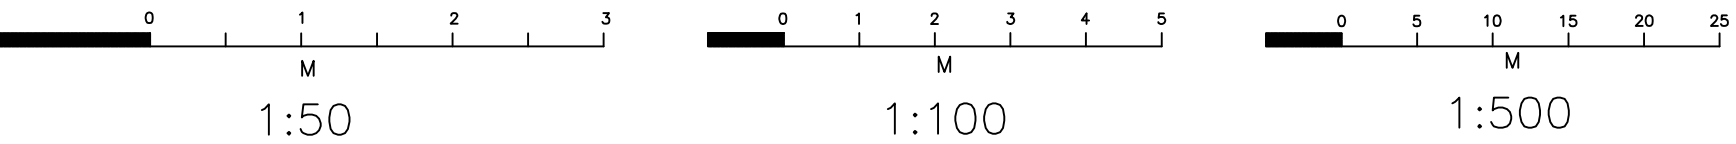

FOR MR & MRS CRONE
DATE: 09/12/2024
SCALES 1-50 1-100 1-500
DRAWN BY M. WARBURTON.
TELEPHONE 07814019651 OR 023-92349420.