

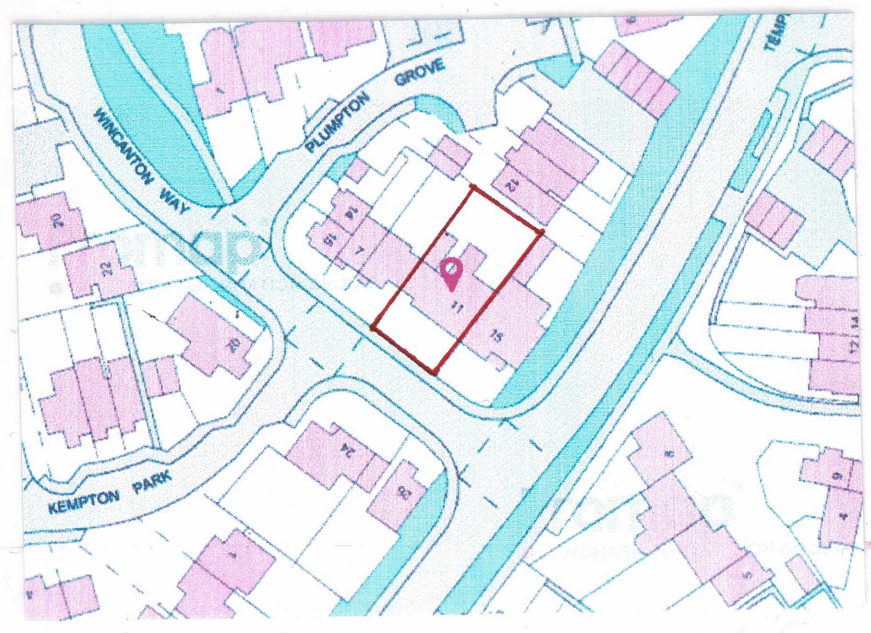


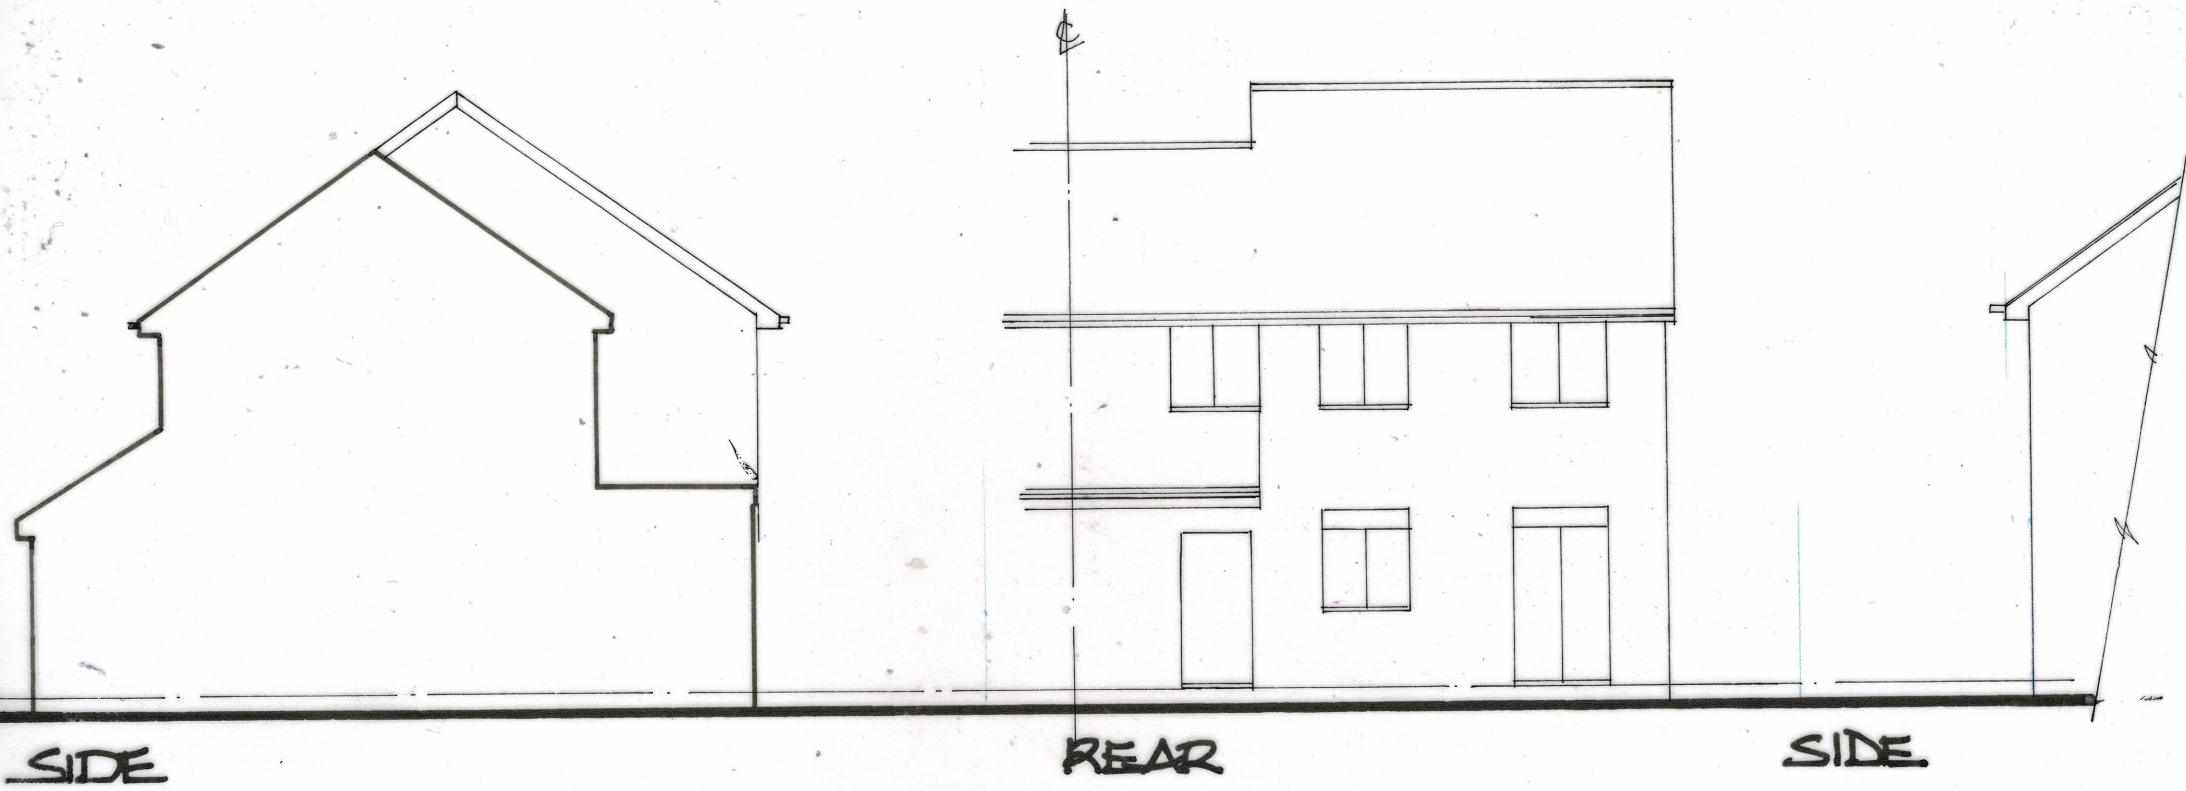

LOCATION PLAN
Scale 1:1250
OS LL 100065752

SITE PLAN
Scale 1:500

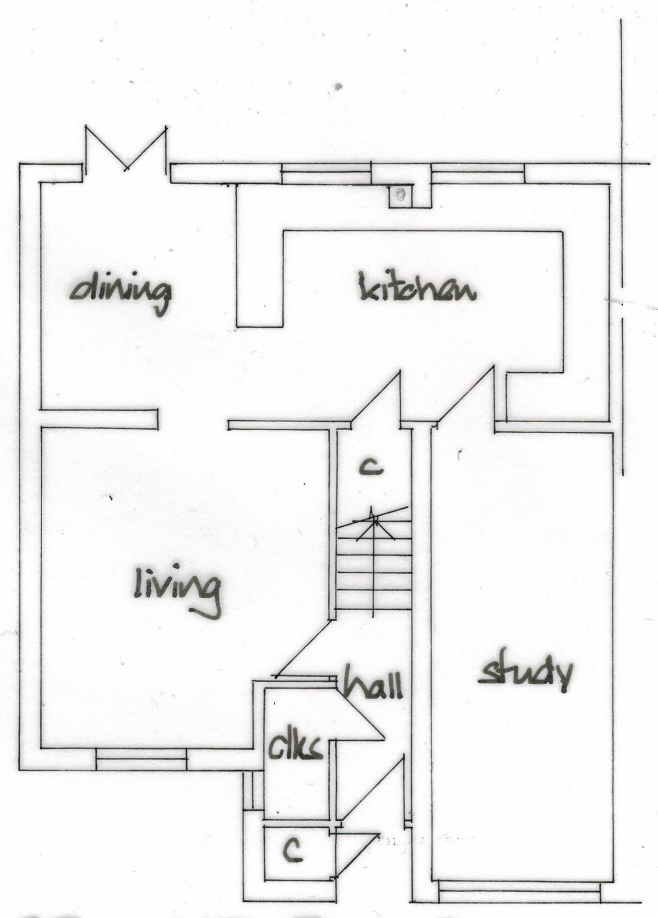

DEREK TREAGUS ASSOCIATES ARCHITECTURAL SERVICES Tel: 07956 624094 Email: derek.treagus@gmail.com			
Project	REAR EXTENSION AT 11 WINCANTON WAY, WATERLOOVILLE, HAMPSHIRE.		
Client	Mr D Selway		
Subject	Planning Drawing Existing Details & Location Plan		
Date:	Aug 2024	Scale:	1:1250,1:500,1:100
Rev:		Drg. No.	24/400/01
• Copyright reserved. • All dimensions are to be site confirmed and should not be scaled unless for Planning purposes. • Verify all queries with the office.			