




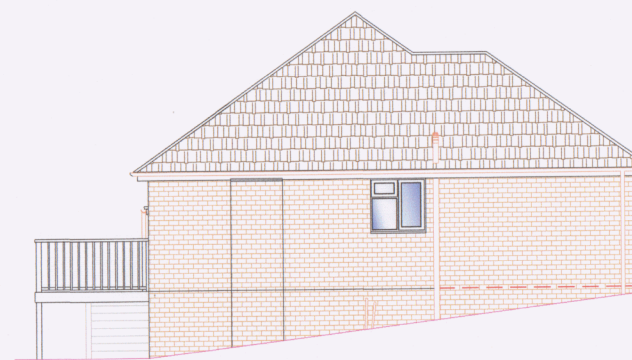


1 EXISTING SIDE ELEVATION
1:100

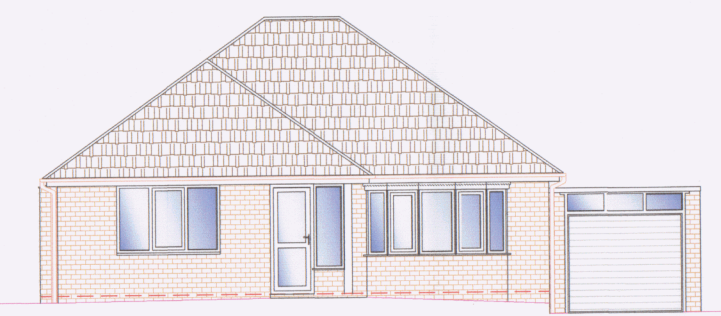


2 EXISTING FRONT ELEVATION
1:100

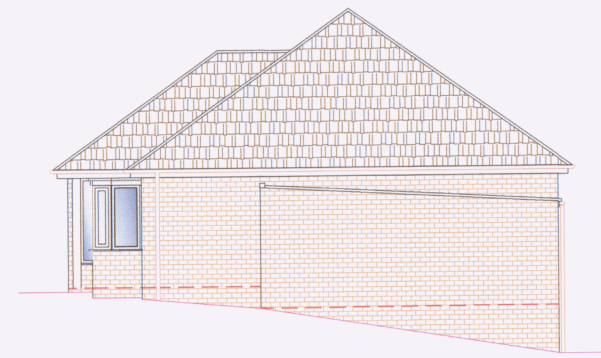


3 EXISTING SIDE ELEVATION
1:100

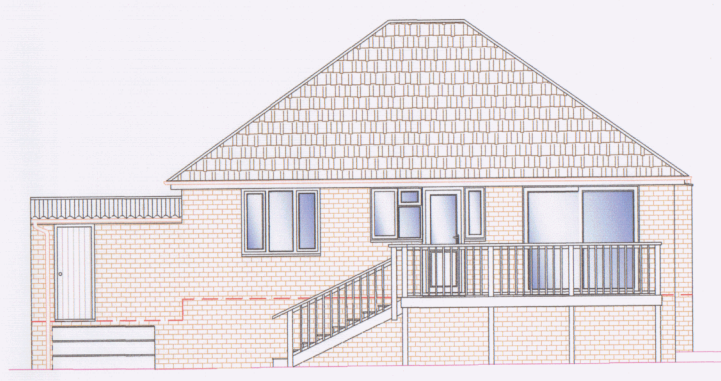


4 EXISTING REAR ELEVATION
1:100

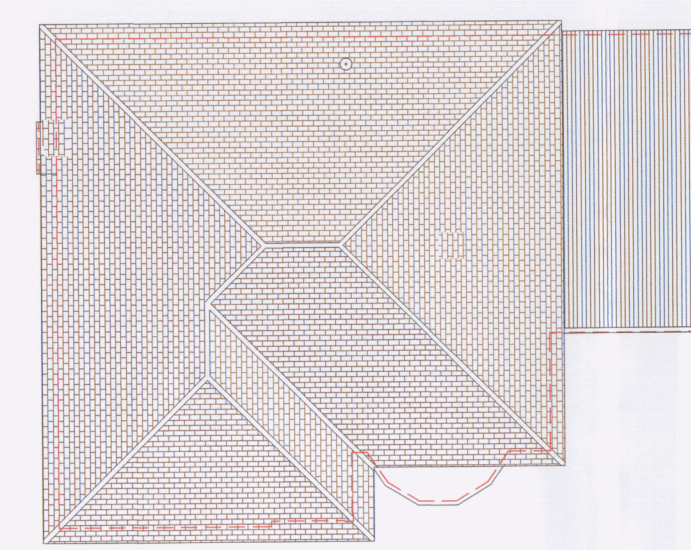


5 EXISTING ROOF PLAN
1:100

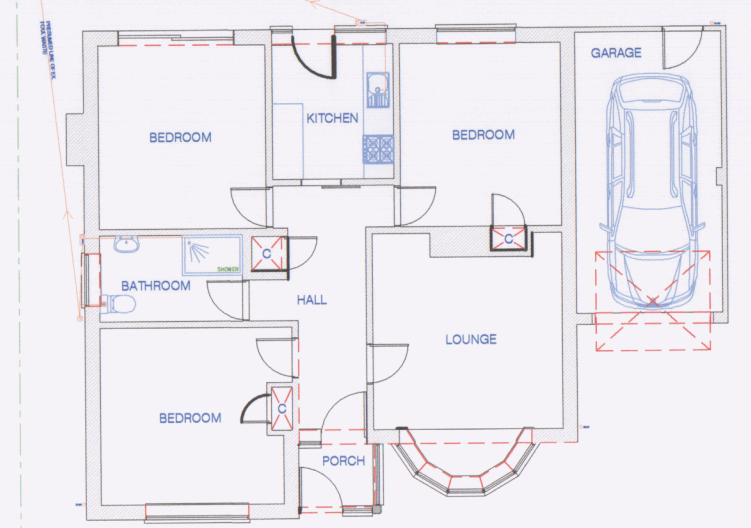


6 EXISTING GRD FLOOR PLAN
1:100

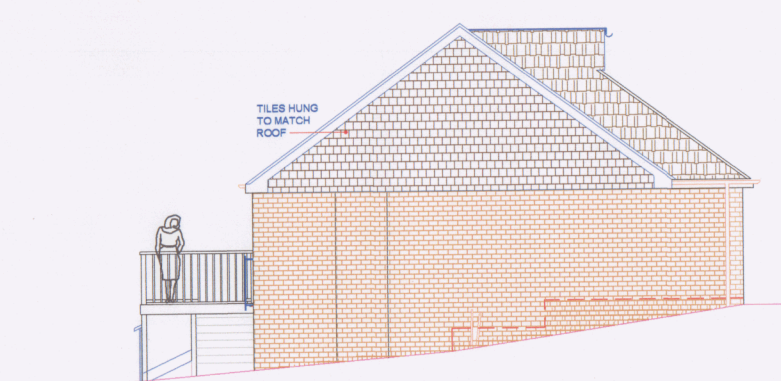

7 PROPOSED SIDE ELEVATION
1:100

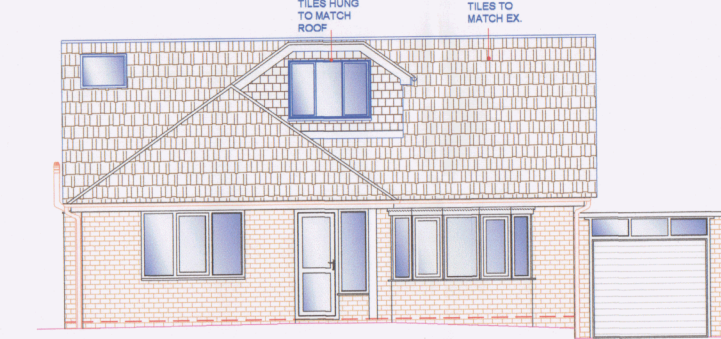


8 PROPOSED FRONT ELEVATION
1:100

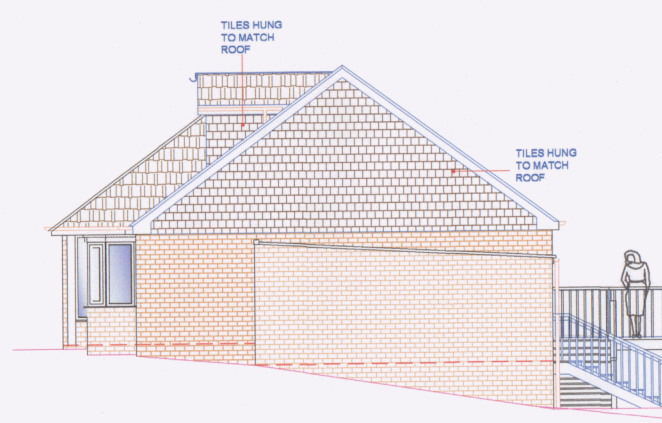


9 PROPOSED SIDE ELEVATION
1:100




10 PROPOSED REAR ELEVATION
1:100

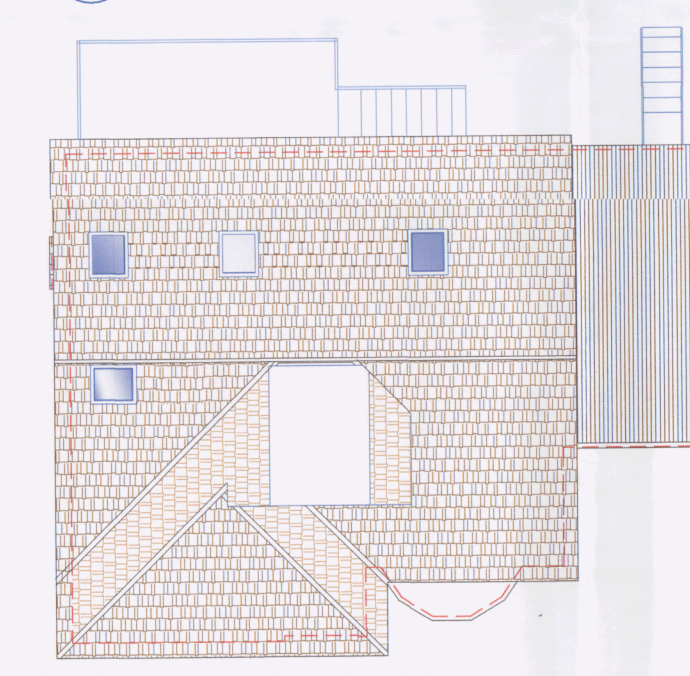


14 PROPOSED ROOF PLAN
1:100

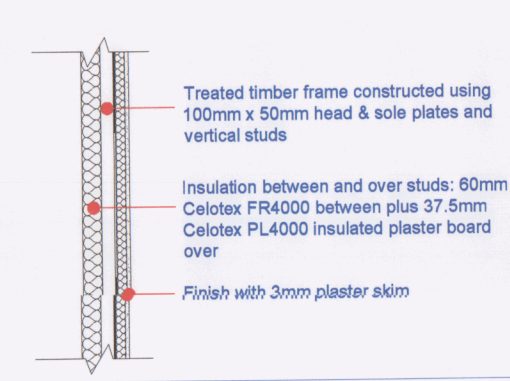



16 PROPOSED ASHLAR/DWARF WALL
1:20

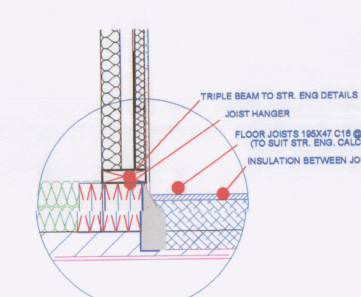


17 CHECK - DETAIL 'C'
1:20

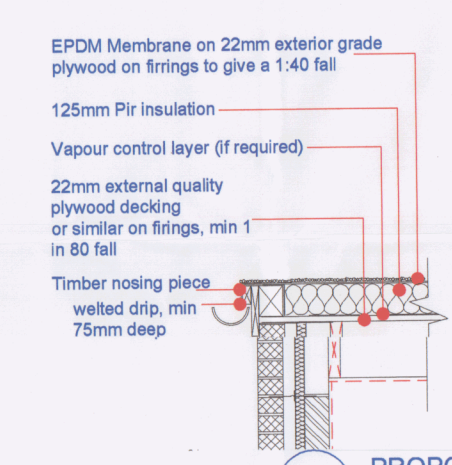


12 PROPOSED DORMER REAR ROOF
1:20

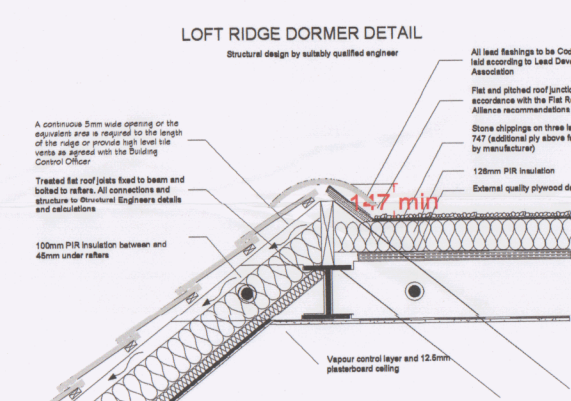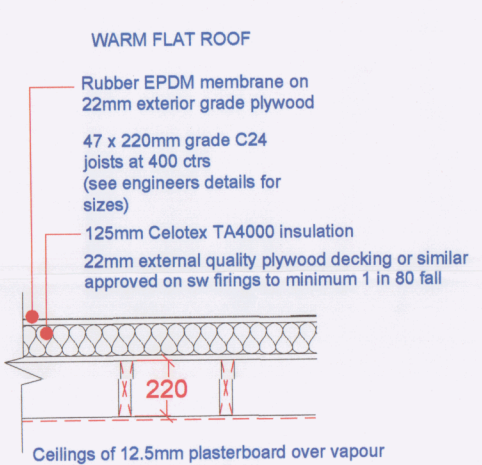


11 PROPOSED DETAIL 'B'
1:20

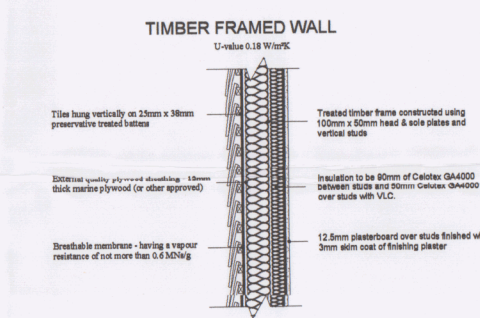


13 PROPOSED DORMER WALLS
1:20

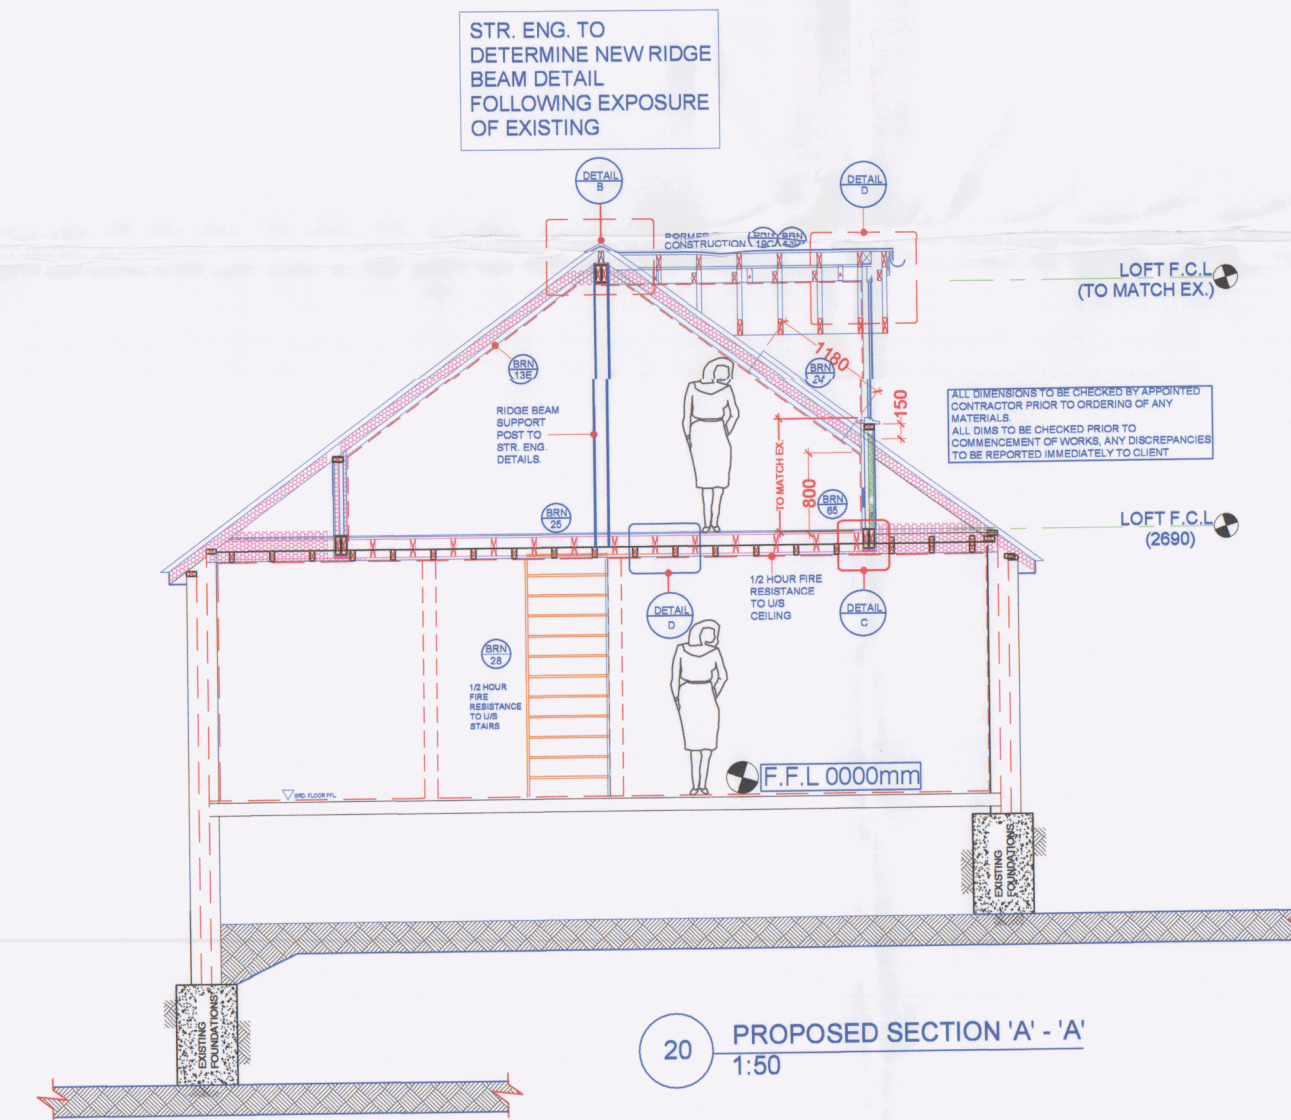

20 PROPOSED SECTION 'A' - 'A'
1:50

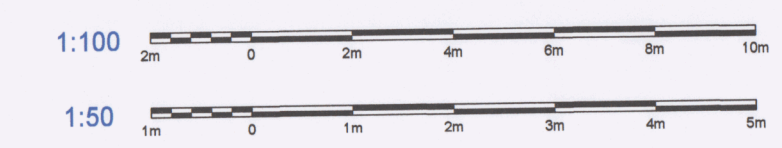


NOTE:
DRAWING:POULTON_03A TO BE USED IN CONJUNCTION
WITH ASSOCIATED BUILDING REGULATIONS NOTES
POULTON/BRN.
DIRECTIONAL NORTH ARROW SHOWN ON BLOCK &
LOCATION PLANS POULTON/BLP.

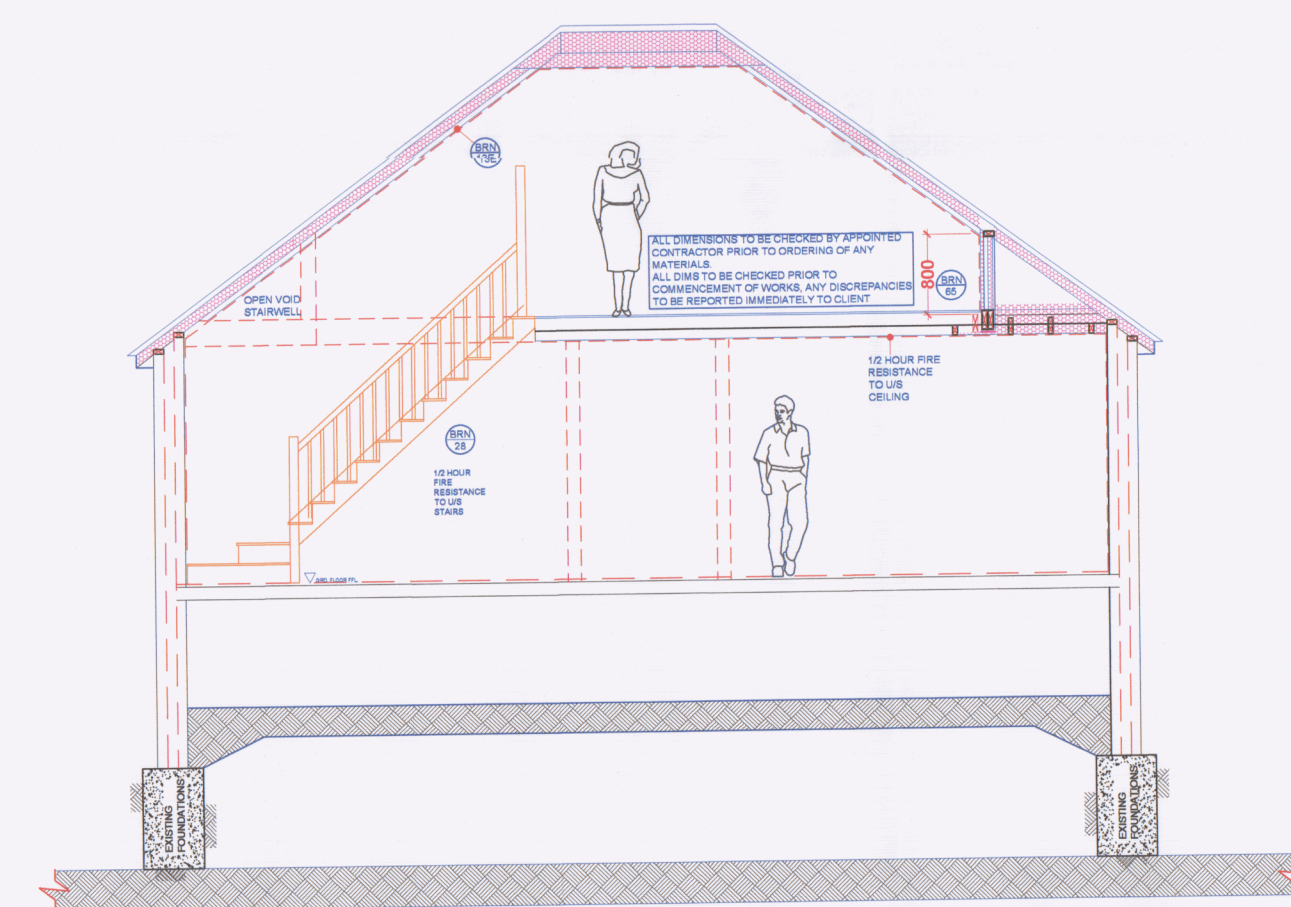


20 PROPOSED SECTION 'B' - 'B'
1:50

DETAILS AND DIMENSIONS OF ALL LEVELS OF PROPOSED
PLANS TO BE CHECKED ON SITE BY APPOINTED
CONTRACTOR PRIOR TO ANY
COMMENCEMENT/ORDERING OF MATERIALS OF WORK.
ANY QUERIES, VARIATIONS OR DISCREPANCIES
DIRECTED TO CLIENT - DM DESIGNS ACCEPTS NO
RESPONSIBILITY IN ANY PART ON DRAWINGS UNLESS
OTHERWISE AGREED PRIOR.
BRN 1 DENOTES ATTACHED BUILDING REGULATION NOTES
DENOTES ITEM NO.

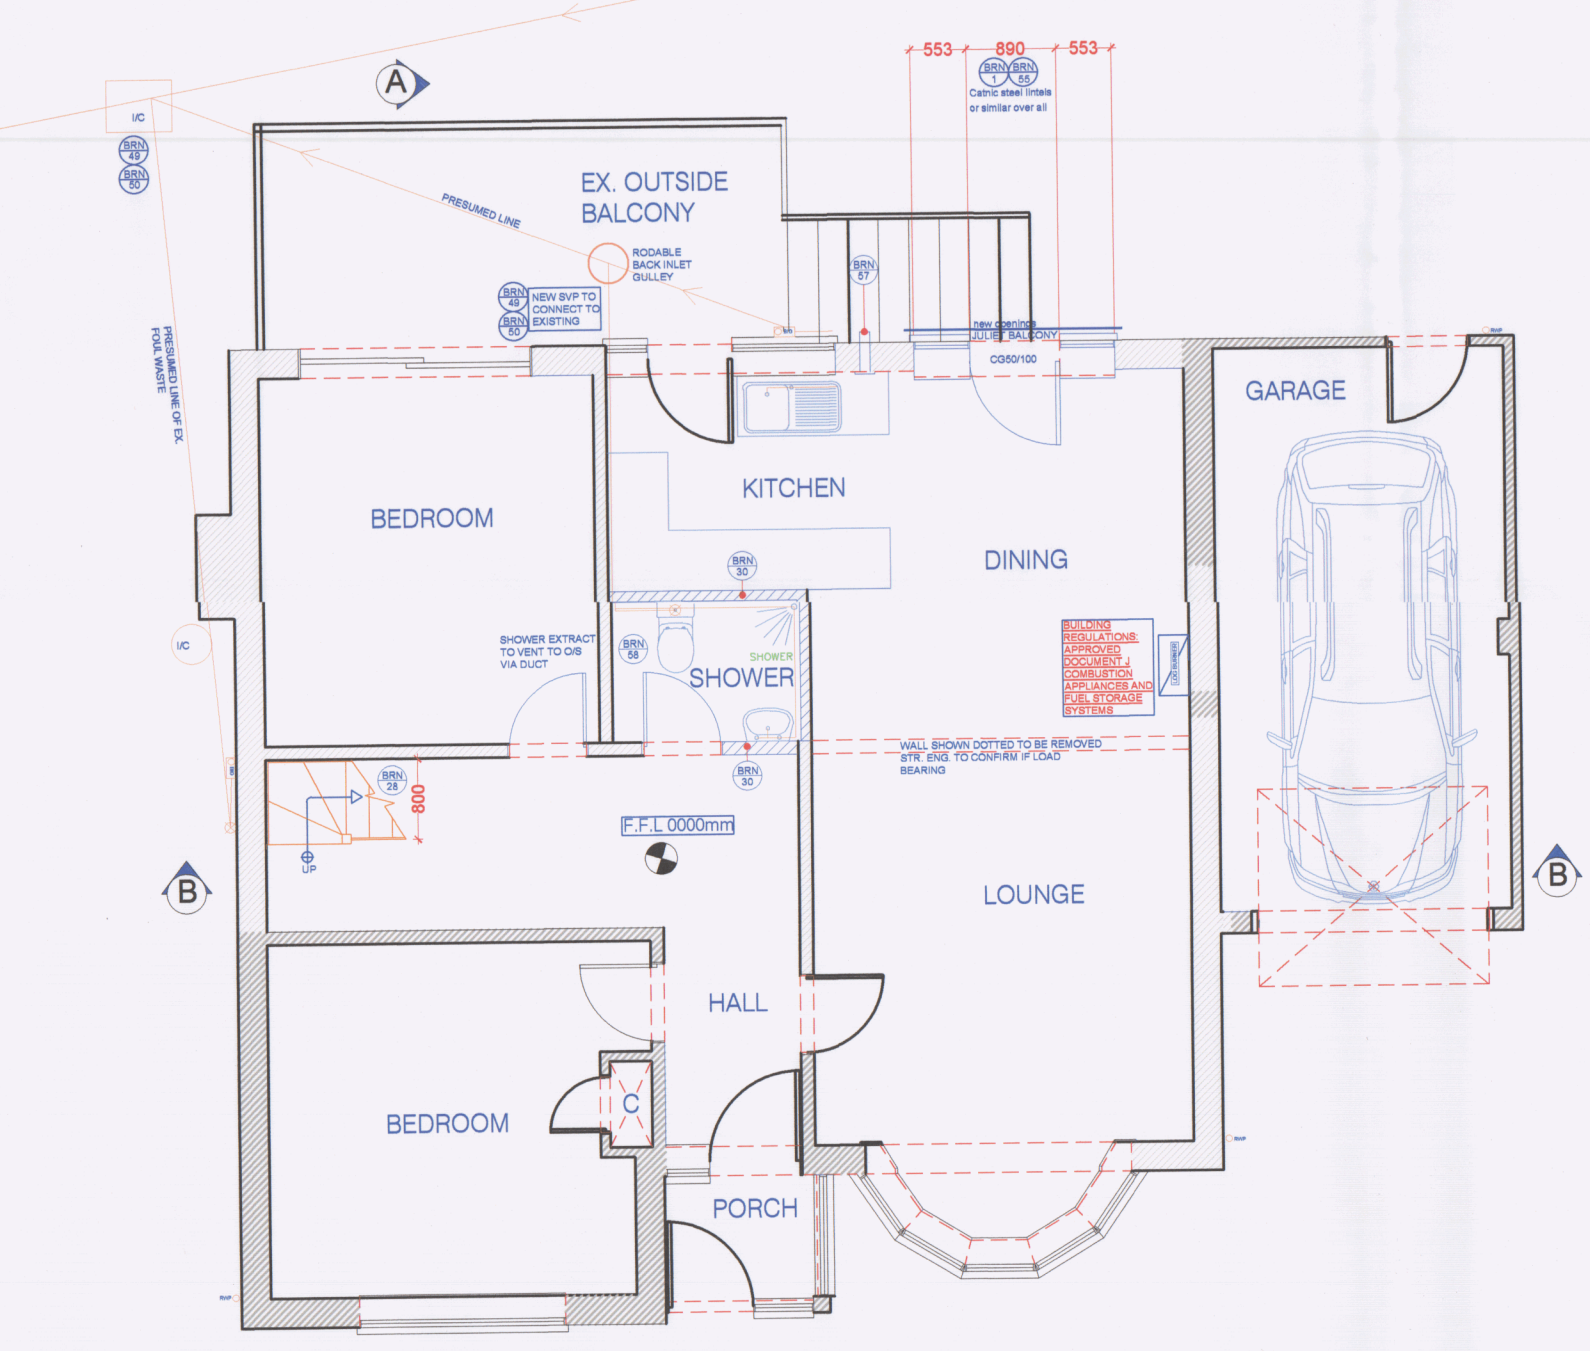

18 PROPOSED GRD FLOOR PLAN
1:50

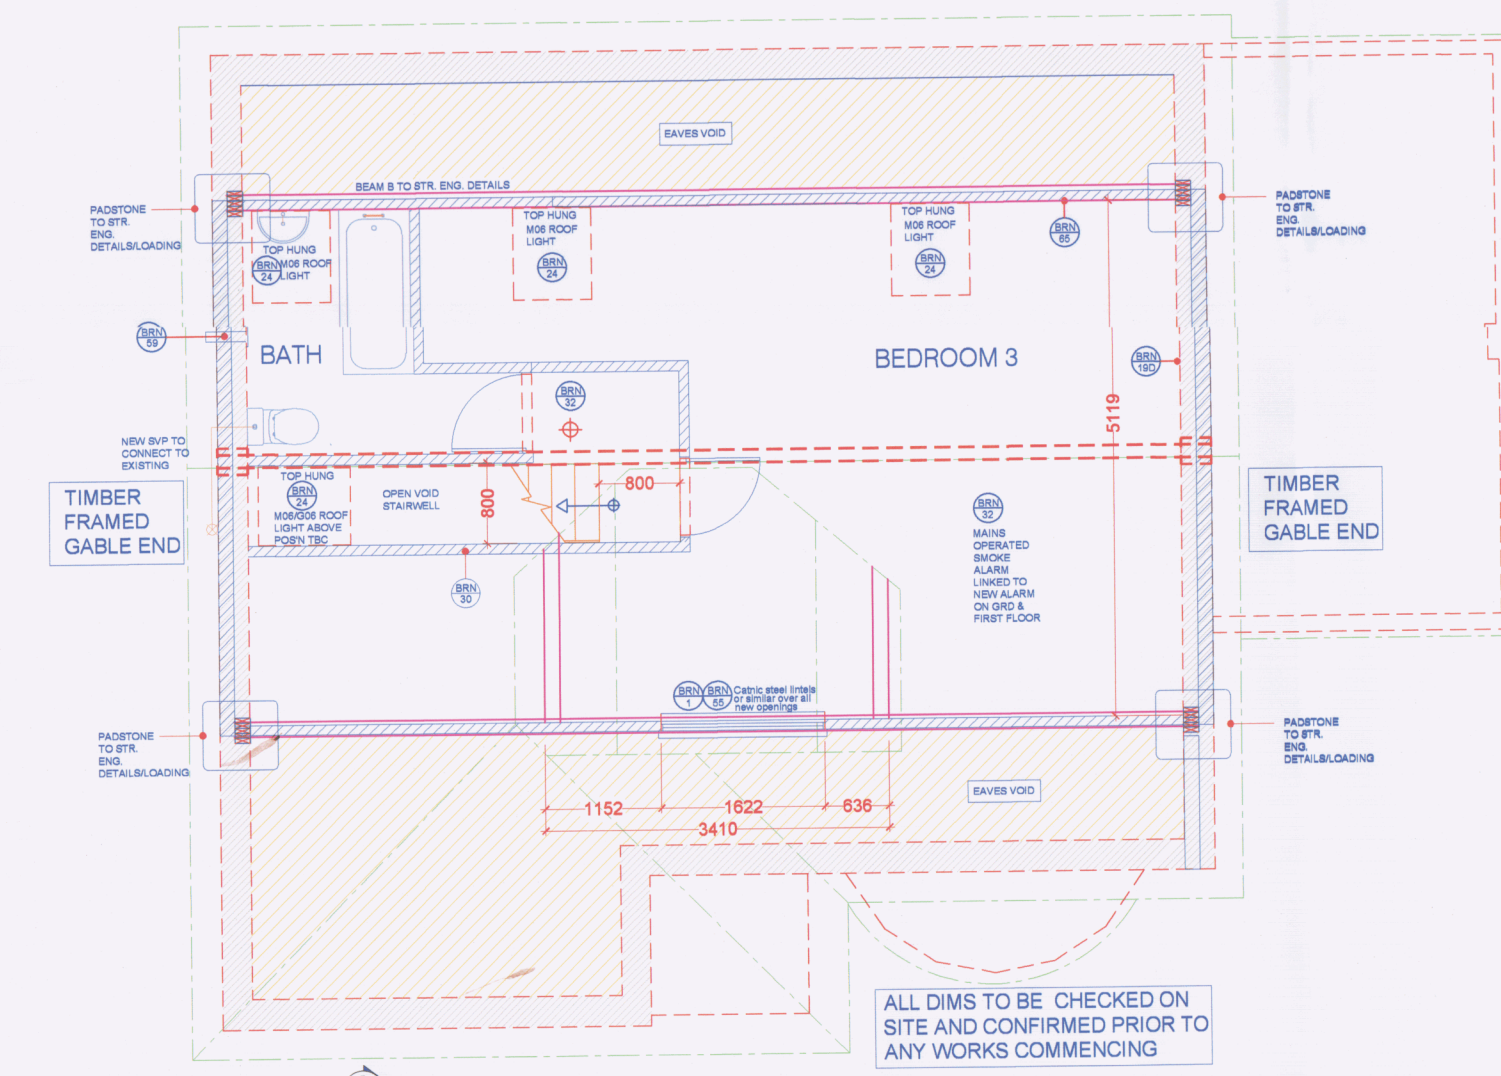

19 PROPOSED FIRST FLOOR PLAN
1:50

MODIFICATIONS	ISSUE:
TITLE LOFT CONVERSION WITH FRONT ELEVATION DORMER	
CUSTOMER 4 CHESTNUT AVENUE, BEDHAMPTON, HAVANT, PO9 3QR	
DRAWING NO: POULTON_03A	1 OF 1
SCALE:	VARIES:
DATE:	28.09.2023
REVISION:	A A0

