


EXISTING FLOOR PLAN

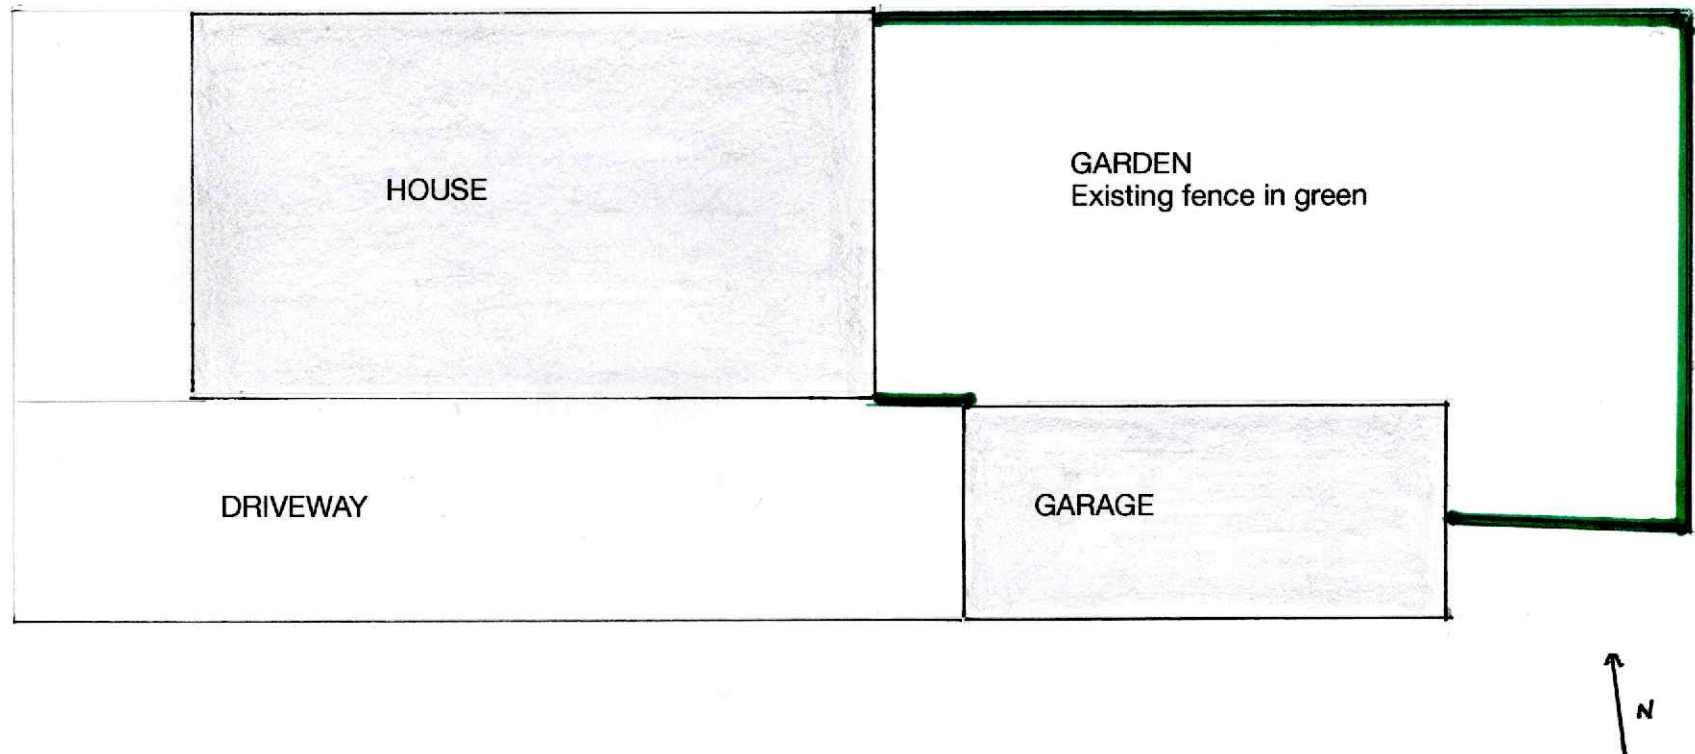

0 1 2 3 4
Metres

EXISTING FLOOR PLAN
For Mr & Mrs McDermott-Roe
SCALE 1:100 @ A4
DATE 09/09/2024 DRAWING No 4 of 5