



Permission is granted to scale from this drawing for the purpose of Local Authority Planning Approval only. In all other circumstances DO NOT scale from this drawing, please contact this office for any additional information required. Contractors, Sub Contractors and Suppliers are to check all relevant dimensions and levels of site and building before commencing any shop drawings or building work. Ordnance Survey information is reproduced under Crown Copyright 2016 ©. All rights reserved. Licence number 1000047474. This drawing is the copyright of D84 architects ltd ©

RIBA
Chartered Practice


revisions	date		
P1 Preliminary Issue	13.11.23		
P2 Client comment	27.11.23		
P3 Notes added	05.12.23		
P4 Labels amended	18.01.24		

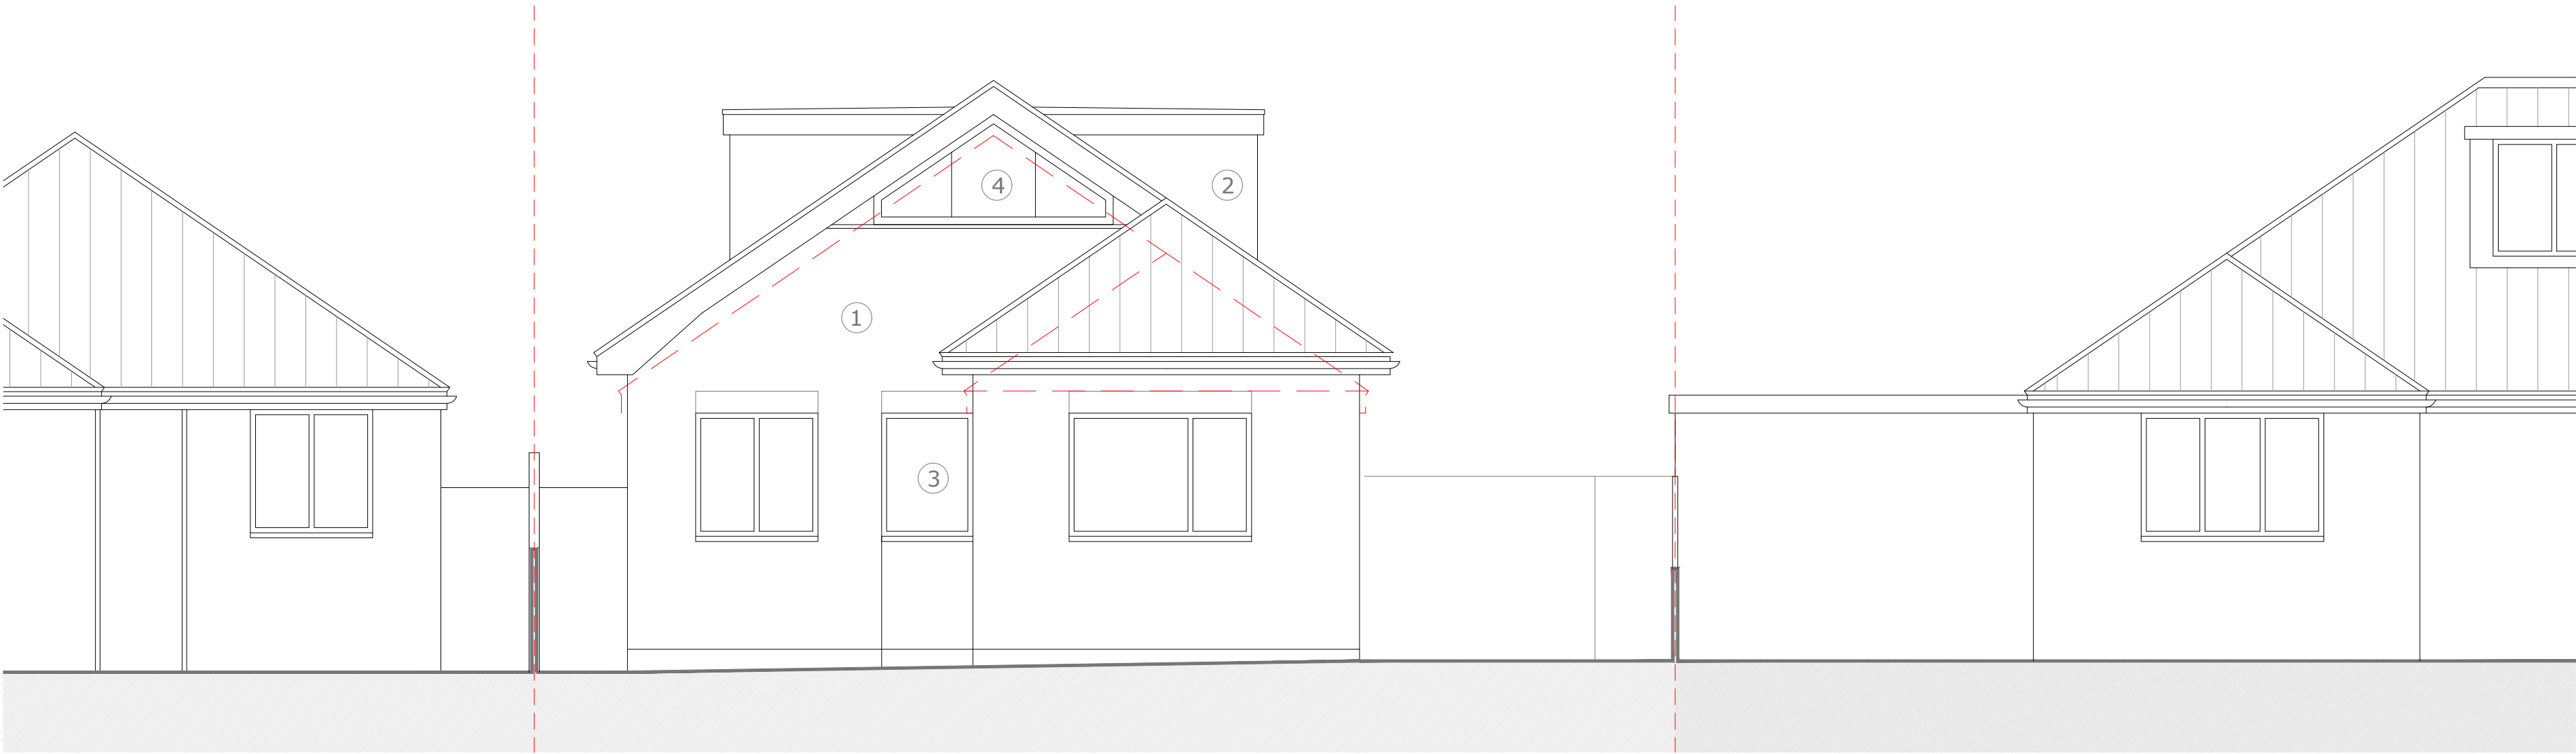


Proposed South Elevation - 1:50

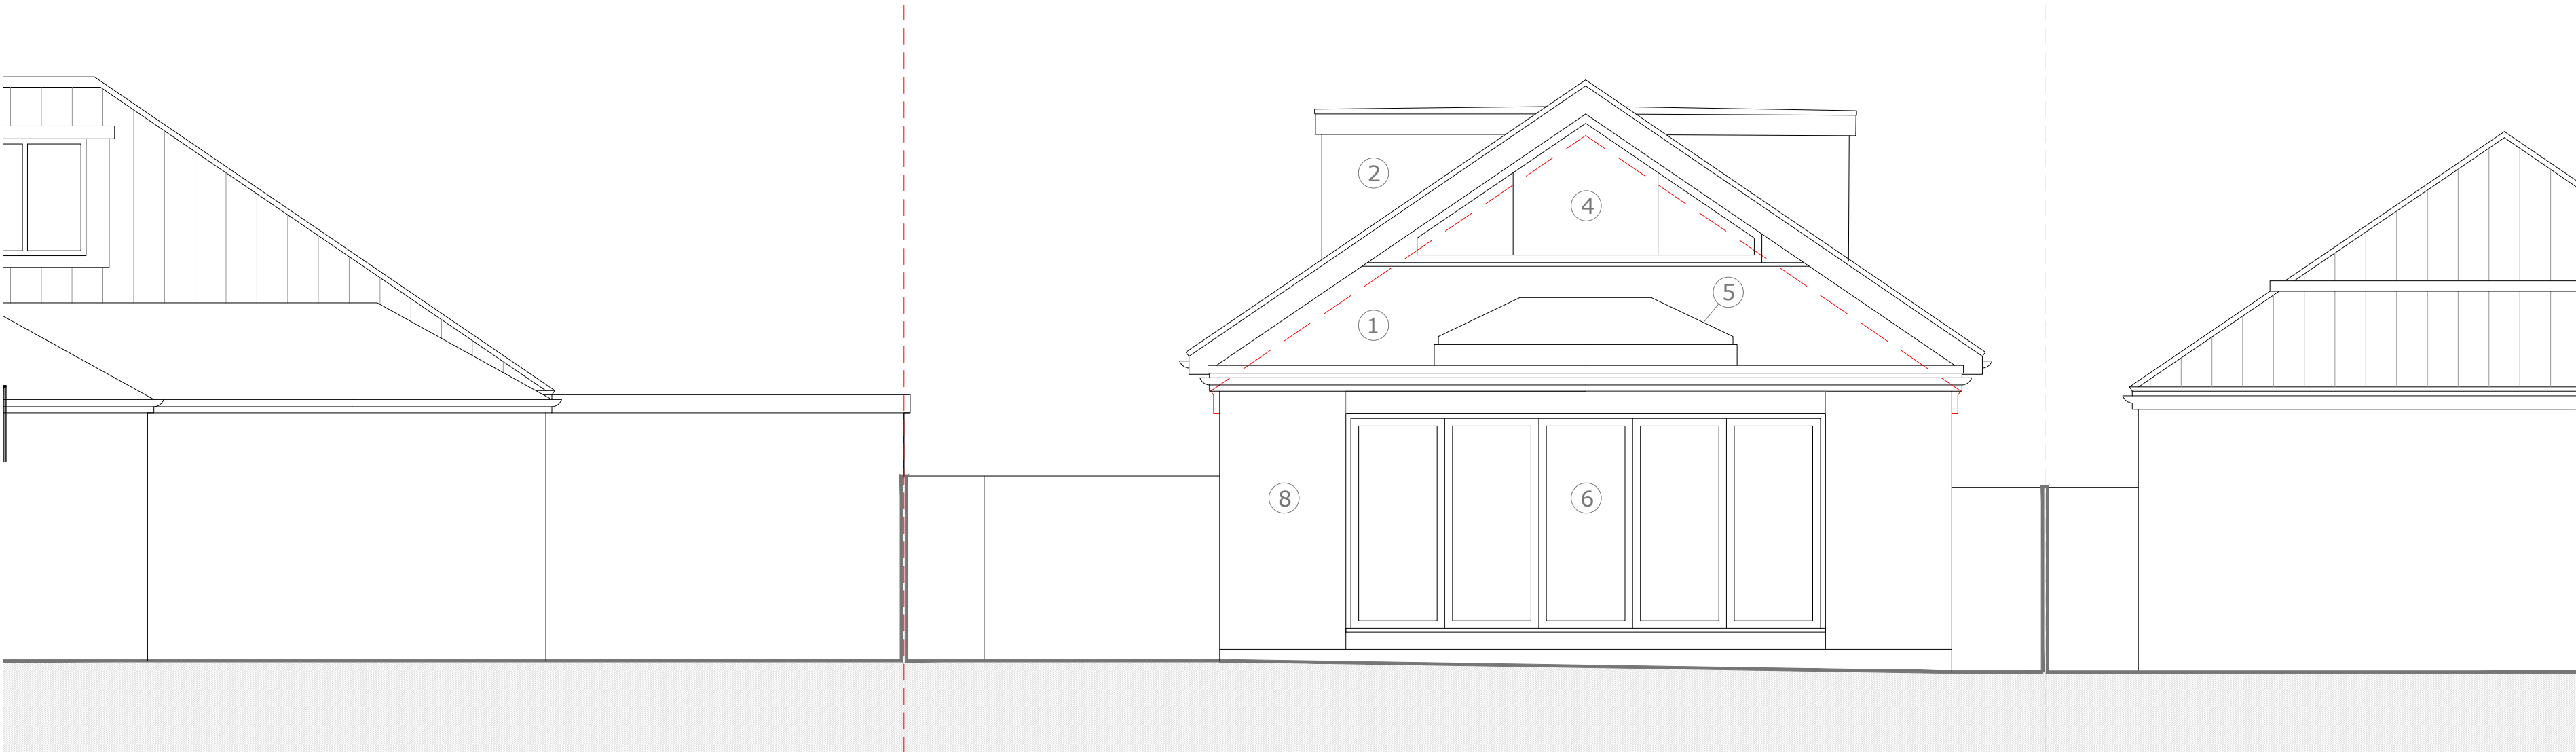


Proposed North Elevation - 1:50

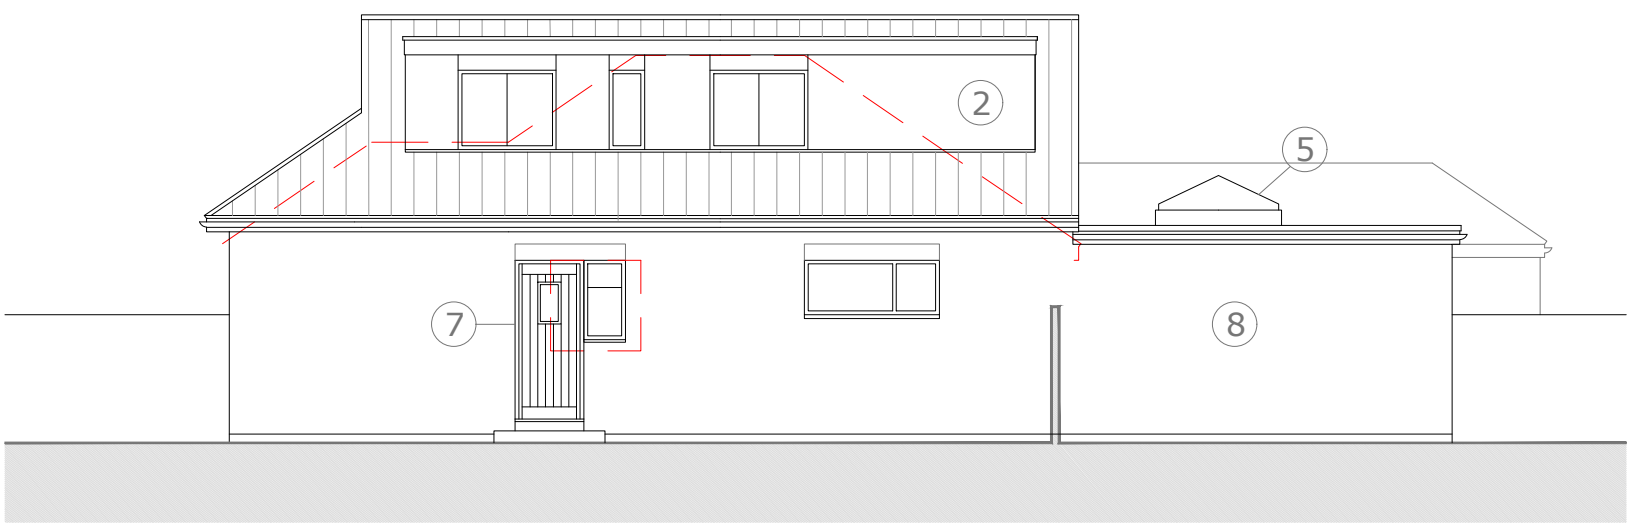

Proposed East Elevation - 1:100

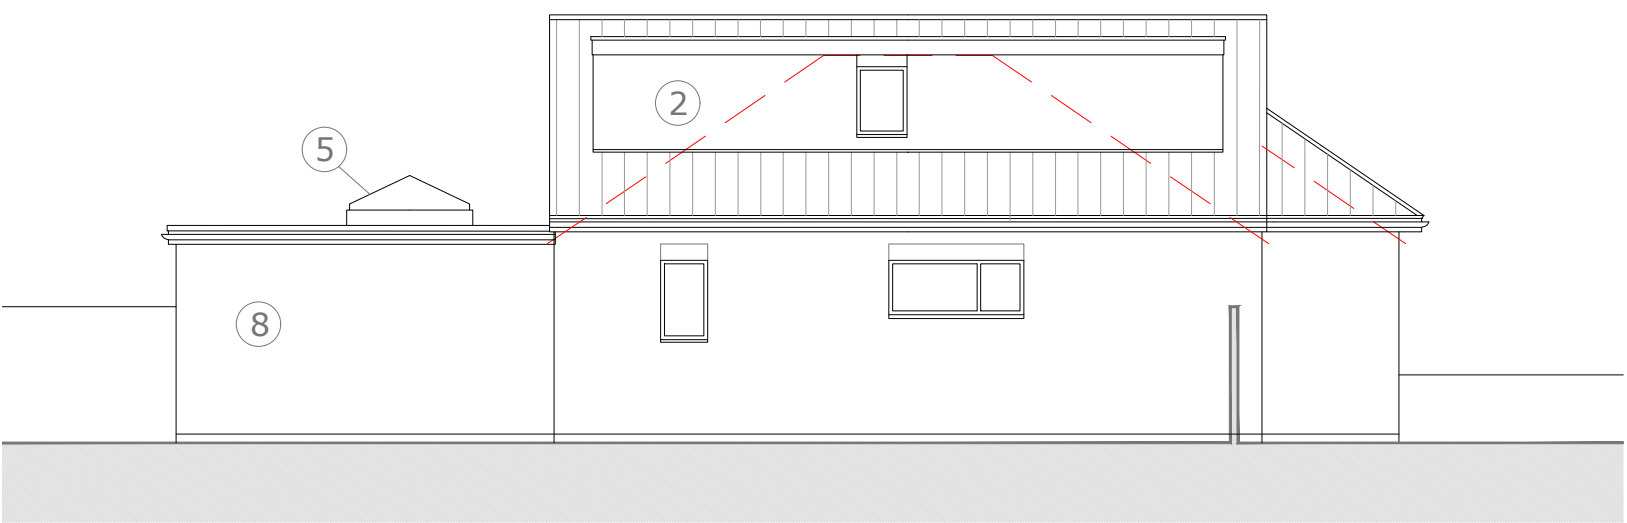

Proposed West Elevation - 1:100

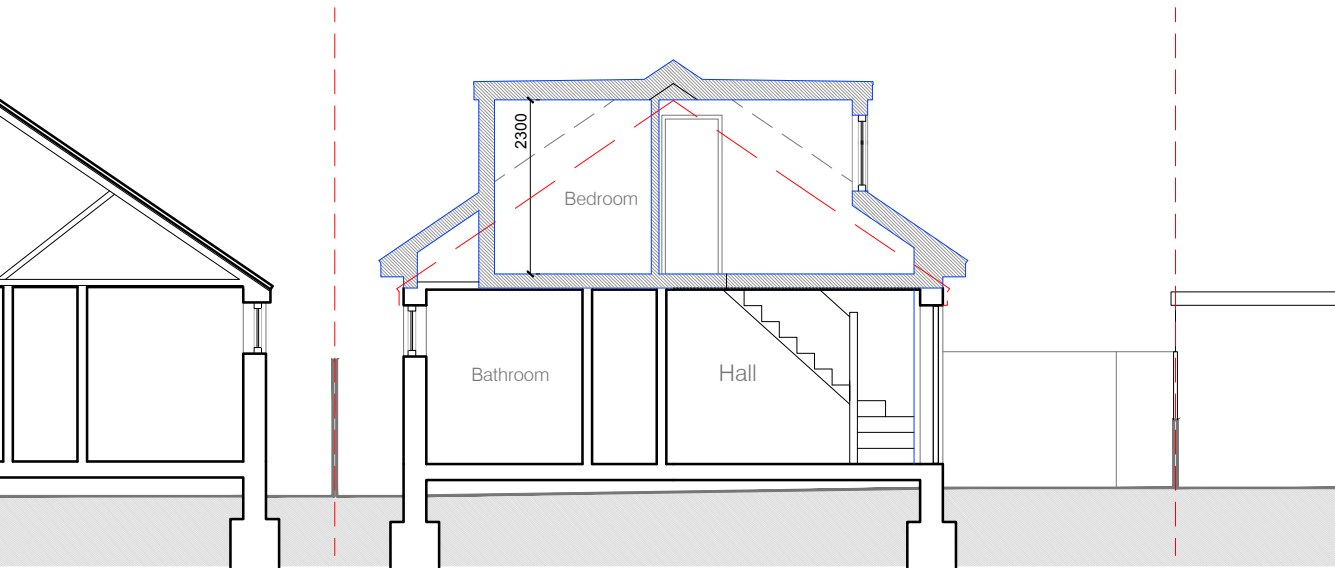

Proposed Section AA - 1:100

Walls

- Existing structure (retained)
- Existing structure (demolished)
- New Construction

- 1 Gable end raised in brick to match existing
- 2 Dormer tile cladding to match main roof
- 3 Front door replaced with window and brick to match existing below cill
- 4 Feature window below apex of gable end
- 5 Lantern rooflight serving rear extension
- 6 Bifold door to client selection
- 7 New front door location
- 8 Rear extension brick to match existing

D84 architects

17 Pembroke Road
Portsmouth
PO1 2NT

Telephone
+44 (0)2392 177850
+44 (0)7790 322989

Email
mail@D84architects.co.uk
Web
www.D84architects.co.uk

Project
109 Sunnymead Drive,
Waterlooville

Title
Proposed Elevations and
Section AA

Status
PRELIMINARY

Drawn
KR

Checked
Date
Nov '23

Project No.
D8423_42

Scale
varies@A1

Drawing No.
D8423_42/sk06

Rev
P4

