



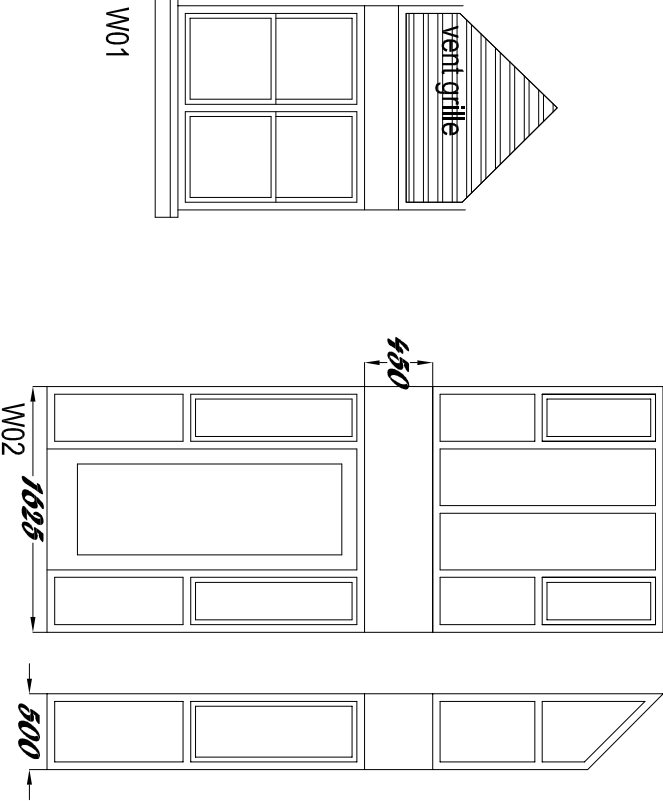


Bereco timber Windows - colour White

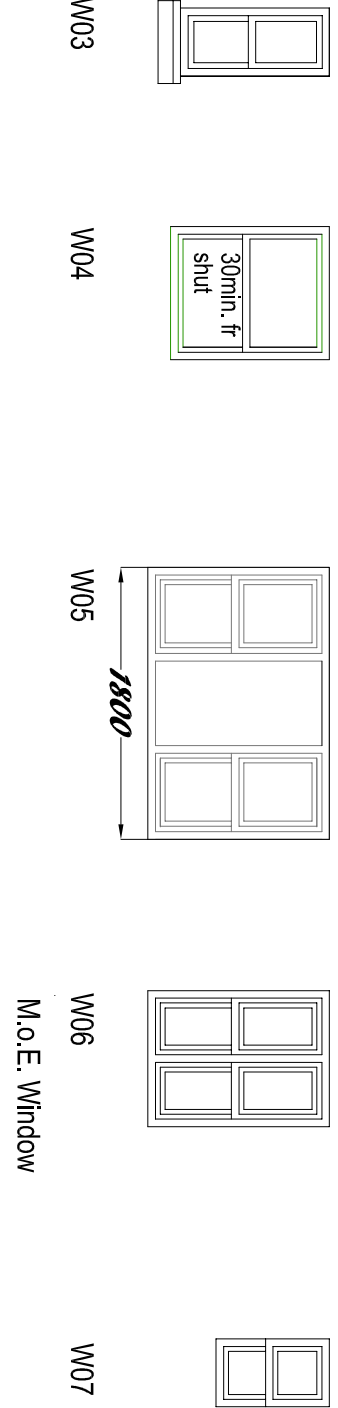

Element	
Roof	Slates - Cembrit Westerland - Colour: Graphite, textured.
Walls	Michelmersh bricks, Hampshire Stock range - Red Multi ATR, to match adjacent developments. Part James Hardie Planks (textured) to north/west elevations. - in lieu Cedral.
New Windows	Bereco timber Windows to All Elevations - colour White gloss.

Element	
Roof	As existing
Walls	As existing
Existing Windows	Repaired as necessary and repainted in accordance with Method Statement
New Vent Grille	Manrose Grilles or similar 286mmx286mm - colour black

Proposed Materials - existing building (Golden Slots)

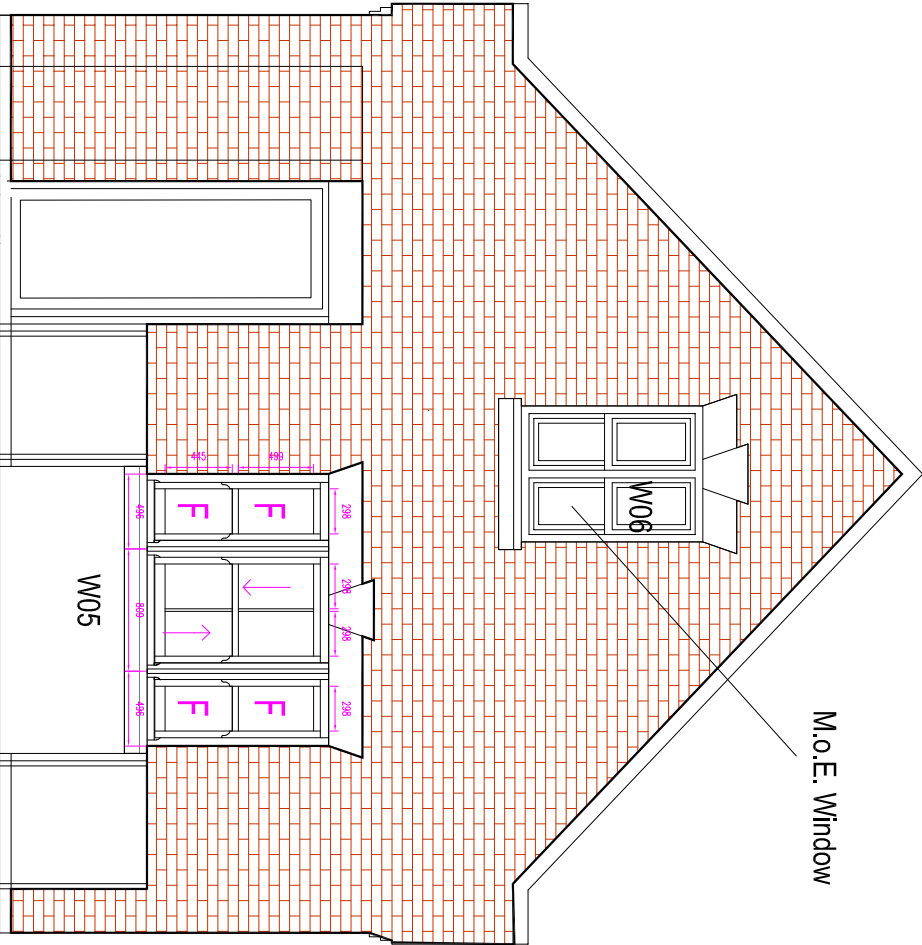

East Elevation




New Vent Grilles




Bereco Windows



Michelmersh Bricks

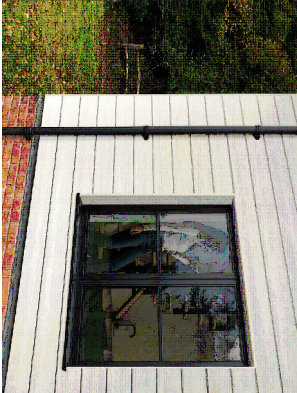

James Hardie Planks - Charcoal

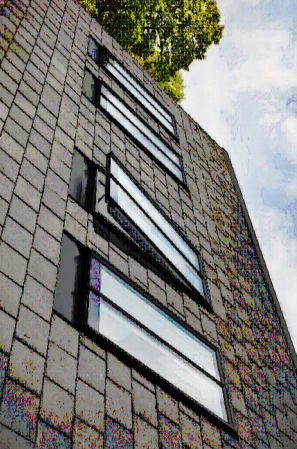

Velux Rooflights

Velux Rooflights

REVISION A- UPDATED 16/11/24 - PG	
SCALE	TITLE
1/50@A3	Proposed New Windows & Materials
DATE	DETAIL
Mar. 24	1, East Street Havant - PO9 1AA
AUTHOR	DRAWING No
PG	Schedules 23/201/P-Sched
© 6079182/04H CONTRACTOR MUST CHECK ALL DIMENSIONS ON SITE AND REPORT ANY DISCREPANCIES TO THE ARCHITECT IMMEDIATELY. THE ARCHITECT'S DESIGN IS NOT TO BE USED FOR ANY OTHER PROJECTS WITHOUT THE ARCHITECT'S PERMISSION. ARCHITECT PETER GALLOWAY PARTNERSHIP	
ARCHITECTS ARCHITECTS TEL 02392 483103 MOB 07808 483302 HAVERANT HAVERANT	