



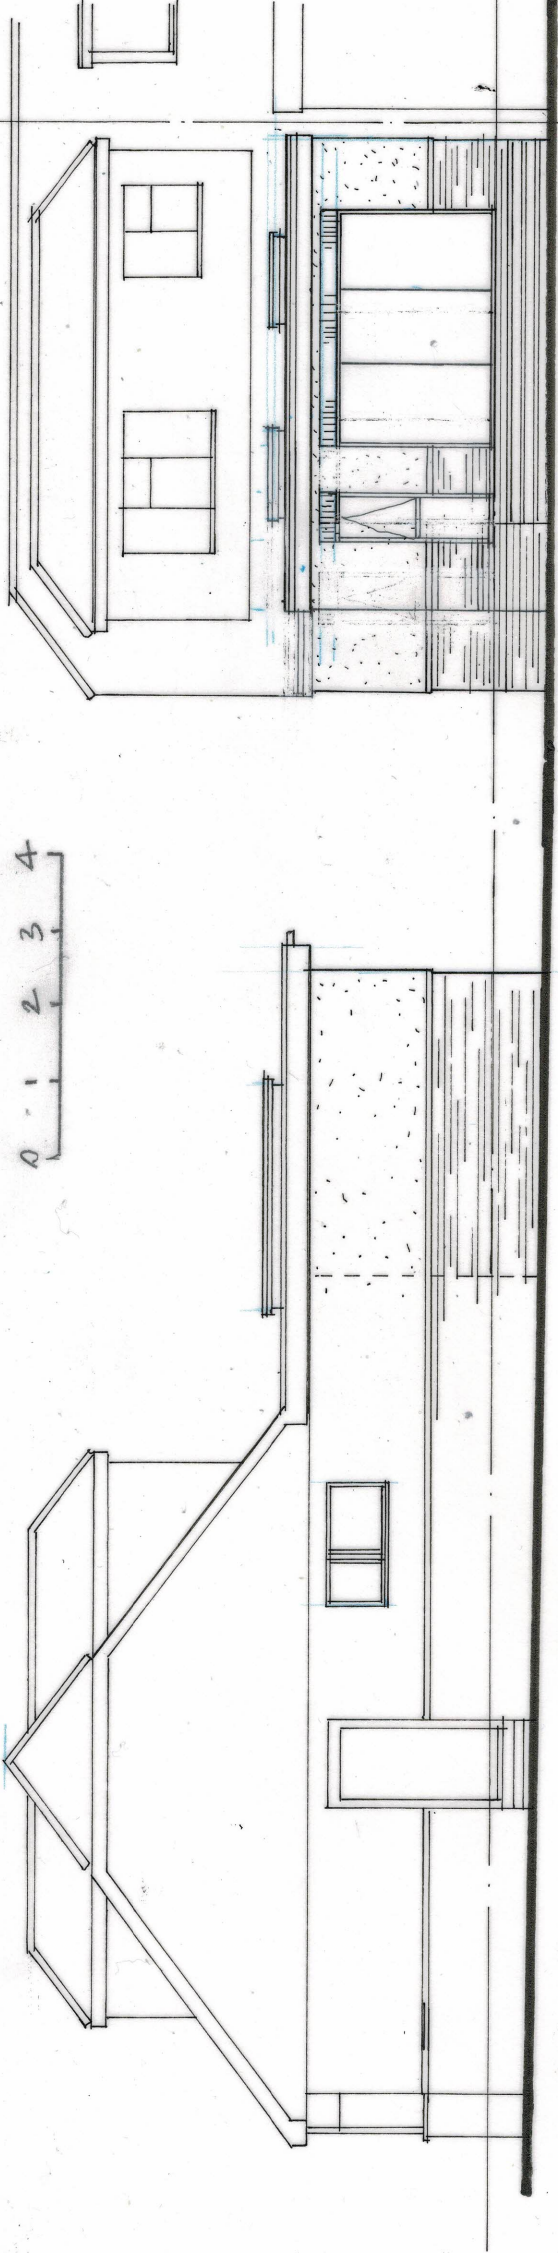


254

५४

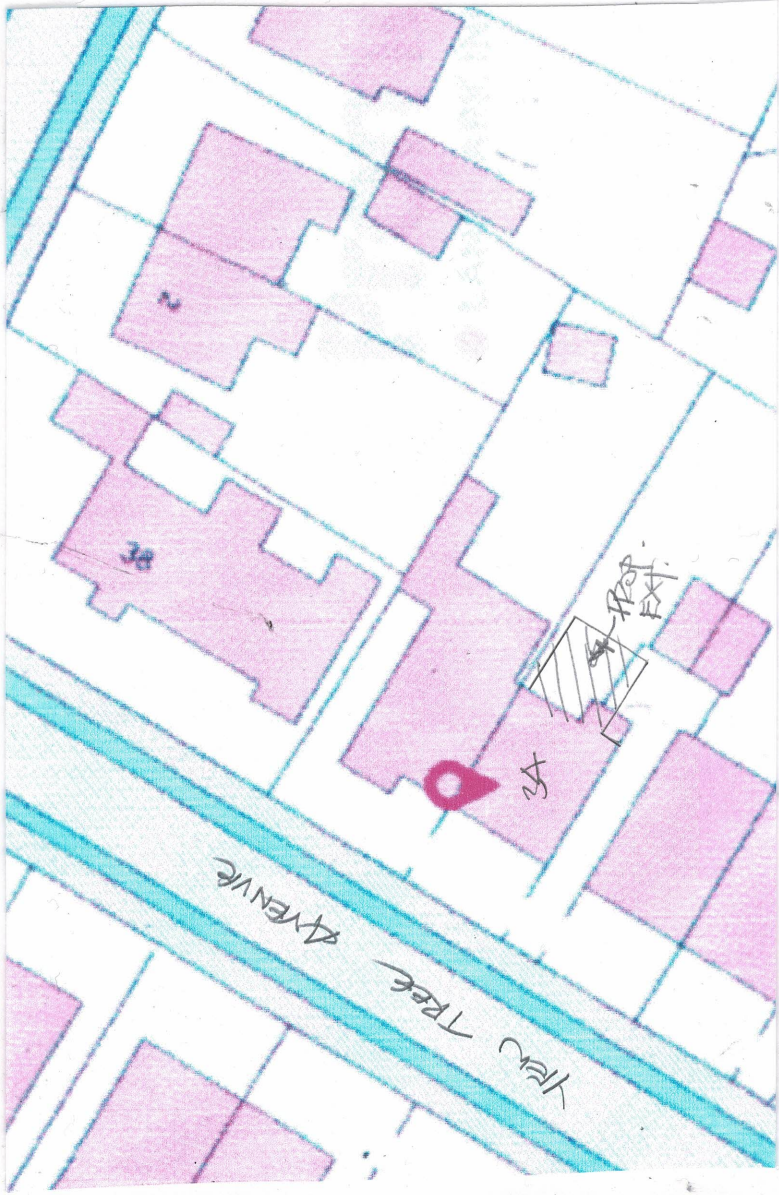

SITE PLAN

Scale 1:500

 

LOCATION PLANT

Scale 1:1250

OS 4C 100065752



A	001'21k	01A WISBOL of EXT. REVEAL	15
DEREK TREAGUS ASSOCIATES ARCHITECTURAL SERVICES Tel: 07956 624094 Email: derek.treagus@gmail.com			
Project		REAR EXTENSION AT 34 YEW TREE AVENUE, WATERLOOVILLE, HAMPSHIRE.	
Client		Mr & Mrs S Fletcher	
Subject		Planning Drawing Proposed Elevations & Location Plan	
Date:	Aug 2024	Scale: 1:500, 1:1250, 1:100	
Rev:	A	Drg. No. 24/399/03	
• Copyright reserved. • All dimensions are to be site confirmed and should not be scaled unless for Planning purposes. • Verify all queries with the office.			

- Copyright reserved.
- All dimensions are to be site confirmed and should not be scaled unless for Planning purposes.
- Verify all queries with the office.