



Dimensions to be checked on site before commencing work. Any discrepancies shall be reported to the architect immediately.

Do not scale from these drawings except for planning purposes. Use figured dimensions only.

Where applicable this drawing is to be read in conjunction with other consultants' drawings.

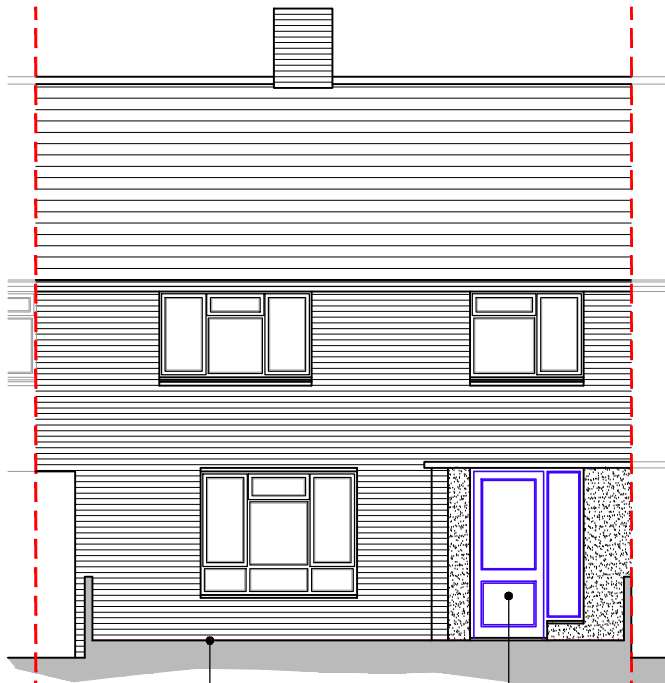


North east elevation scale 1:100

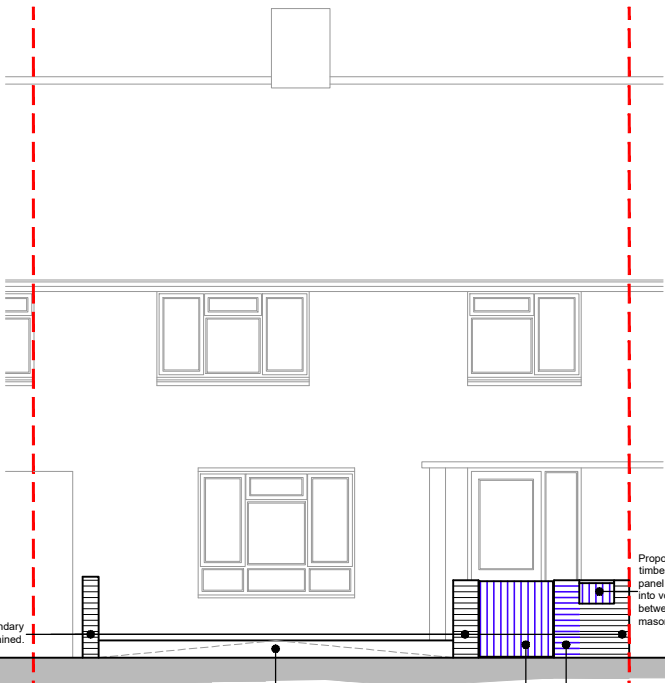


North east elevation scale 1:100
Showing boundary treatment.




South east elevation scale 1:100

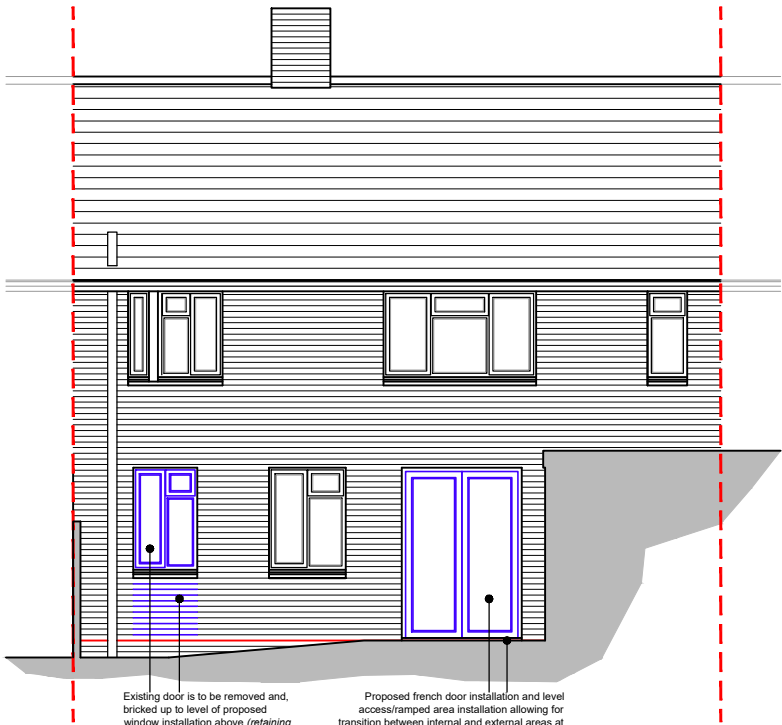

South west elevation scale 1:100

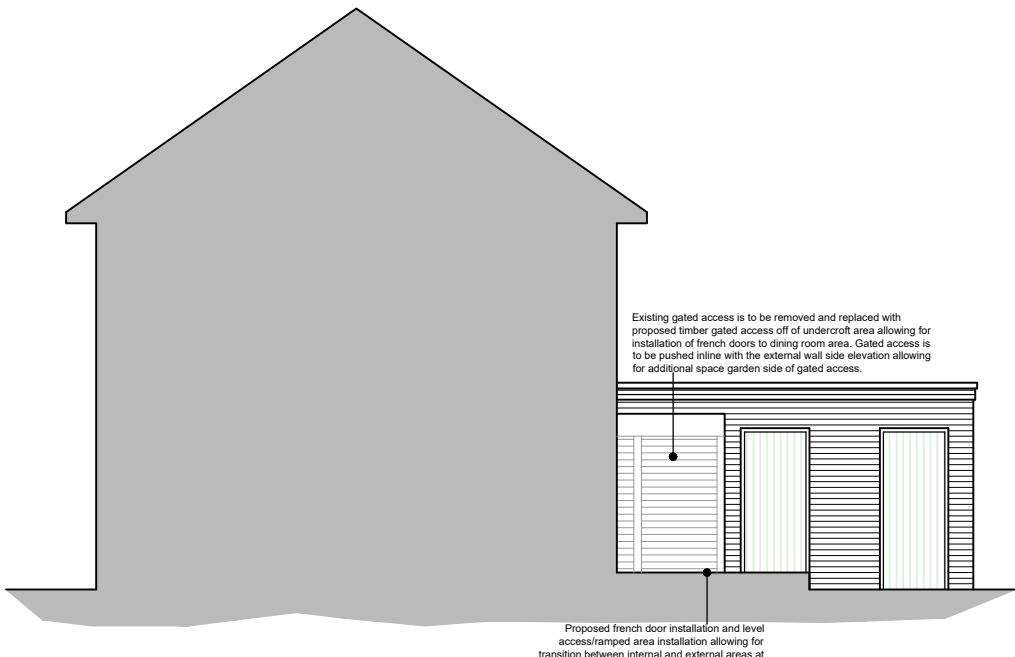

North west elevation scale 1:100

 

Boundary line Removed structure
Existing walls Proposed walls Proposed structure

For MS WOOD	Title PROPOSED ELEVATIONS			Office Tel: 01243 933732
Project PROPOSED ELEVATIONAL CHANGES, ONSITE PARKING, DROPPED KERB & INTERNAL RENOVATION AT 17 BOTLEY DRIVE, HAVANT, HAMPSHIRE, PO9 4PH	Date SEP 2023	Drawn SR	Scale as noted @ A3	Checked -
	Job Number PL 739.23	Drawing Number 05	Revision -	Web: www.jb-architecturedesign.com

