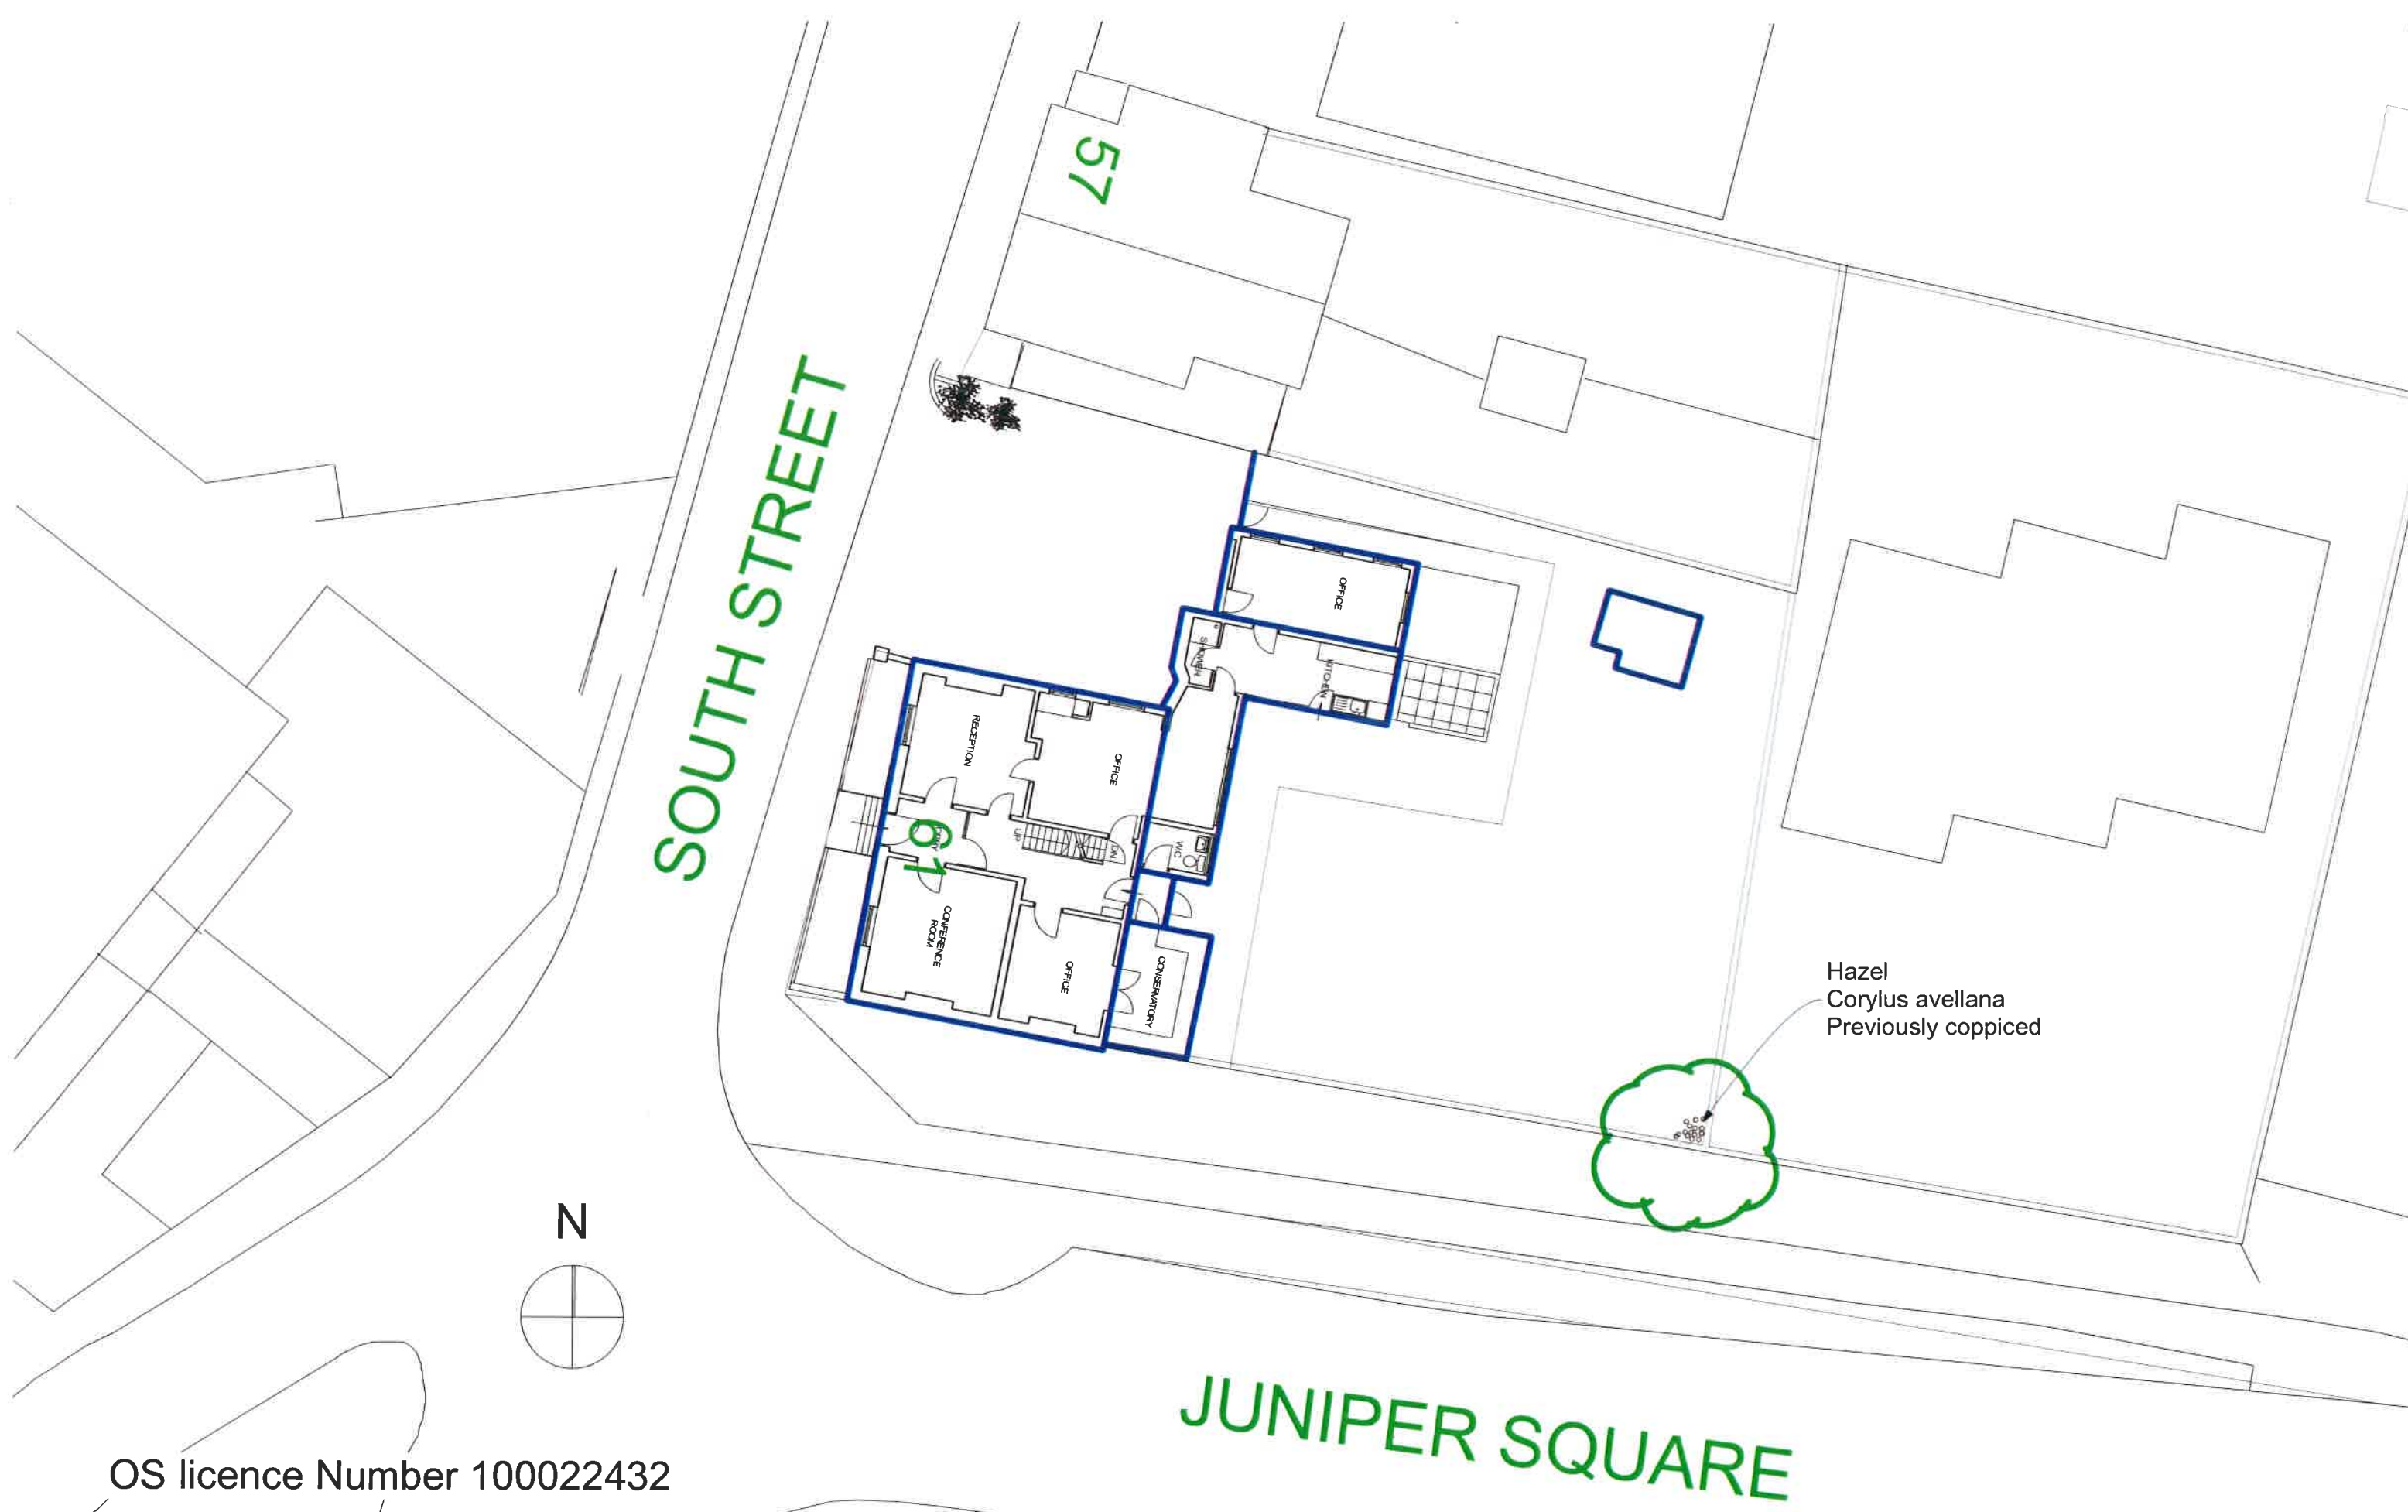


OS licence Number 100022432

revisions & notes

RevID	ChID	Change Name	Date
-------	------	-------------	------

Drawing:

Drawing name:

Site Plan Showing Hazel Location

Date:

January 2025

Scale:

1:200

Drawn:

SAB

Project:

Project name:

PWP Architects Offices

Site address:

61 South Street Havant

Building name:

61 South Street

Client:

Organ and Blunden

Project description:

Existing Plans

Project status:

As Existing

61 South Street Havant Hampshire PO9 1BZ

023 9248 2494

design@pwp-architects.com

023 9248 1152

www.pwp-architects.com

Project No:

5558

drawing No:

0002

rev:

Note: All dimensions to be checked on site by the contractor before fabrication and erection. Figured dimensions to be taken in preference to scaled dimensions. This drawing is the copyright of the architects and must not be reproduced or used without their express consent except for the purposes of a planning application. Electronic issue of this drawing to be confirmed by paper hard copy only.

100mm @A3