
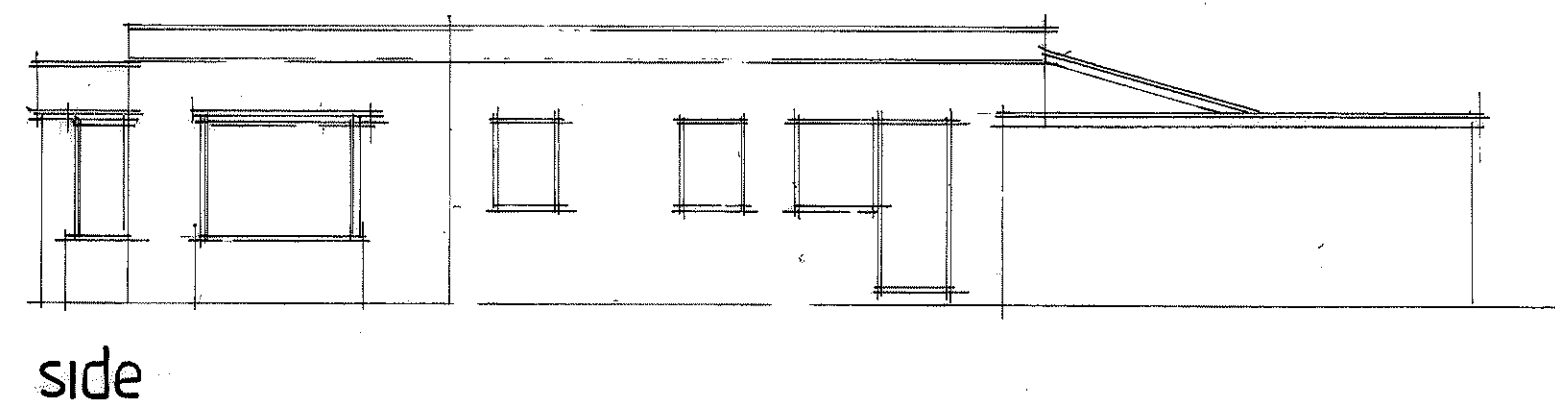
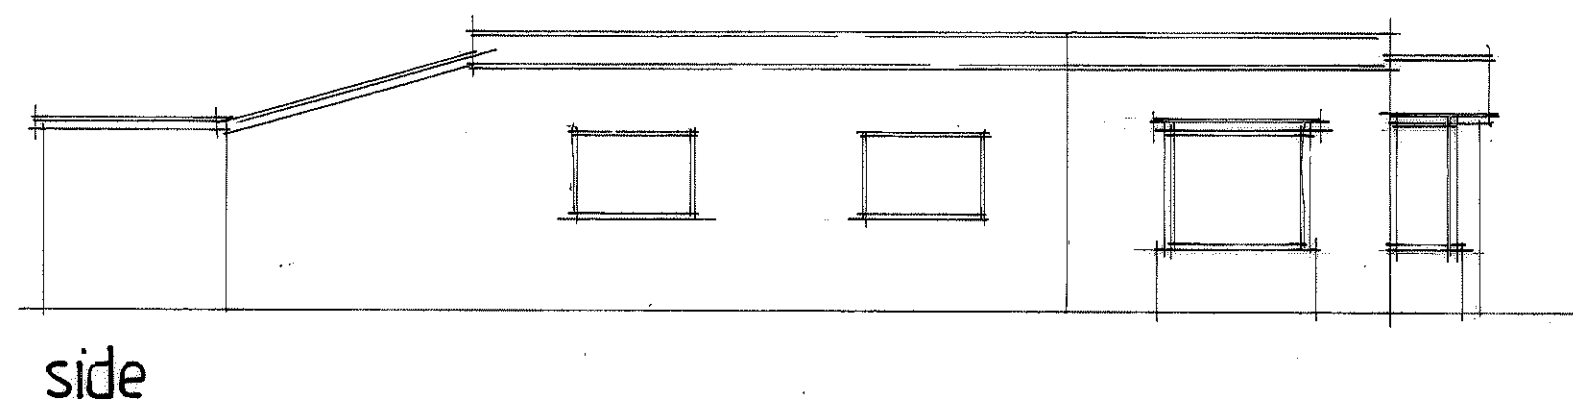
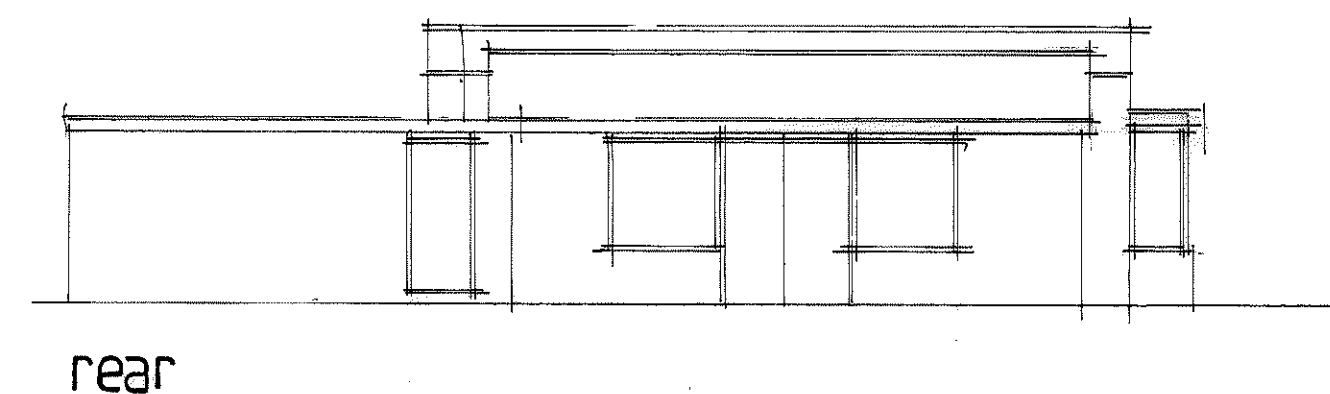
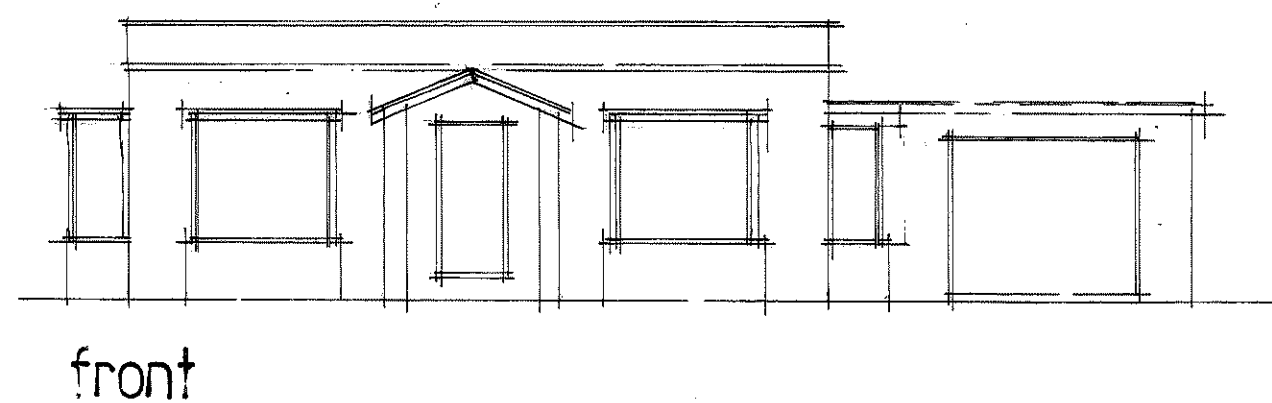


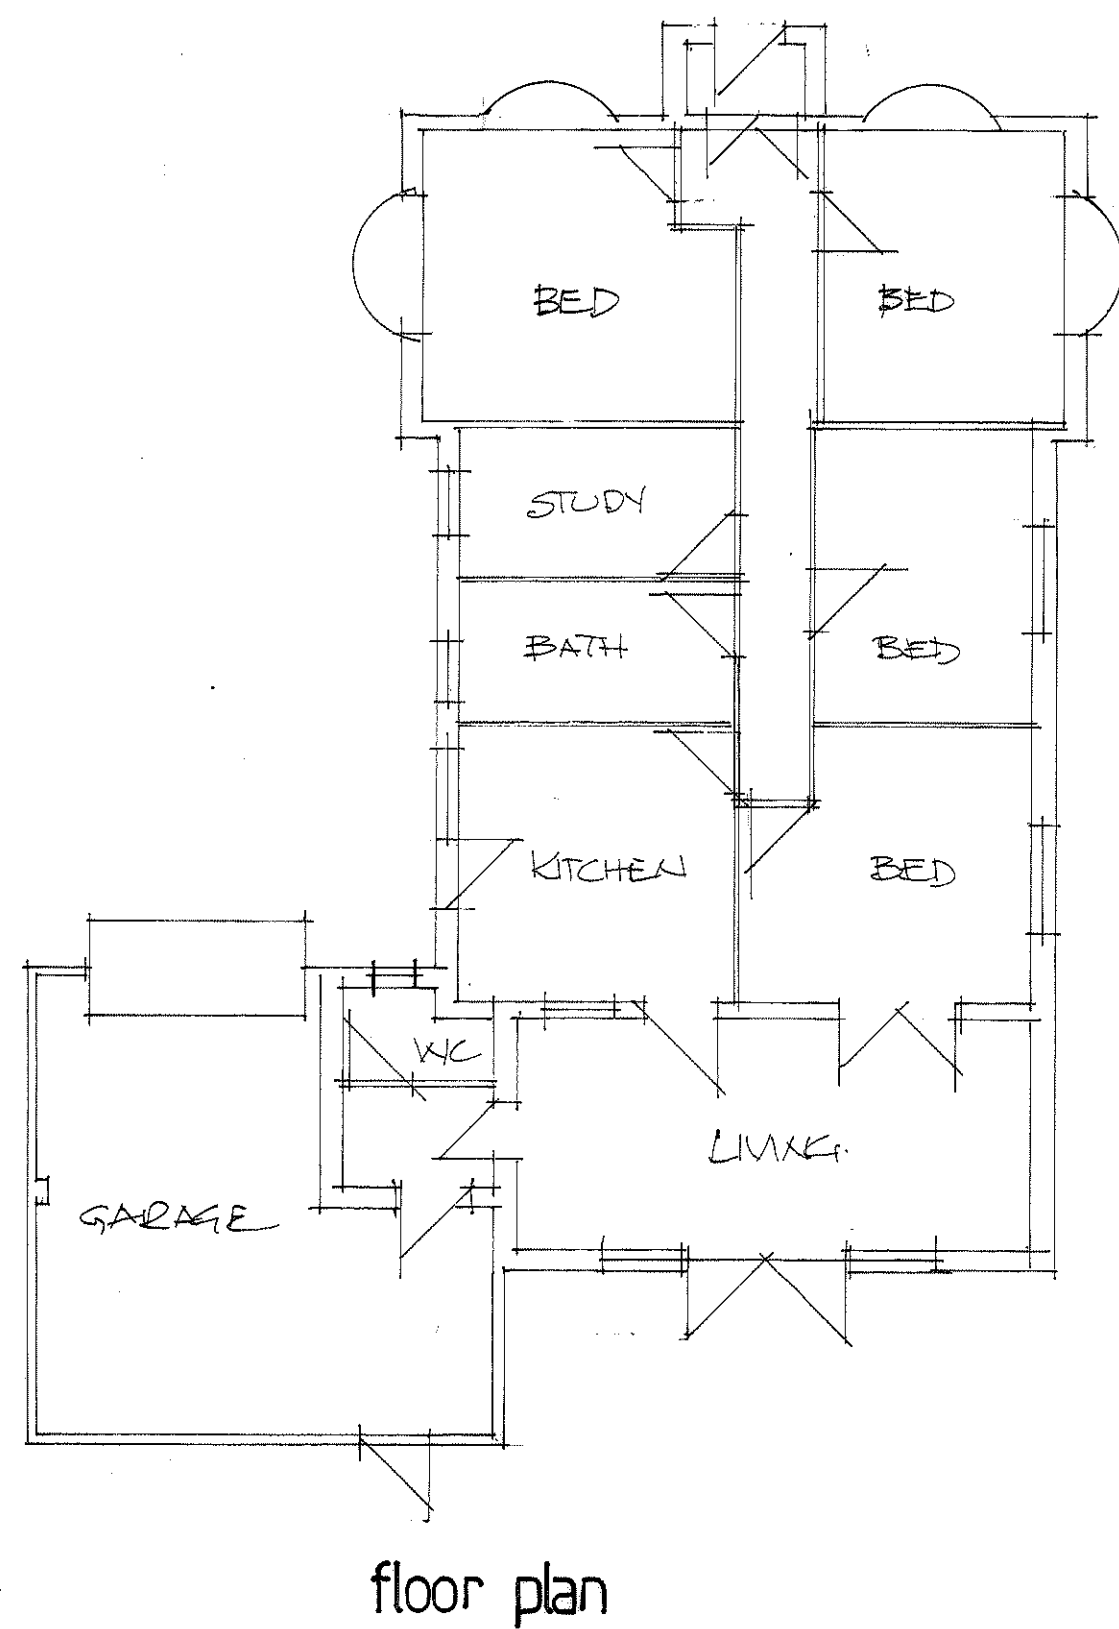

A	Date	Revision
© copyright		
THORNS YOUNG ARCHITECTURAL		
THORNS-YOUNG LTD CHARTERED BUILDING CONSULTANTS Website: www.thornsyoun.co.uk		
Portsmouth 232 London Road North End PO2 9JQ Tel: (02392) 672 883		
Client MR & MRS KILFORD		
Job Title 68 PADUELL ROAD WATERLOOVILLE		
Drawing Title EXISTING FLOOR PLANS AND ELEVATIONS.		
Scale 1:50		
Date AUG. 2024		Drawn by CMC
Drg. No. 8152:24		Rev.