




NOTE: Scale from this Drawing (except for planning approval). All dimensions are in millimetres and to be checked on site. Must be checked and signed by subcontractors or suppliers work the sub-contractors and suppliers.

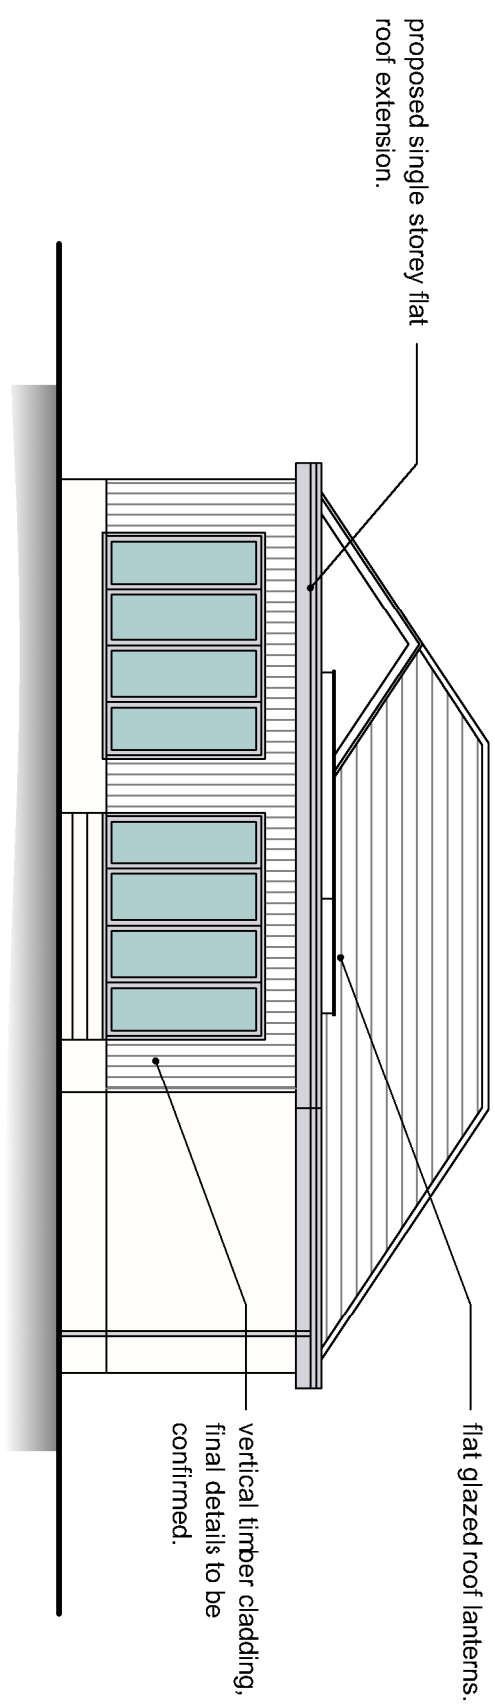


PROPOSED SOUTH ELEVATION
SCALE 1:100

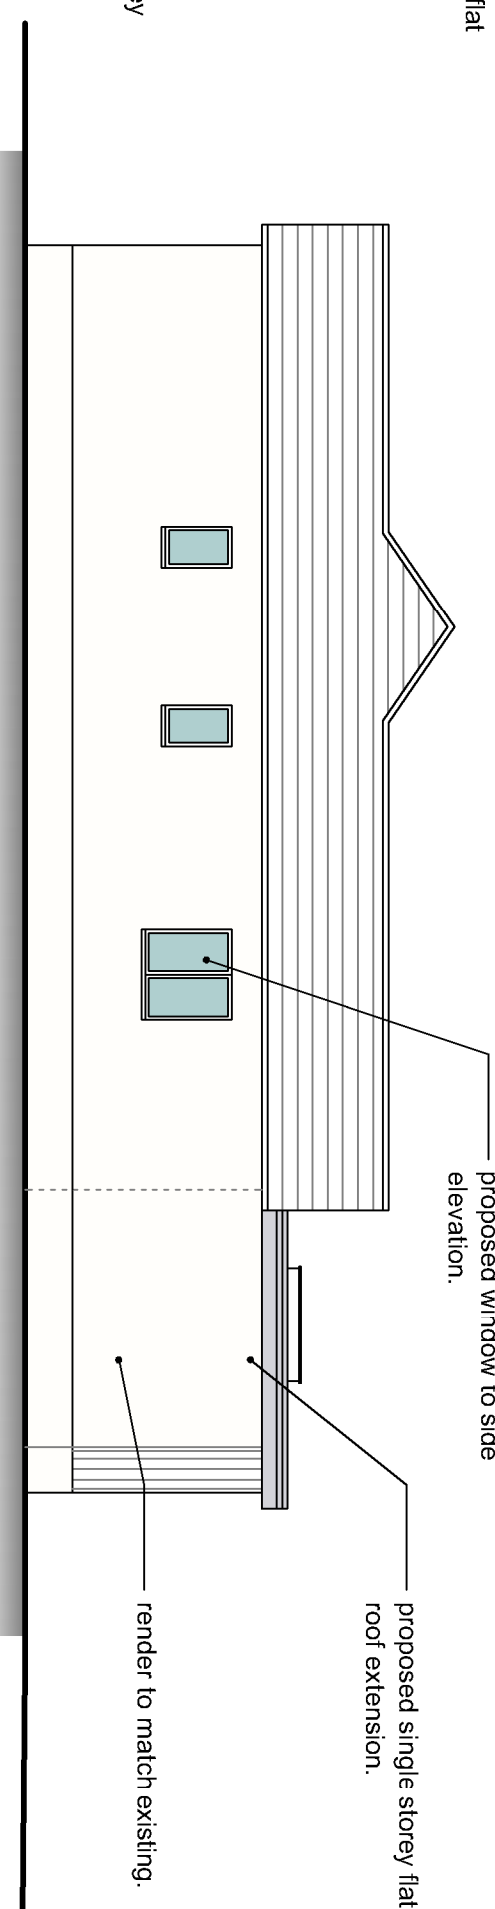


PROPOSED WEST ELEVATION
SCALE 1:100

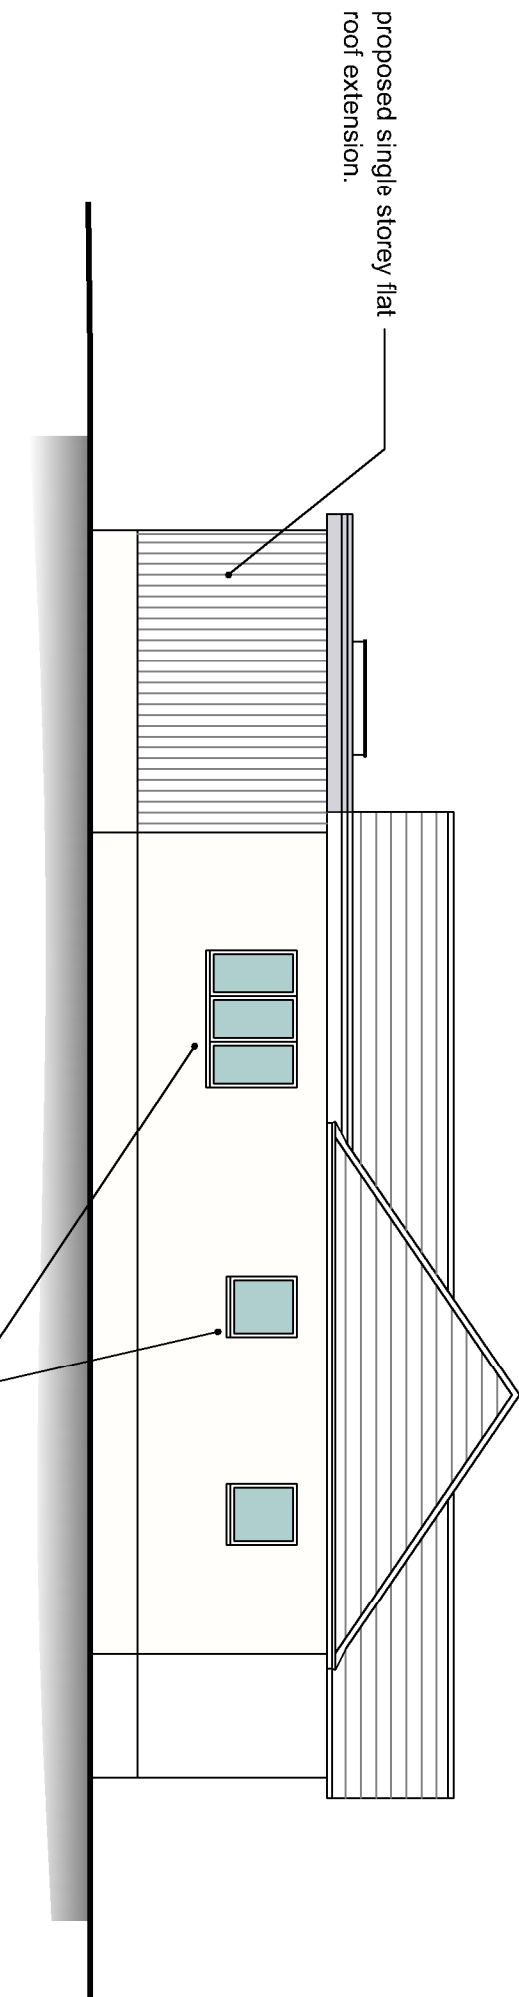


PROPOSED EAST ELEVATION
SCALE 1:100

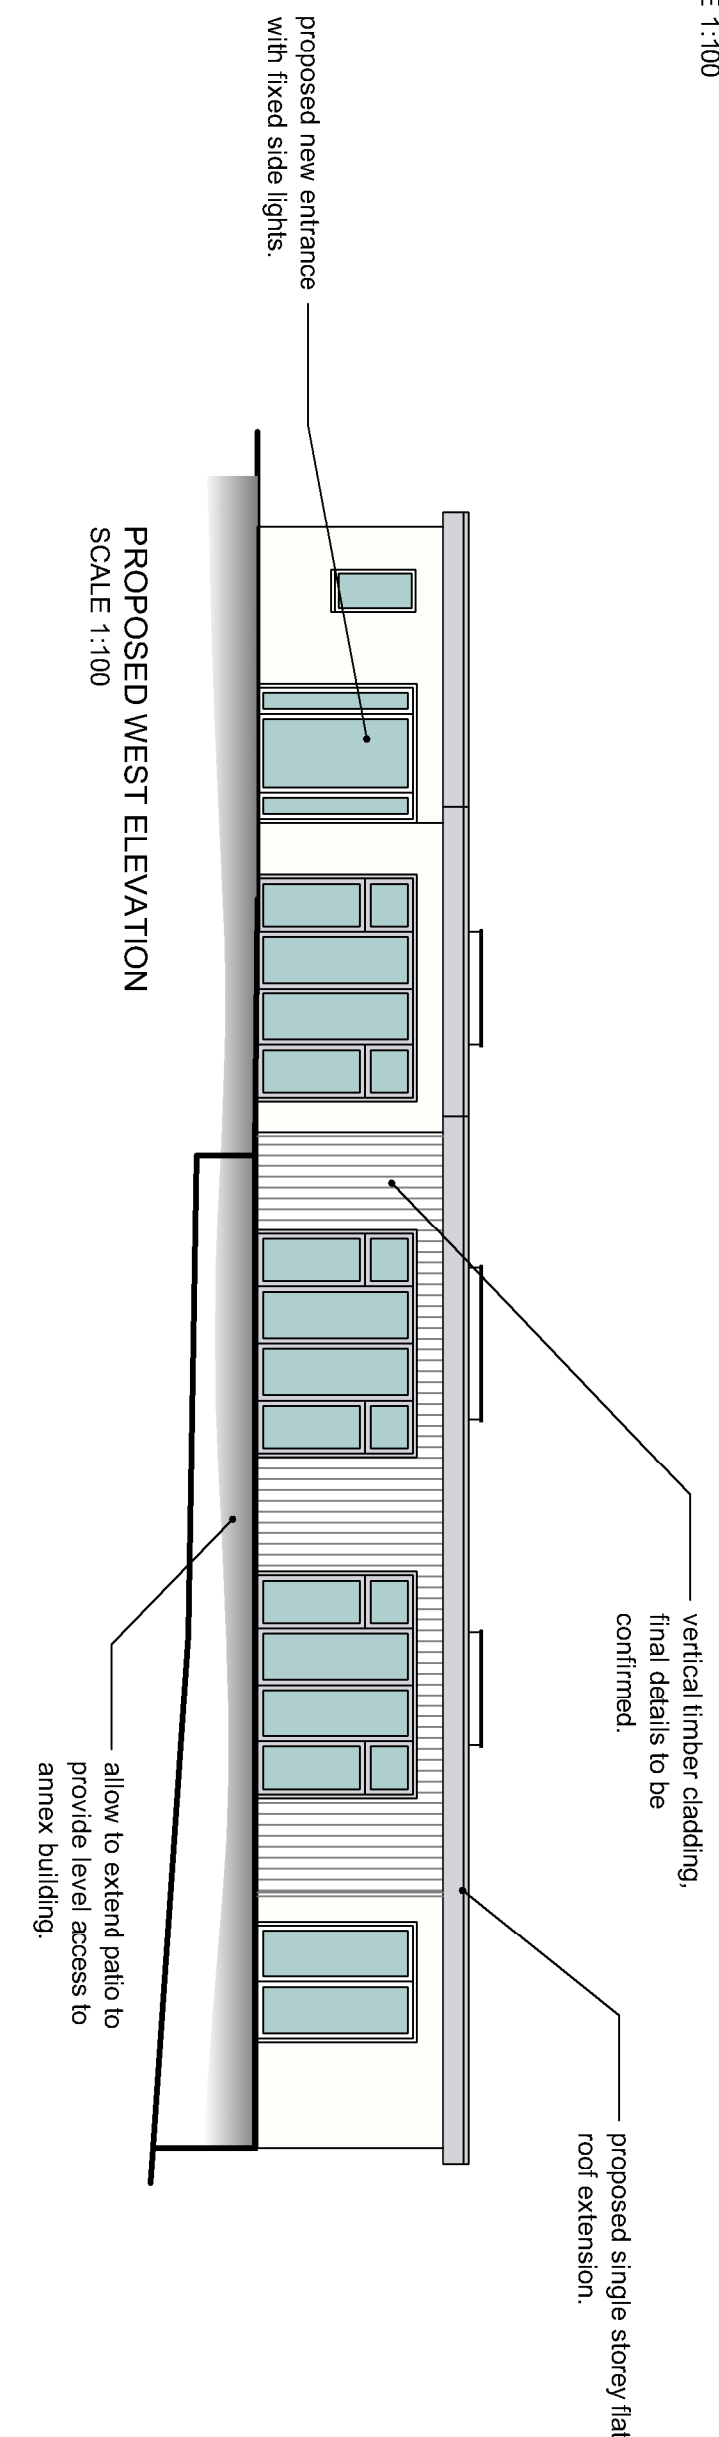


PROPOSED WEST ELEVATION
SCALE 1:100

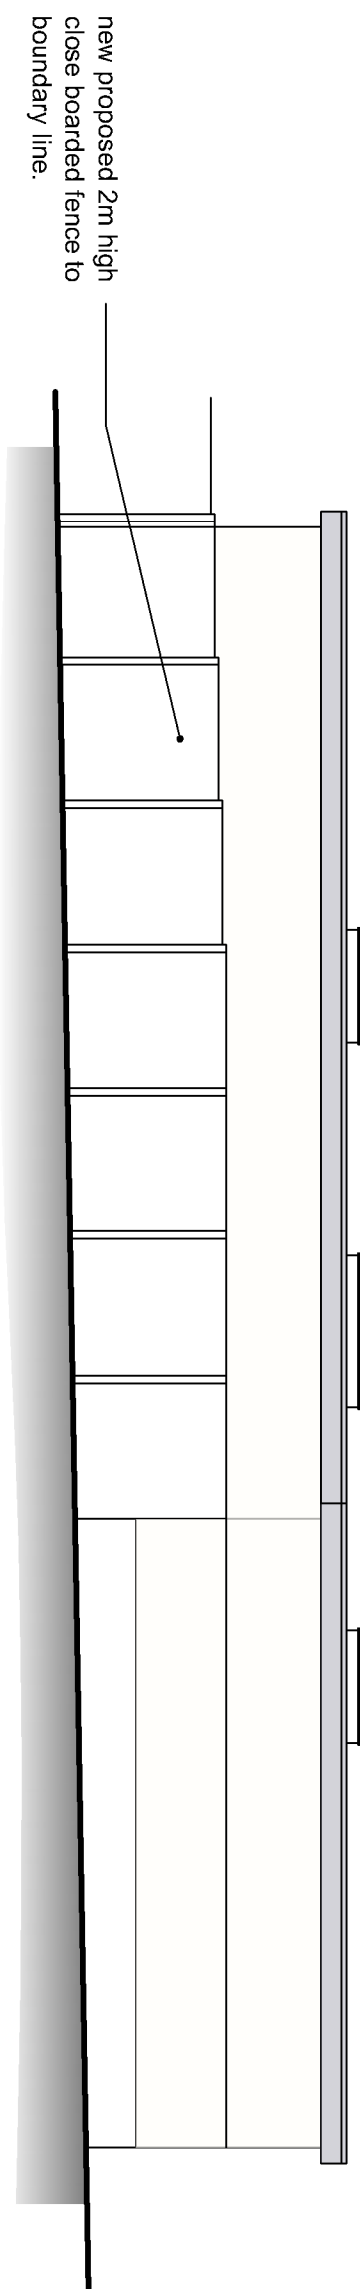


PROPOSED EAST ELEVATION
SCALE 1:100

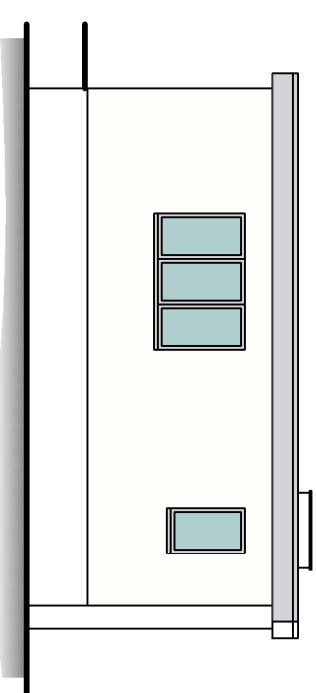


PROPOSED SOUTH ELEVATION
SCALE 1:100

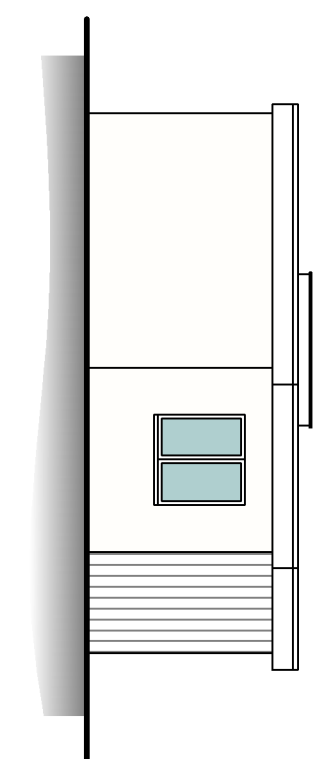


PROPOSED NORTH ELEVATION
SCALE 1:100

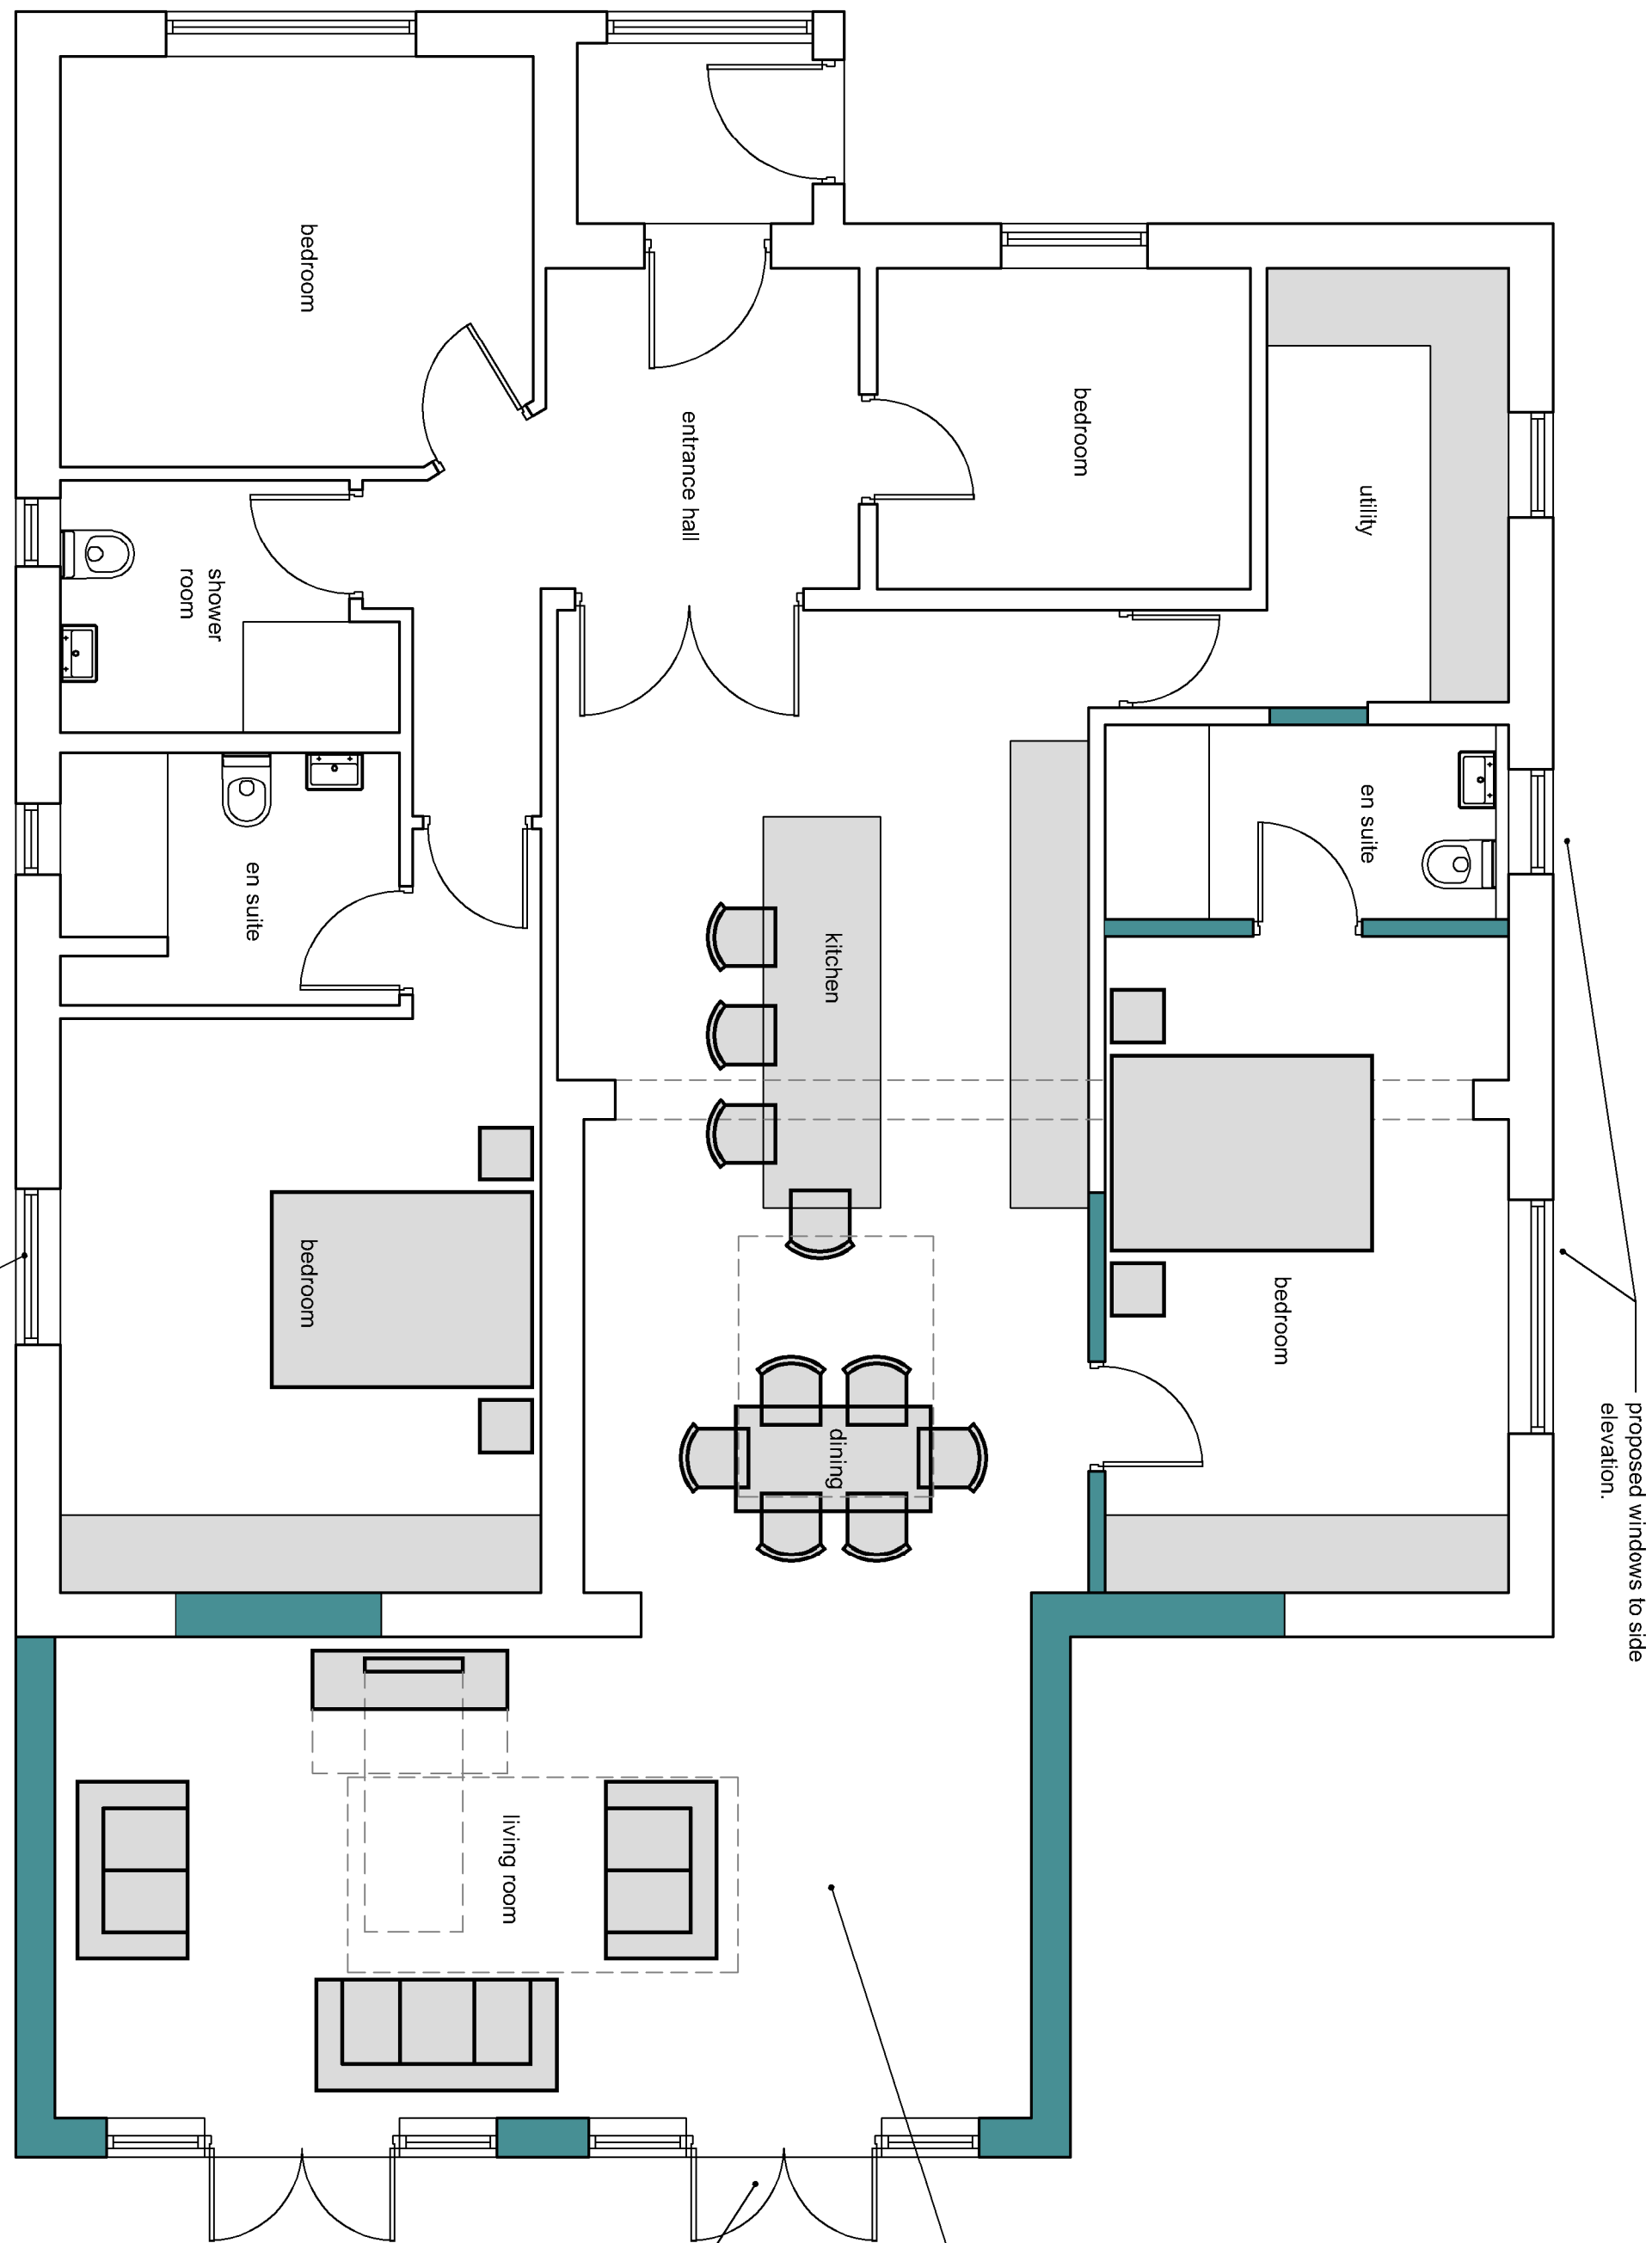

PROPOSED DWELLING GROUND FLOOR PLAN
SCALE 1:50

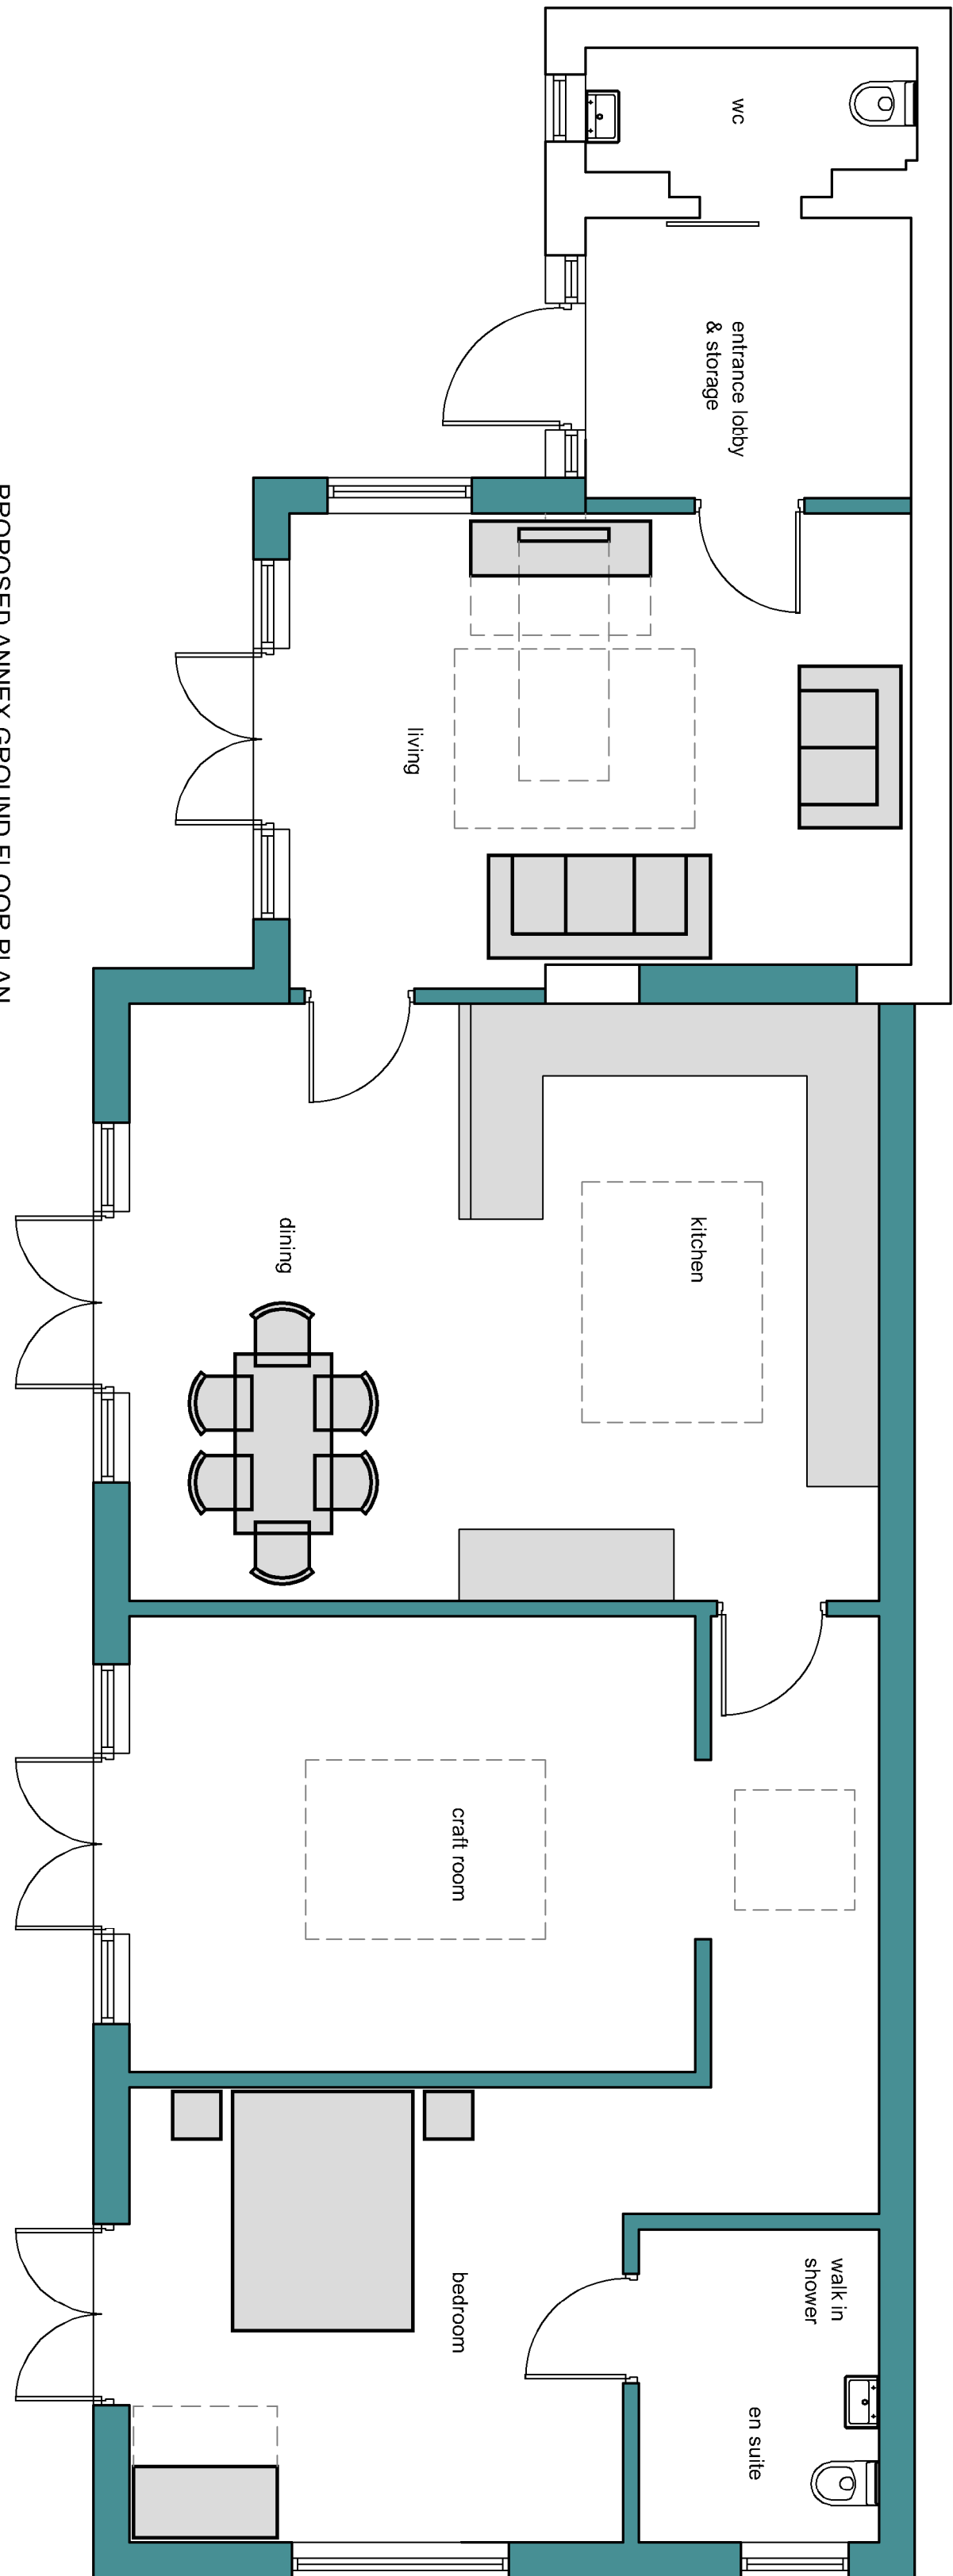

PROPOSED ANNEX GROUND FLOOR PLAN
SCALE 1:50

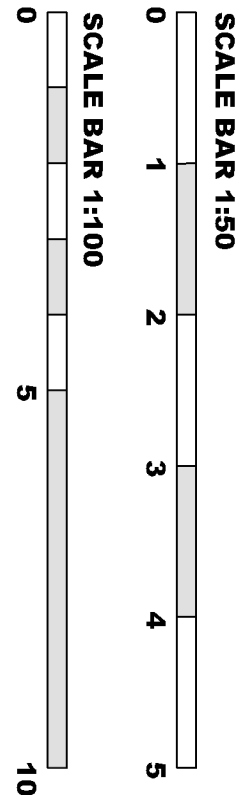

DRAWING TITLE -				DATE -		SCALE -		DRAWING REFERENCE -		DATE -	
PLANNING APPLICATION -				DRW -	Aug 2024	1:50 & 1:100 @ A1		DRW -	Aug 2024	1:50 & 1:100 @ A1	
PROPOSED FLOOR PLANS & ELEVATIONS				GP				GP			
DRAWN BY -				CHK -				CHK -			
Mls Proudfoot, 8 Warfield Crescent, Watlington, Hants.											

gpr architectural design

T: 07747 011252 E: gpr@prgpr7@gmail.com