




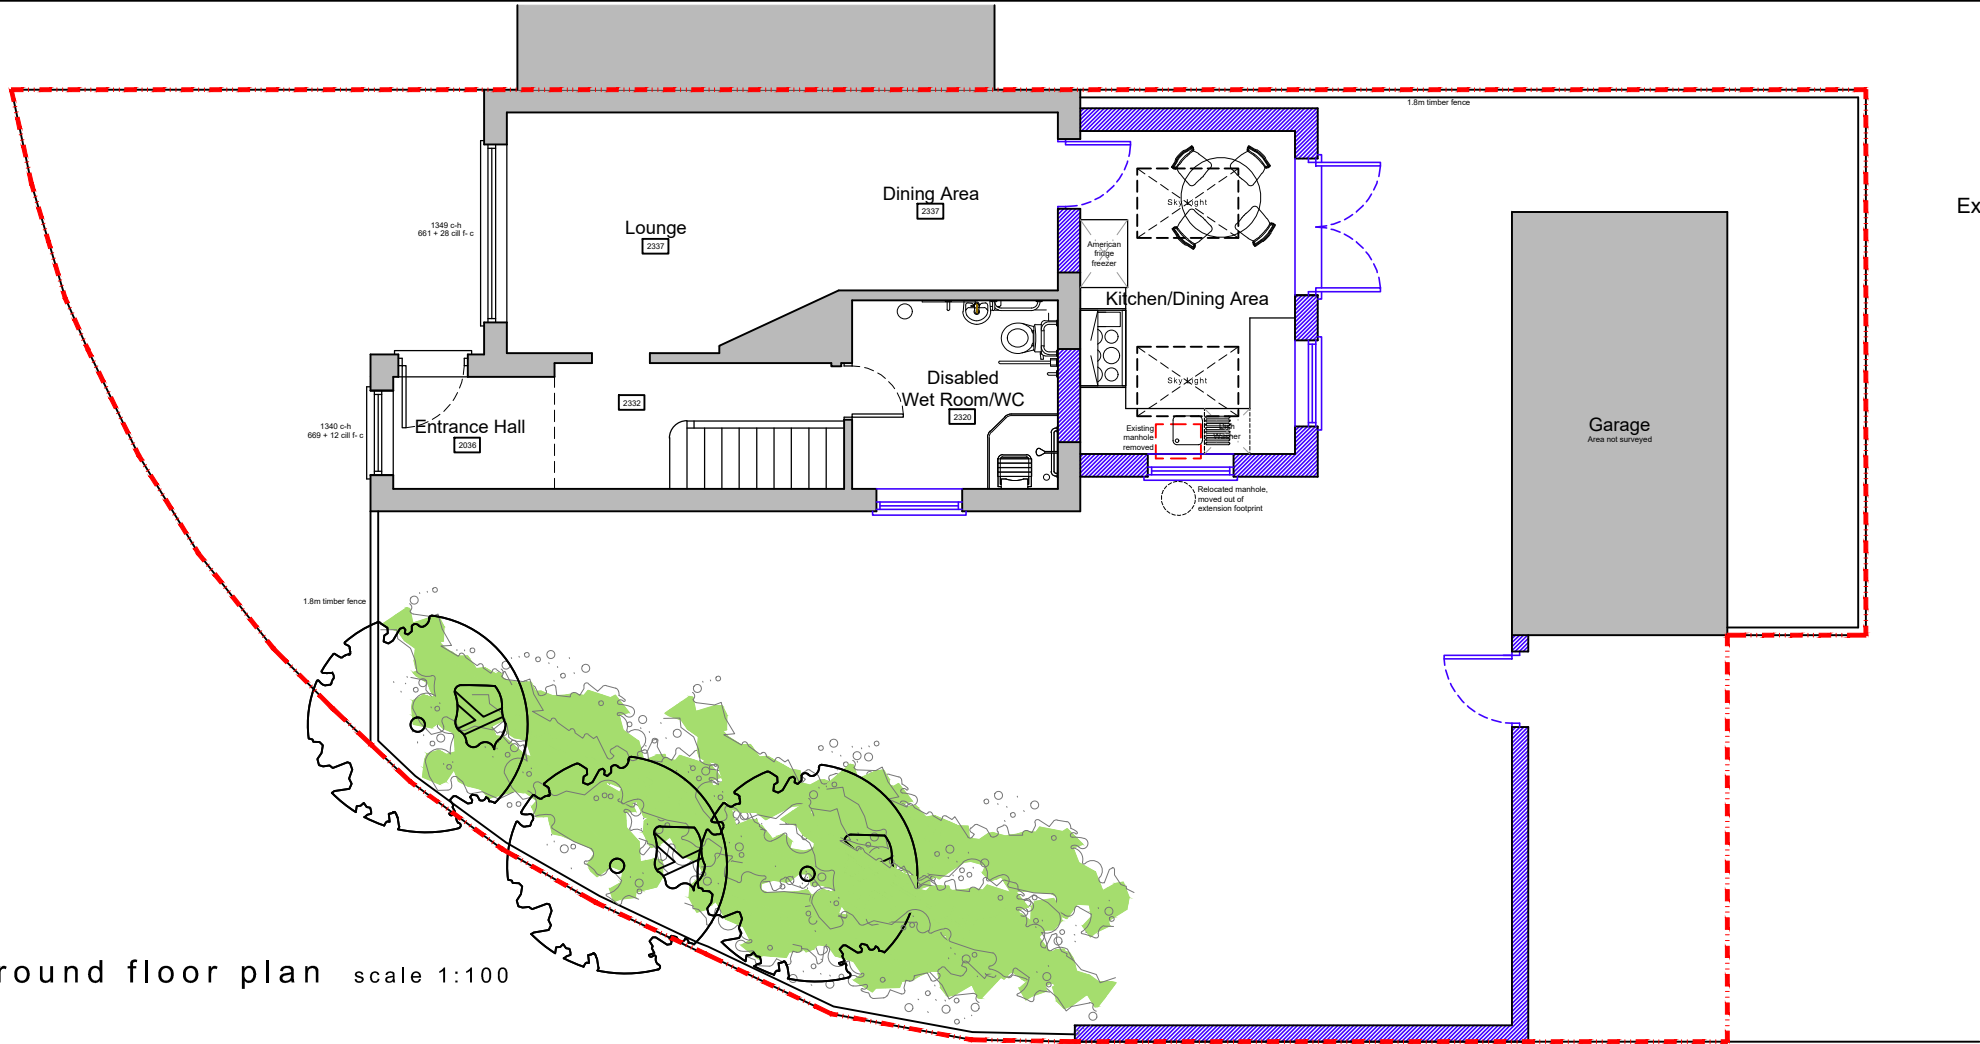

Ground floor plan scale 1:100

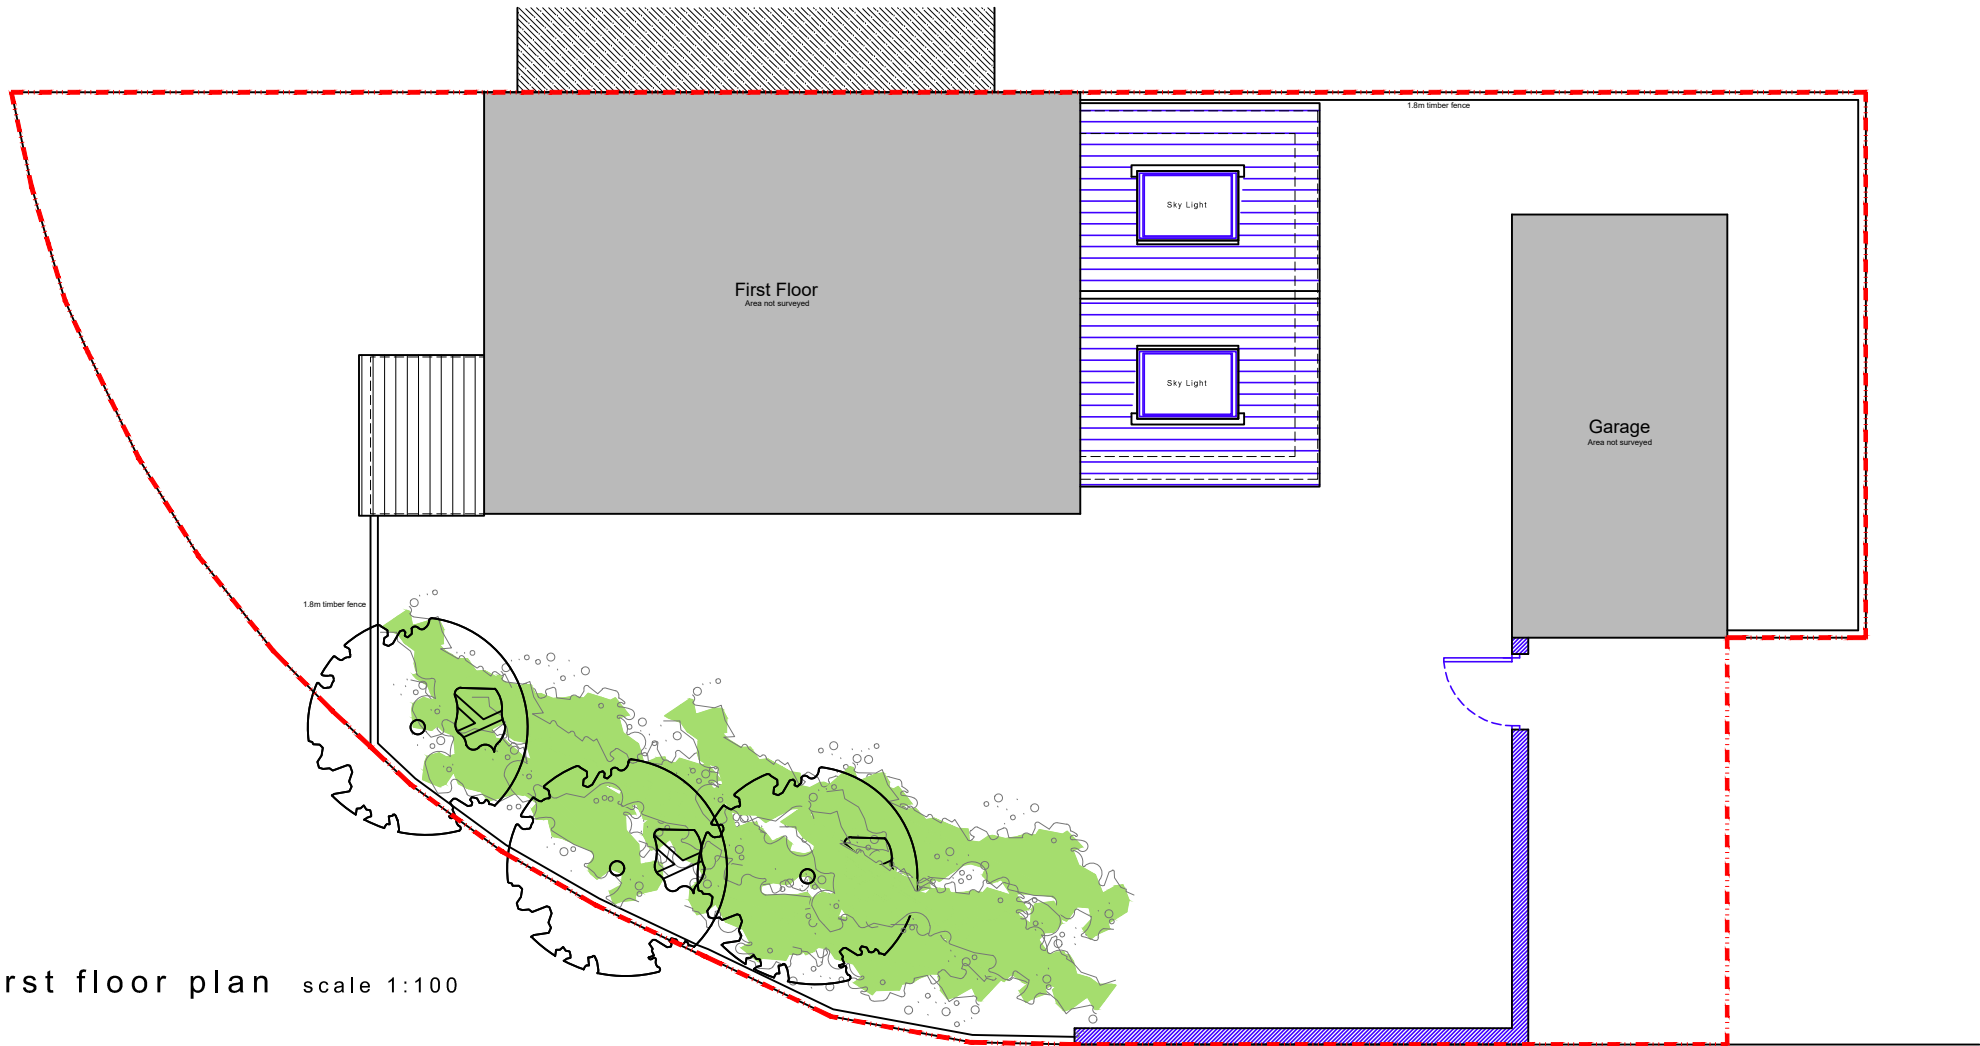

First floor plan scale 1:100

 

Boundary line Removed structure

Existing walls Proposed walls Proposed structure

NOTES:

Dimensions to be checked on site before commencing work. Any discrepancies shall be reported to the architect immediately.

Do not scale from these drawings except for planning purposes. Use figured dimensions only.

Where applicable this drawing is to be read in conjunction with other consultants' drawings.



Office Tel:
01243 933732

Email:
admin@jb-architecturedesign.com

Web:
www.jb-architecturedesign.com

For
MRS ANNA WATLING

Project
PROPOSED SINGLE STOREY
EXTENSION & BOUNDARY WALL
ALTERATIONS AT 89 CHERRY TREE
AVE, WATERLOOVILLE, PO8 8AT

Title
PROPOSED FLOOR PLANS

Date AUGUST 2023	Drawn SR	Scale as noted @ A3	Checked -
Job Number PL728.23	Drawing Number 04	Revision A	