
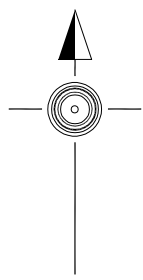


STN	Easting	Northing	Ortho Height
1	471836.2	106326.1	11.184
2	471837.8	106320.3	8.927
3	471839.6	106290.1	9.355
4	471832.5	106270.7	9.132
5	471829.4	106273.3	0
6	471823.5	106267.5	0
7	471829.8	106259.5	0
8	471827.7	106251.5	0
9	471828.6	106251.9	0
10	471820.9	106257.8	0
11	471835.4	106265.6	11.477
12	471835.9	106291.9	0
13	471859.5	106285.6	0
14	471848.9	106296.8	0
15	471840.3	106299.7	11.429
16	471858.9	106274.3	11.899

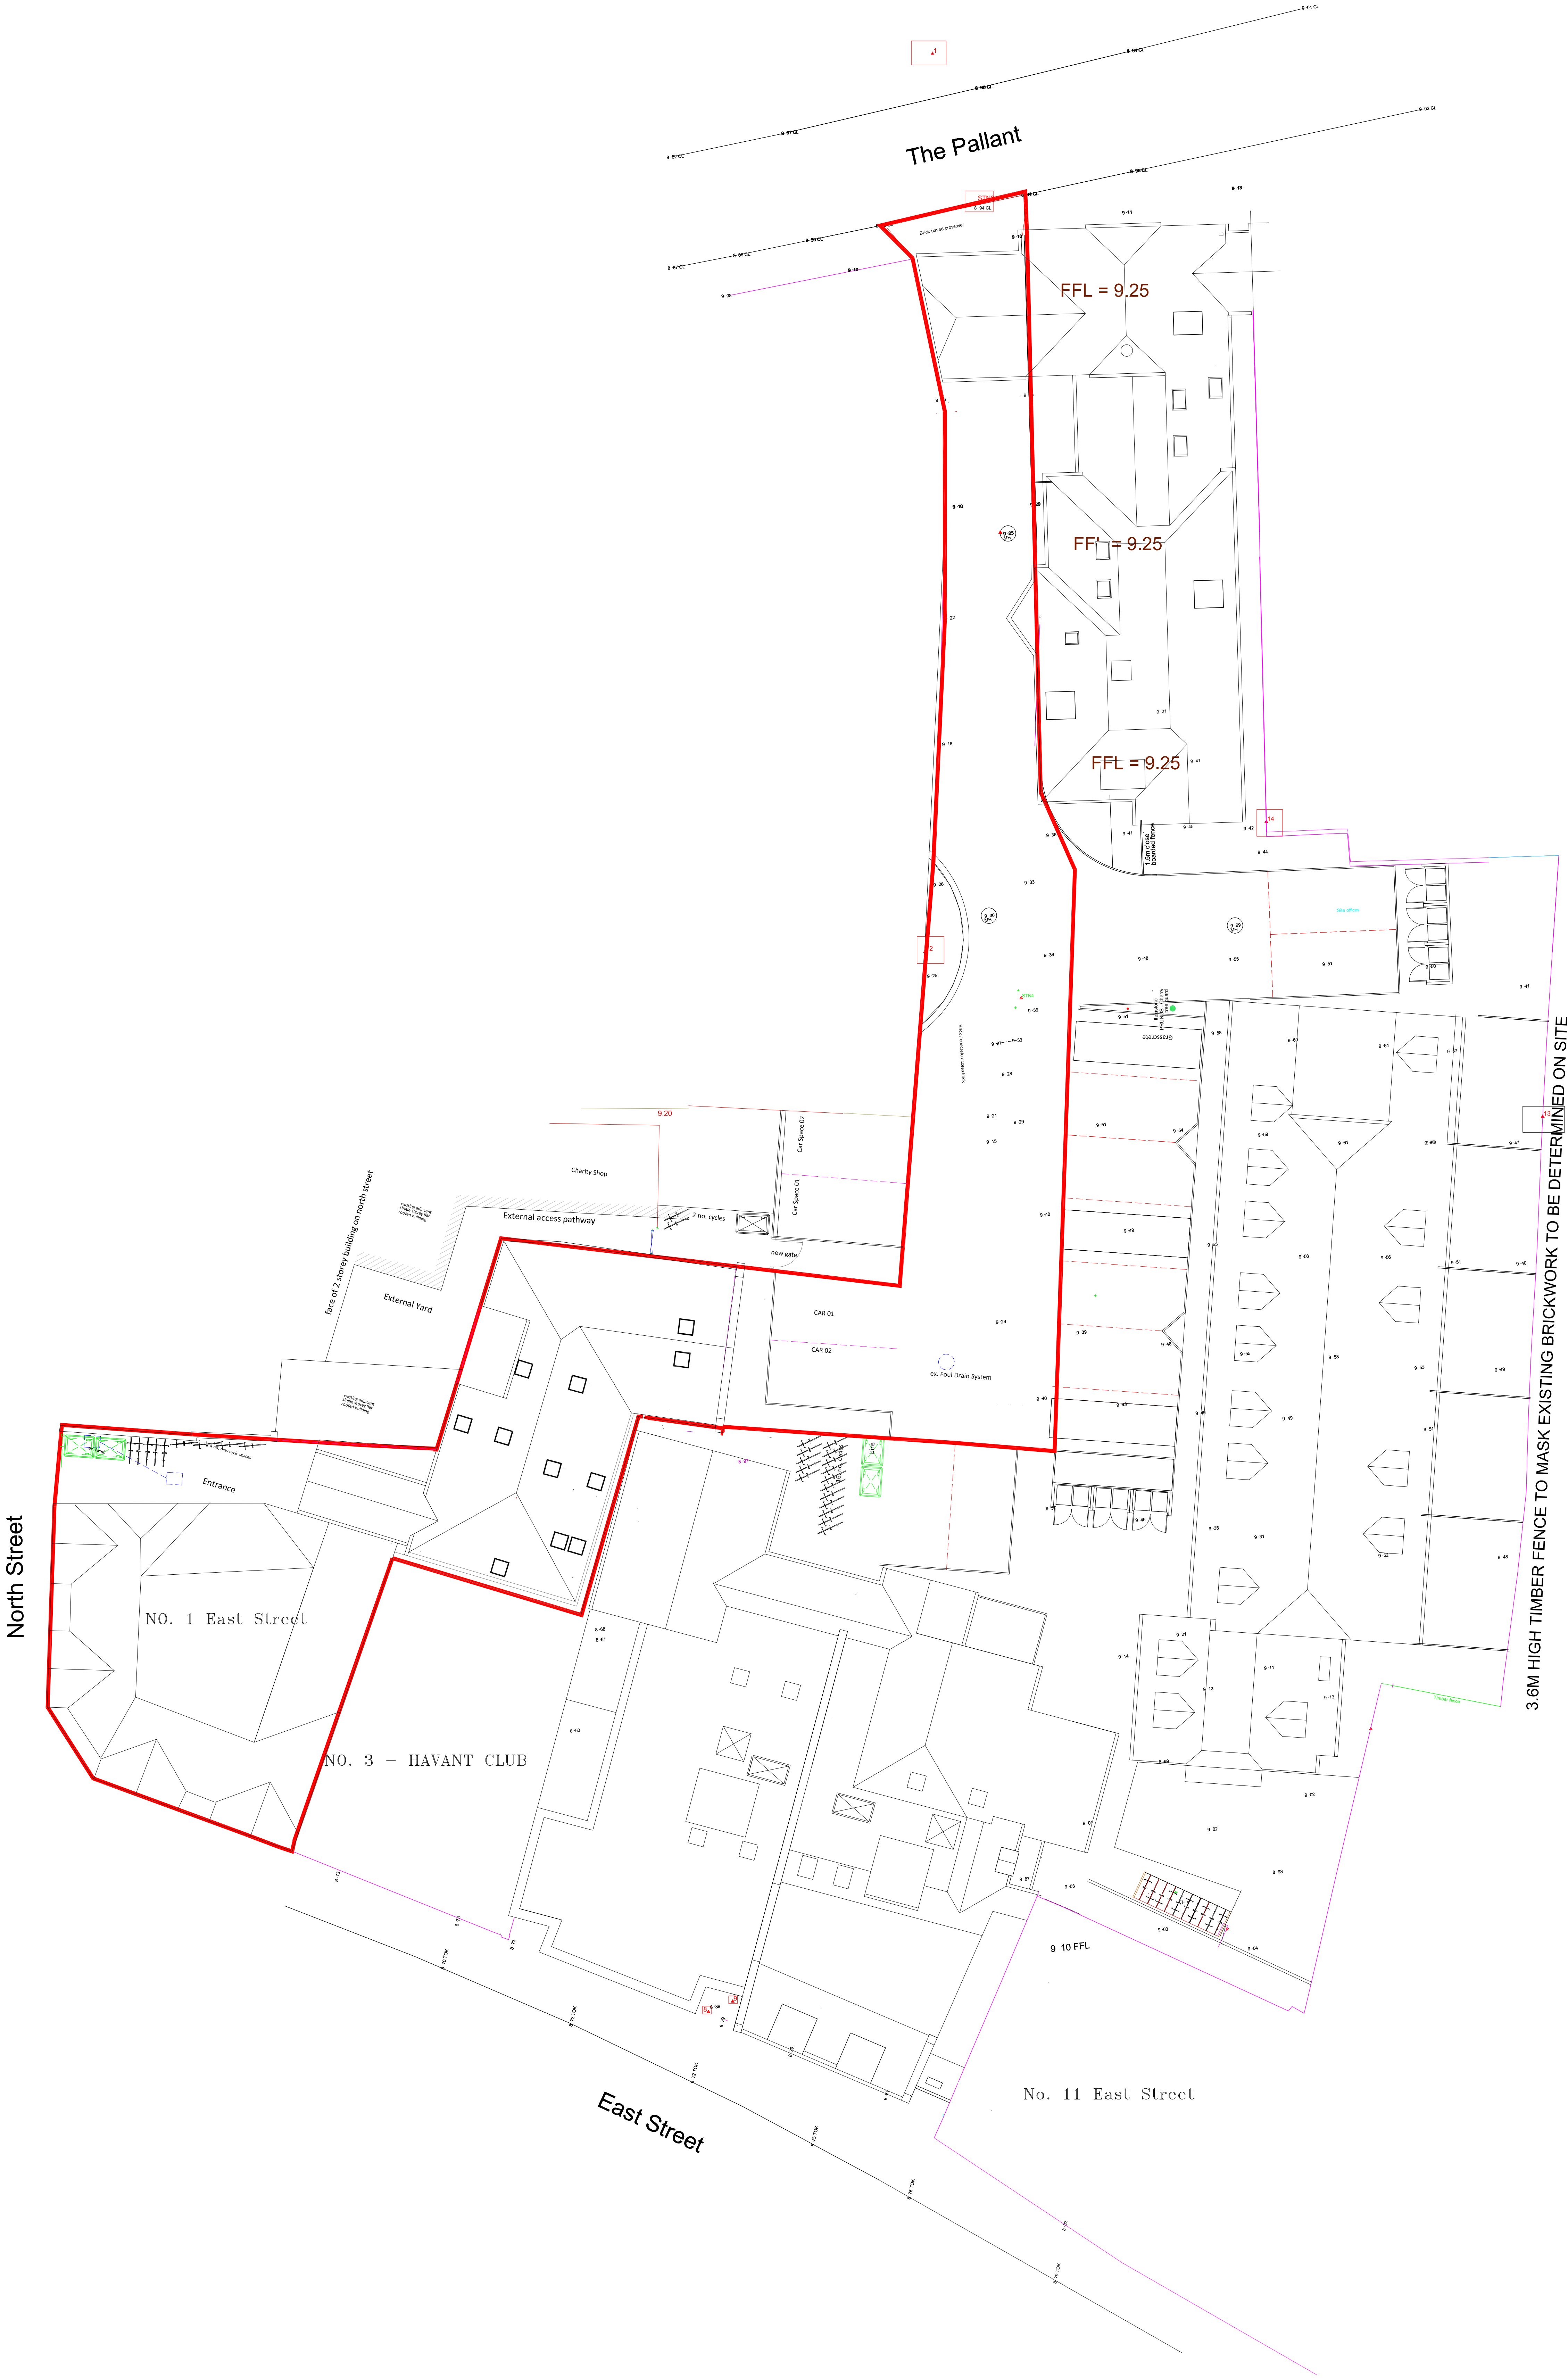

BUILDINGS, SERVICE POINTS ADDED - 18/01/22 - PG

REVISION C AMENDED - 16/01/24 - PG
REVISION B AMENDED - 10/10/23 - PG
REVISION A AMENDED - 23/08/23 - PG

SCALE
1/100

DATE
Aug. 23

AUTHOR
PG

TITLE
Conversion of Ground Floor 'Golden Slots'
to 4 no. 1 Bed Supported Living Apartments

Former White Hart Public House
1, East Street Havant - PO9 1AA

DETAIL
Site Plan

Use Class C3(b)

PETER GALLOWAY PARTNERSHIP
ARCHITECTS

HAVANT

TEL: 02392 483155
E-MAIL: peter@gallowayarchitects.co.uk

MOB: 07808 483362

Starbuck Construction Services Ltd
Land Surveying and Engineering
Sturkington Lane
Sturkington
Havant
PO14 8PG
Tel: 07786 166903
Mail: ben.starbuck@sky.com

Client
JNP Developments

Location
East Street
Havant
Hampshire

Type of Survey
Measured Site Survey

Plotted Scale
1:100@A0

Date
March 2021

OSB86 coordinates (GPS)
Q & A Checked
BS/BS

Drawing Number
SC 21.4.1

Revision
A