


NOTES:
This drawing is the copyright of
EDWARD CAUSH + ASSOCIATES
All dimensions must be checked on site prior to the commencement of construction
and the Architect notified of any discrepancy. Figured dimensions are to be used in
preference to scaled dimensions. The Local Planning Authority may scale from this
drawing as the only exception. No deviation from the drawing will be permitted without
the written consent of the Architect.

Transmittal Set ID	Revision ID	Change Name	Date
08	A	Planning Revs. 19.01.2024	19/01/2024
09	B	Revisions	21/03/2024
14	C	Planning REVISIONS	02/10/2024

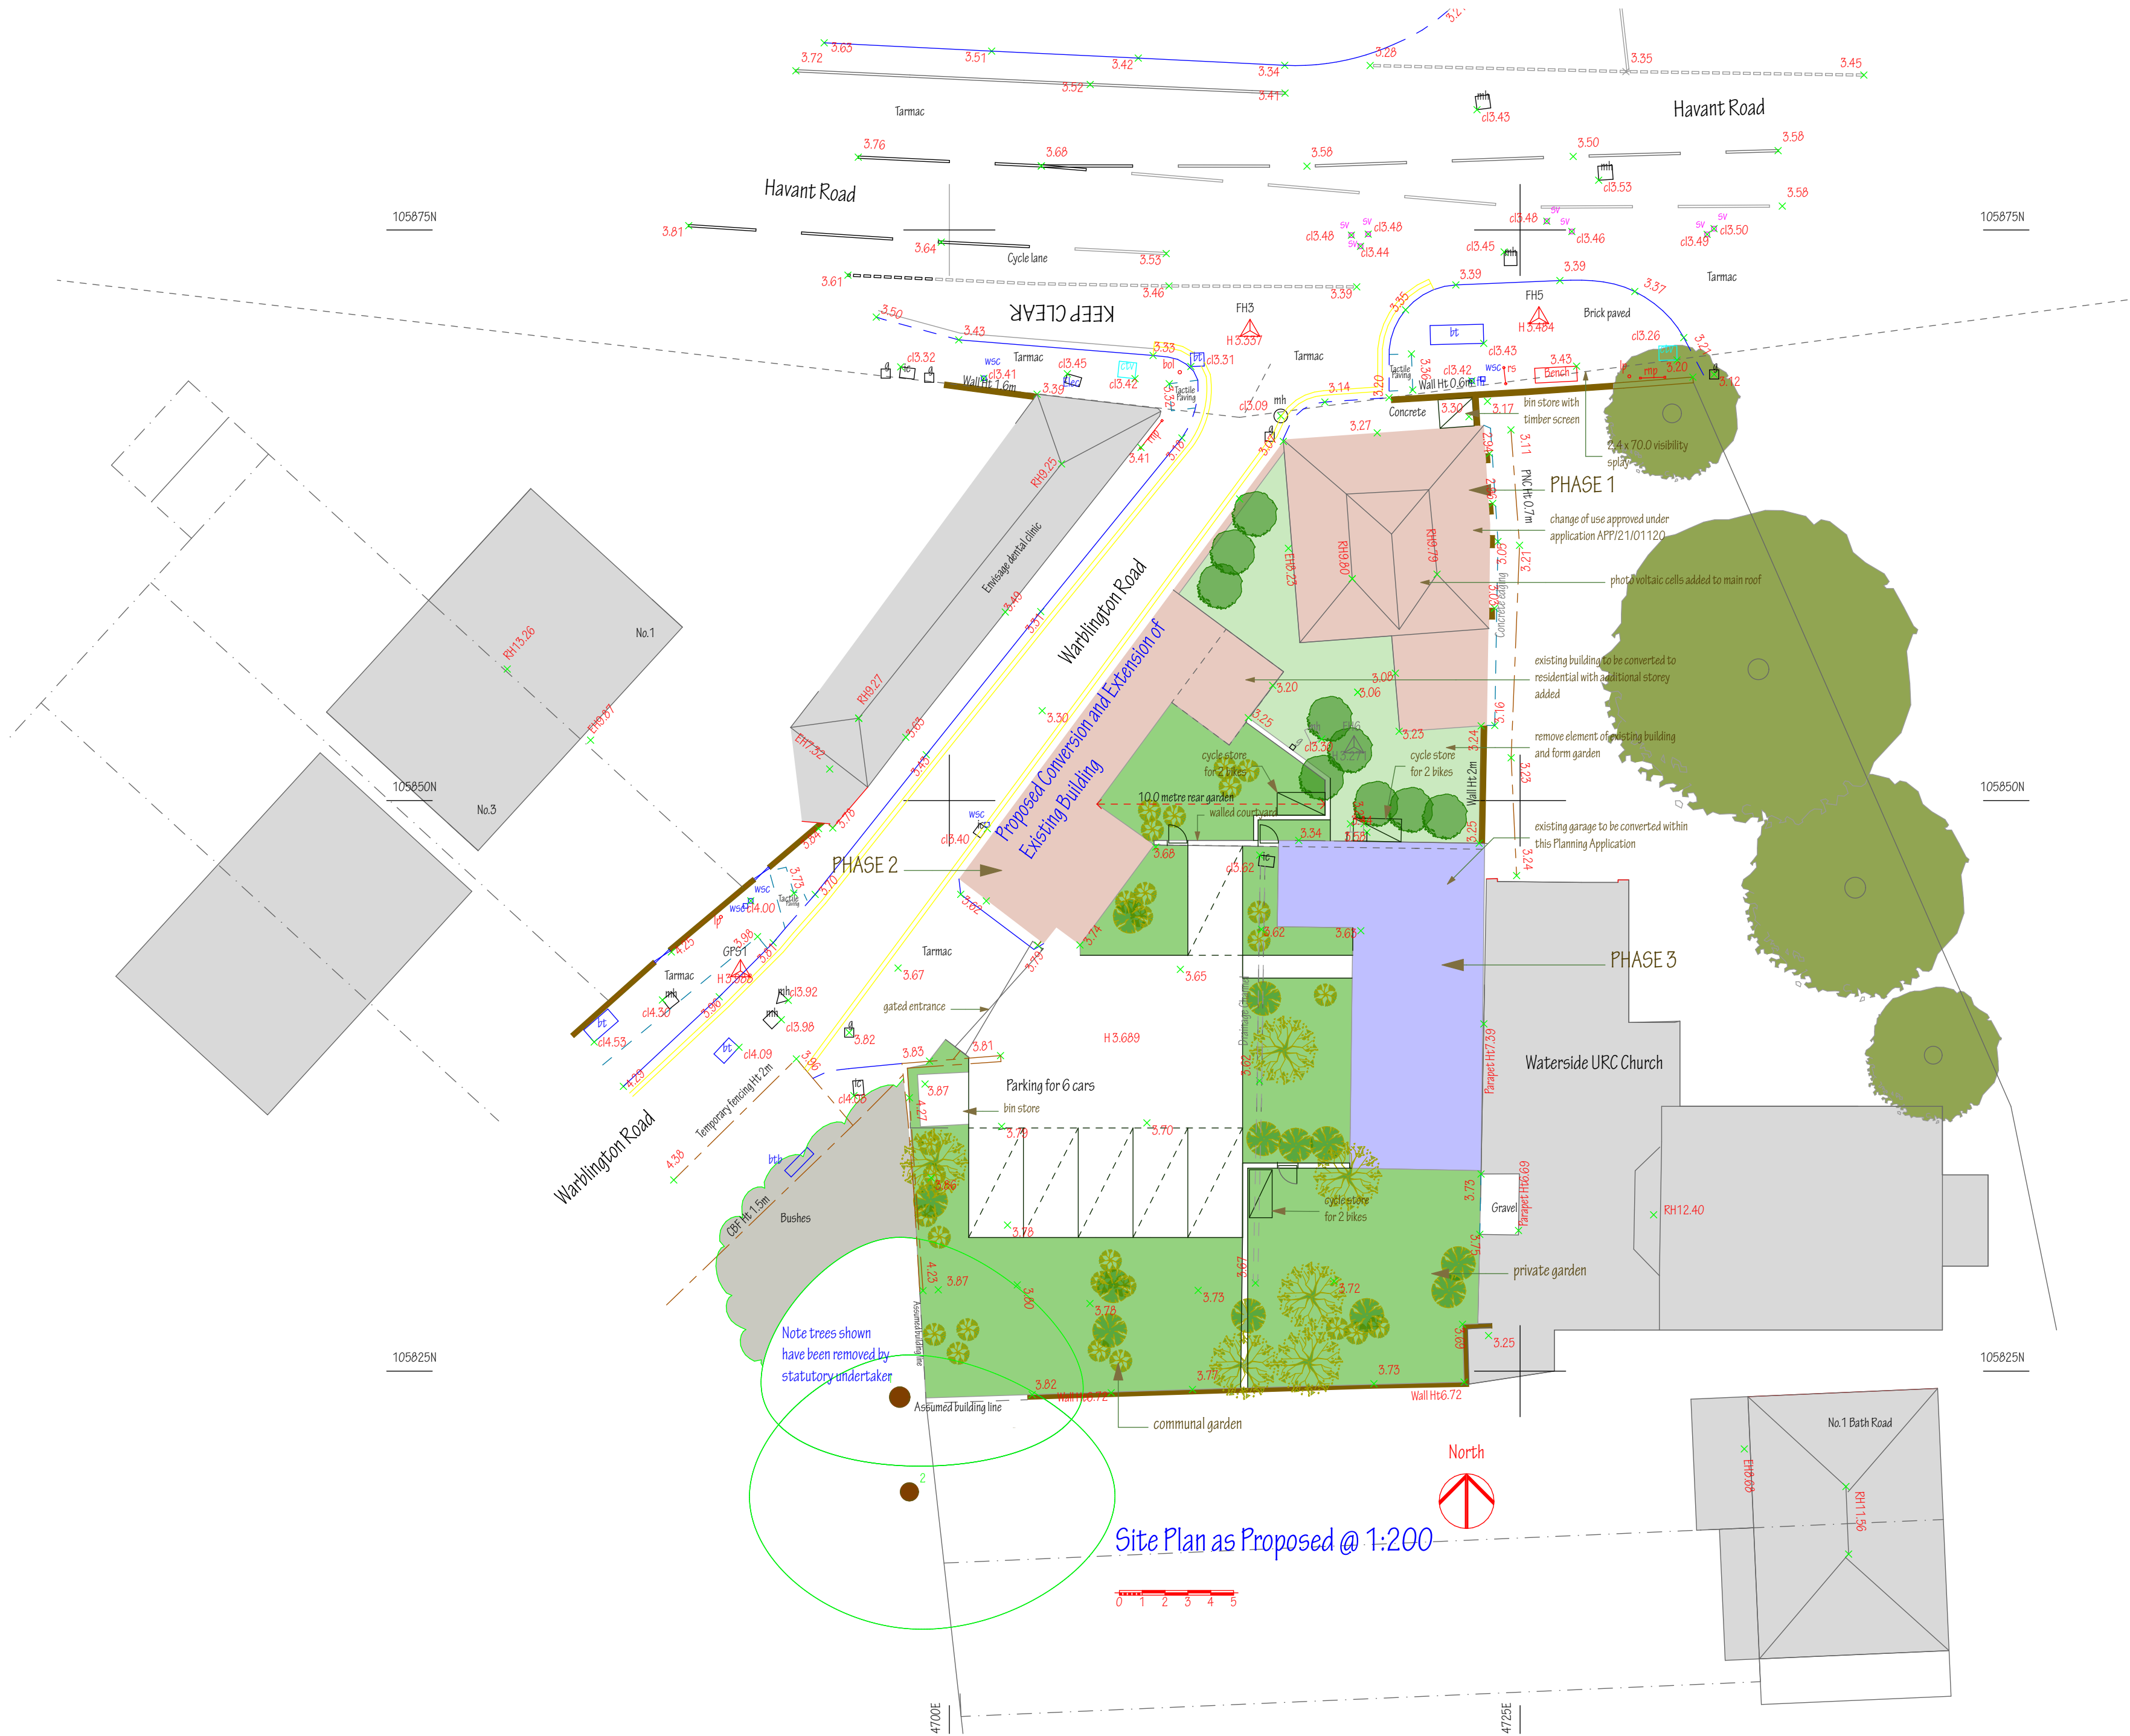

PURPOSE OF ISSUE
INFORMATION
DESIGN
TENDER
CONSTRUCTION

EDWARD CAUSH + ASSOCIATES
ARCHITECTS
11 SOUTHDOWN ROAD COSHAM PORTSMOUTH
PO6 2EB
phone 023 92 384477
fax 023 92 381582
email: eca@south-down.demon.co.uk

CLIENT
Mr & Mrs P A Munday

JOB TITLE
Fiscal House
2 Havant Road
Emsworth
Hampshire
PO10 7JE

DRAWING TITLE
Site Plan as Proposed

SCALE	DATE	
1:200 @A2	11:10:2023	
DRAWN BY	CHECKED BY	
EC		
DRAWING NUMBER	LAYOUT ISSUE	DRWG REVISION
12:1089:L(2-401	12	C