




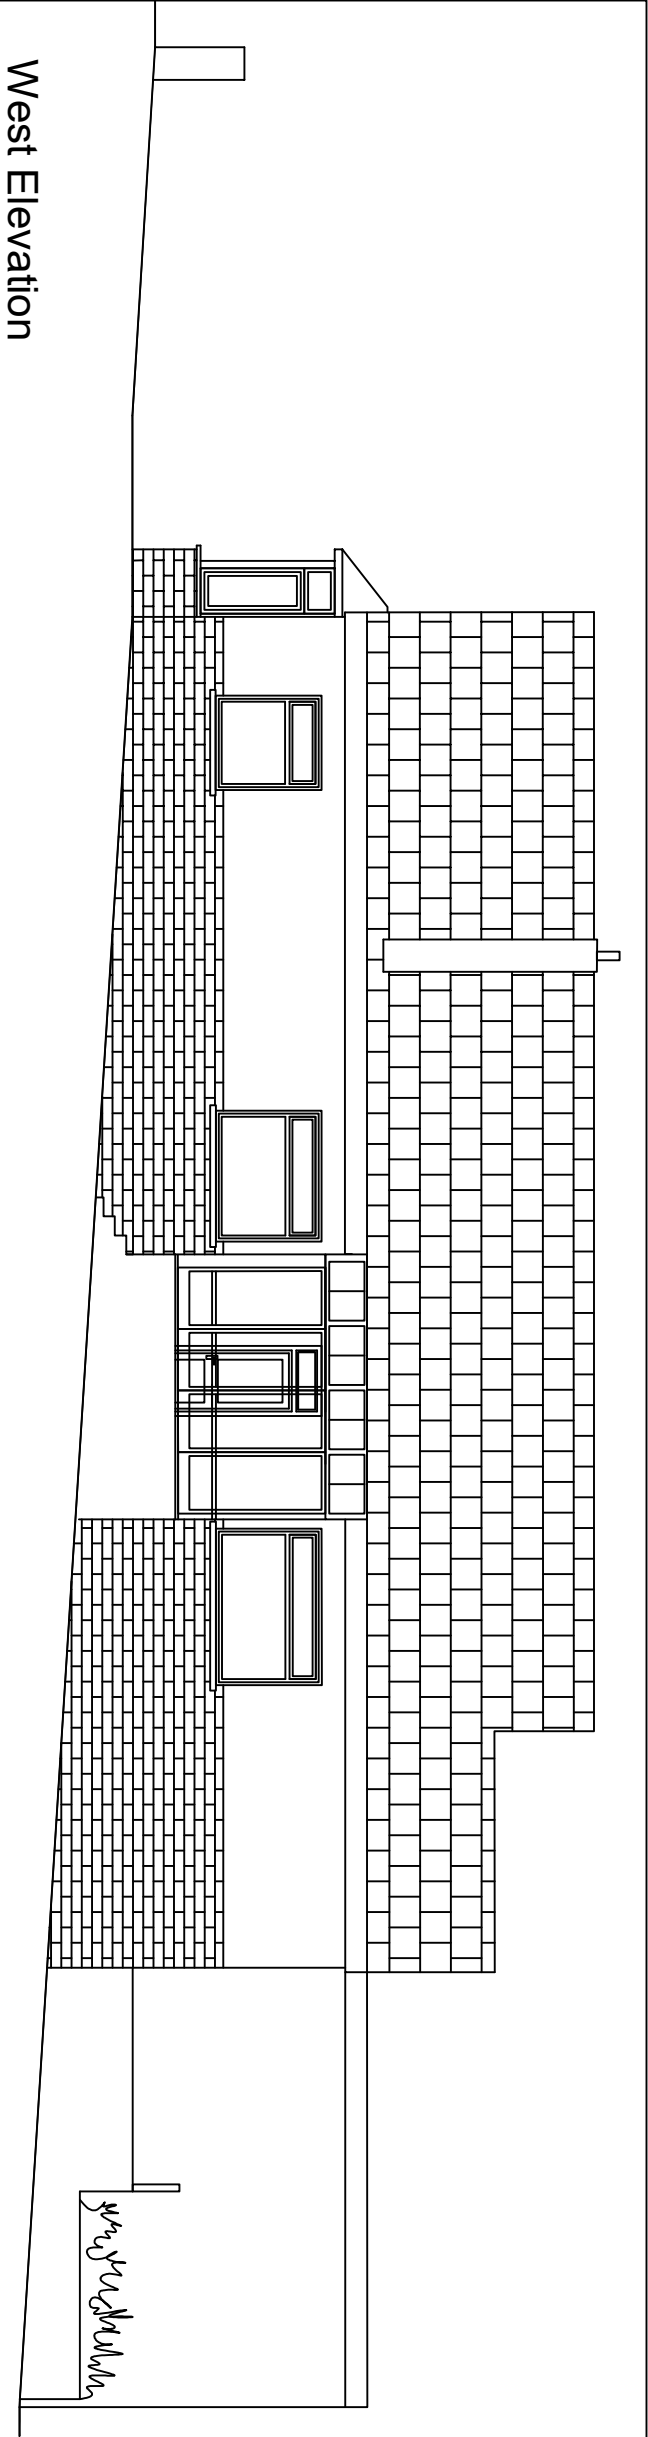


West Elevation

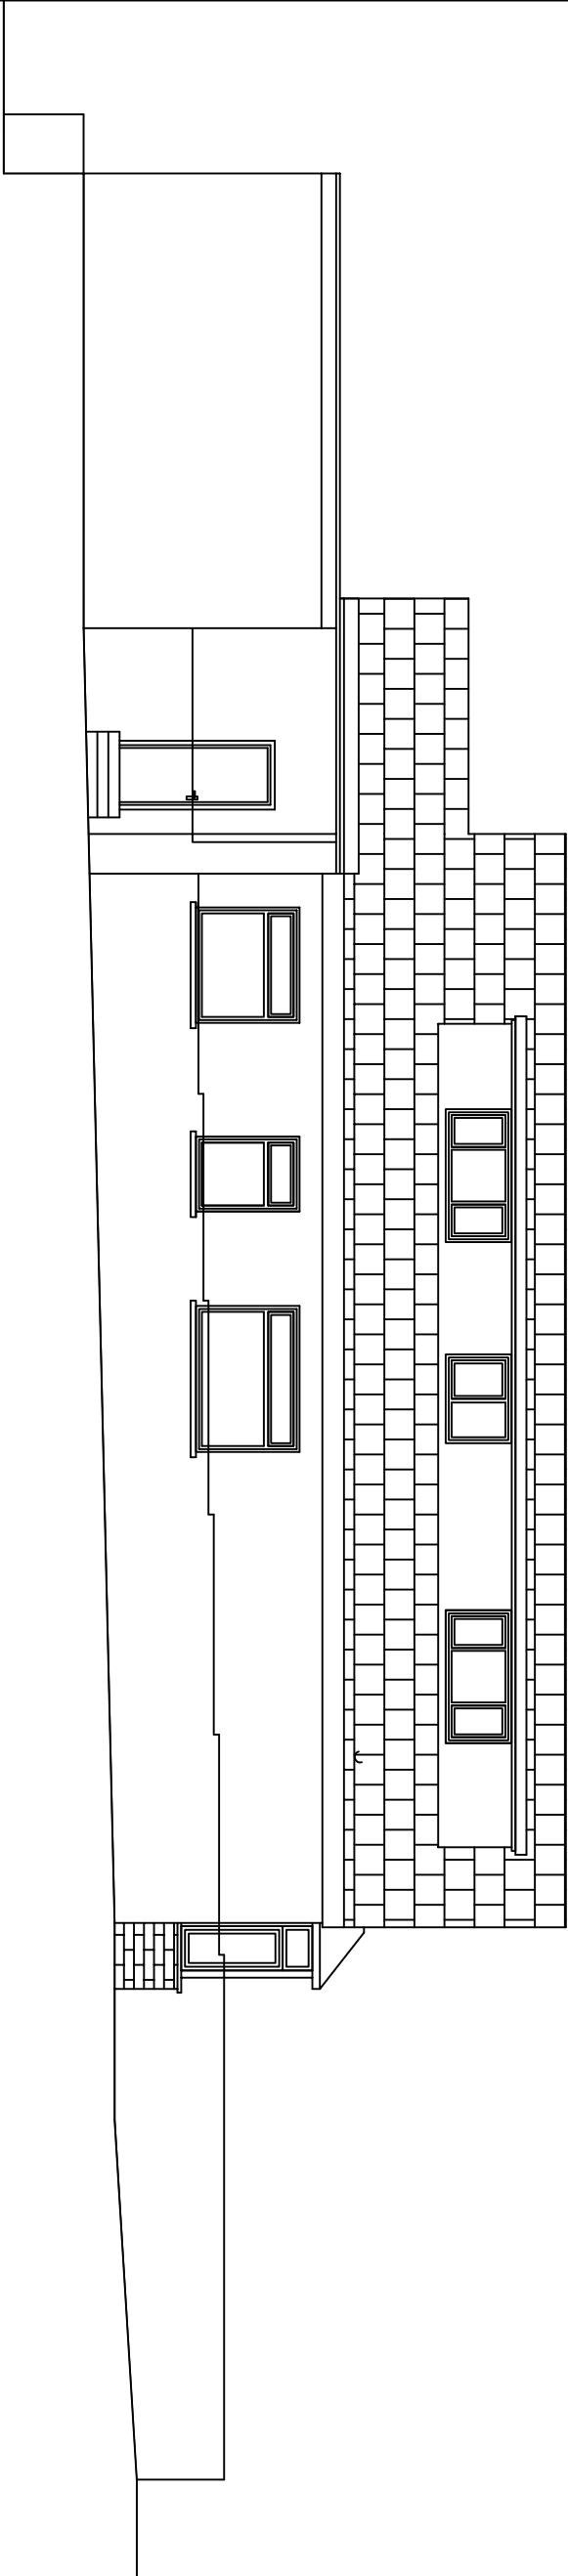

East Elevation

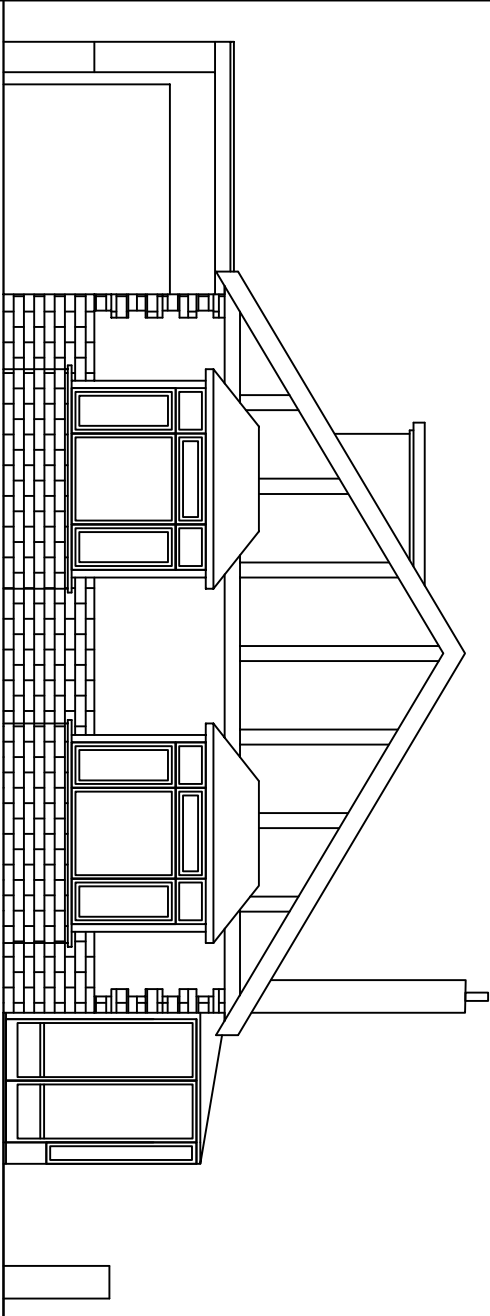

North Elevation

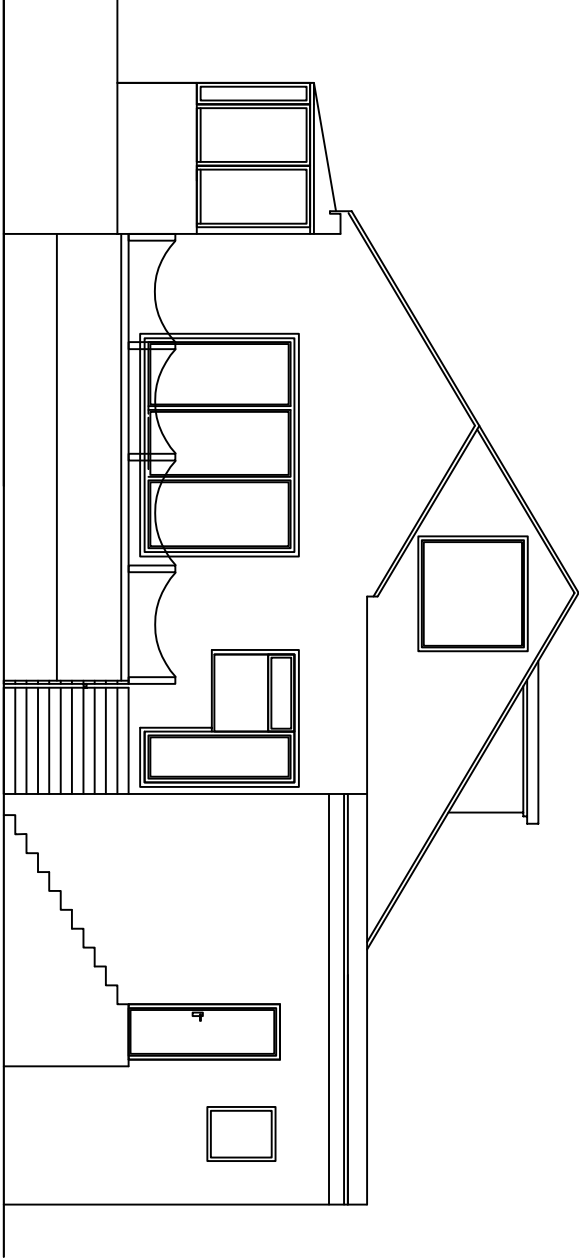

South Elevation



88 STAKES ROAD			
EXISTING			
ELEVATIONS			
DATE:	JAN-24	SCALE:	1:100@A3
DWG No:			DRAWN:
FILE:			REV. No: