




Key Plan
1:1000 @ A1 / 1:2000 @ A3

Disclaimer:
Subject to survey.


Notes:

KEY


Site Boundary
(16,970m² / 4.19acres / 1.70ha)

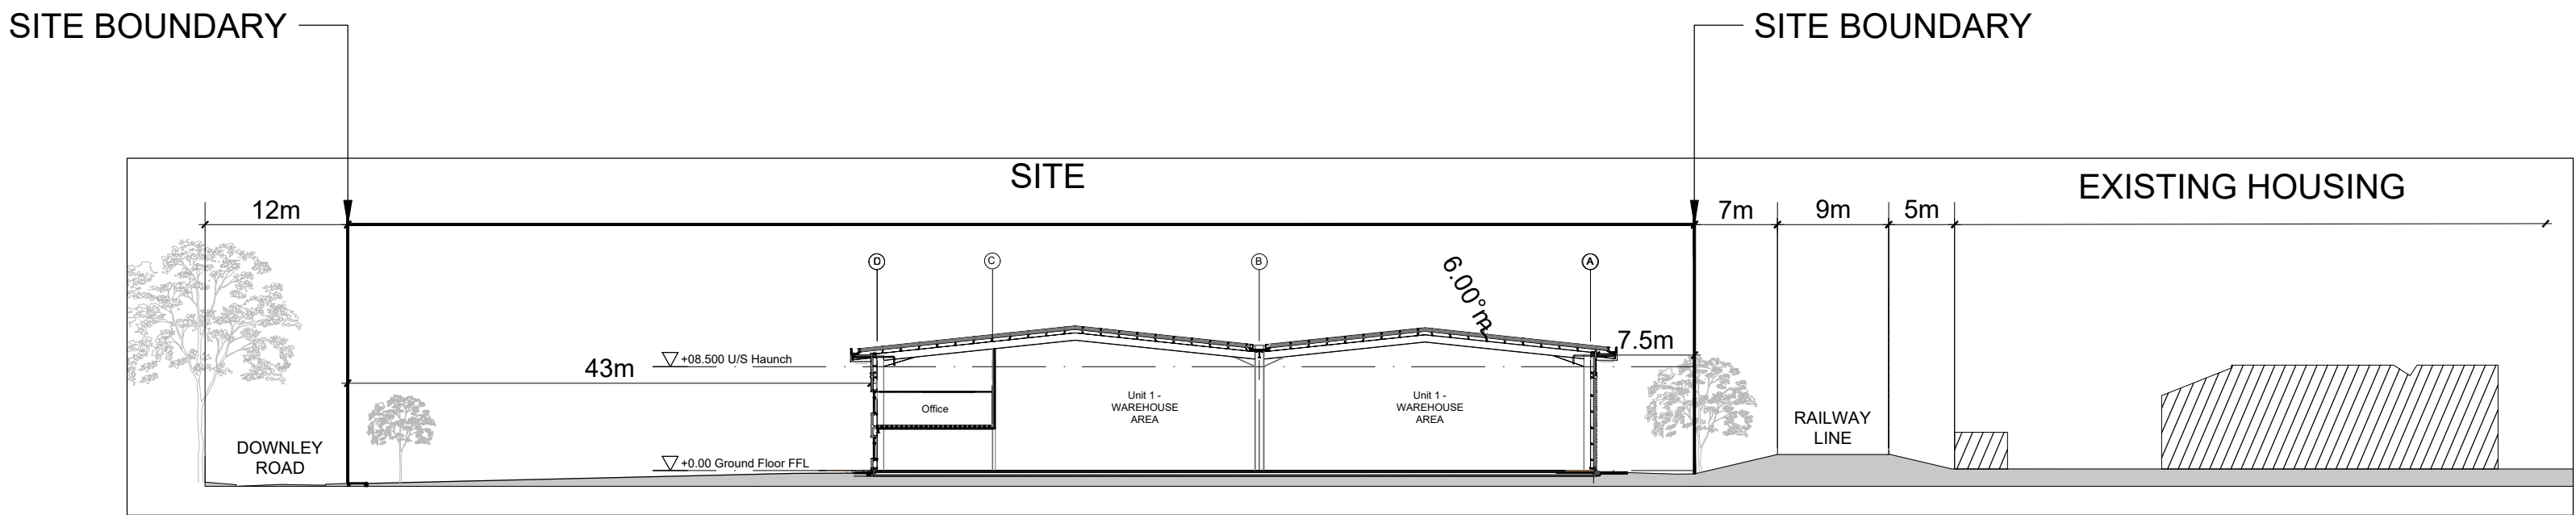

01 Section - A-A
1:500 @ A1 / 1:1000 @ A3

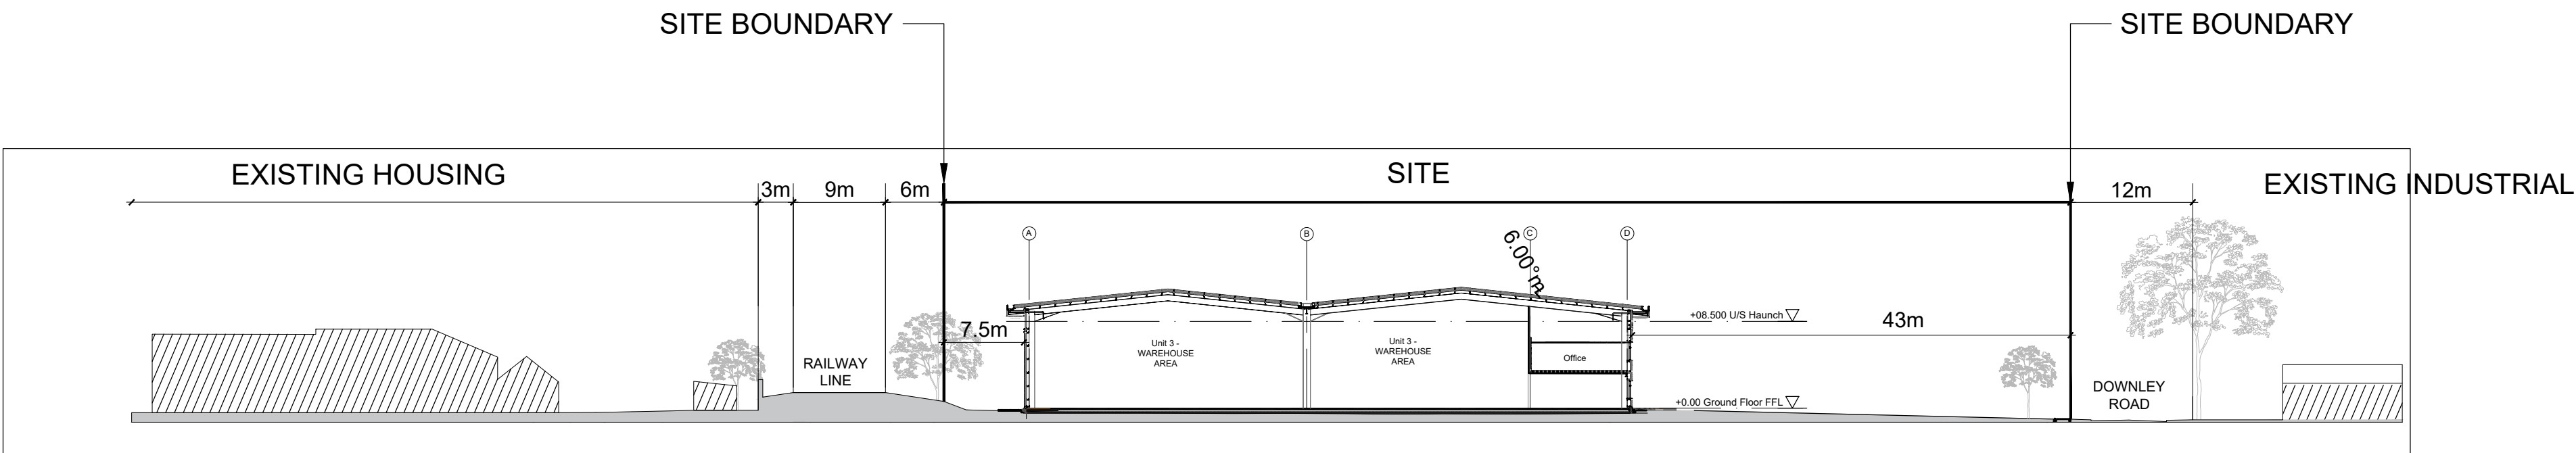

02 Section - B-B
1:500 @ A1 / 1:1000 @ A3

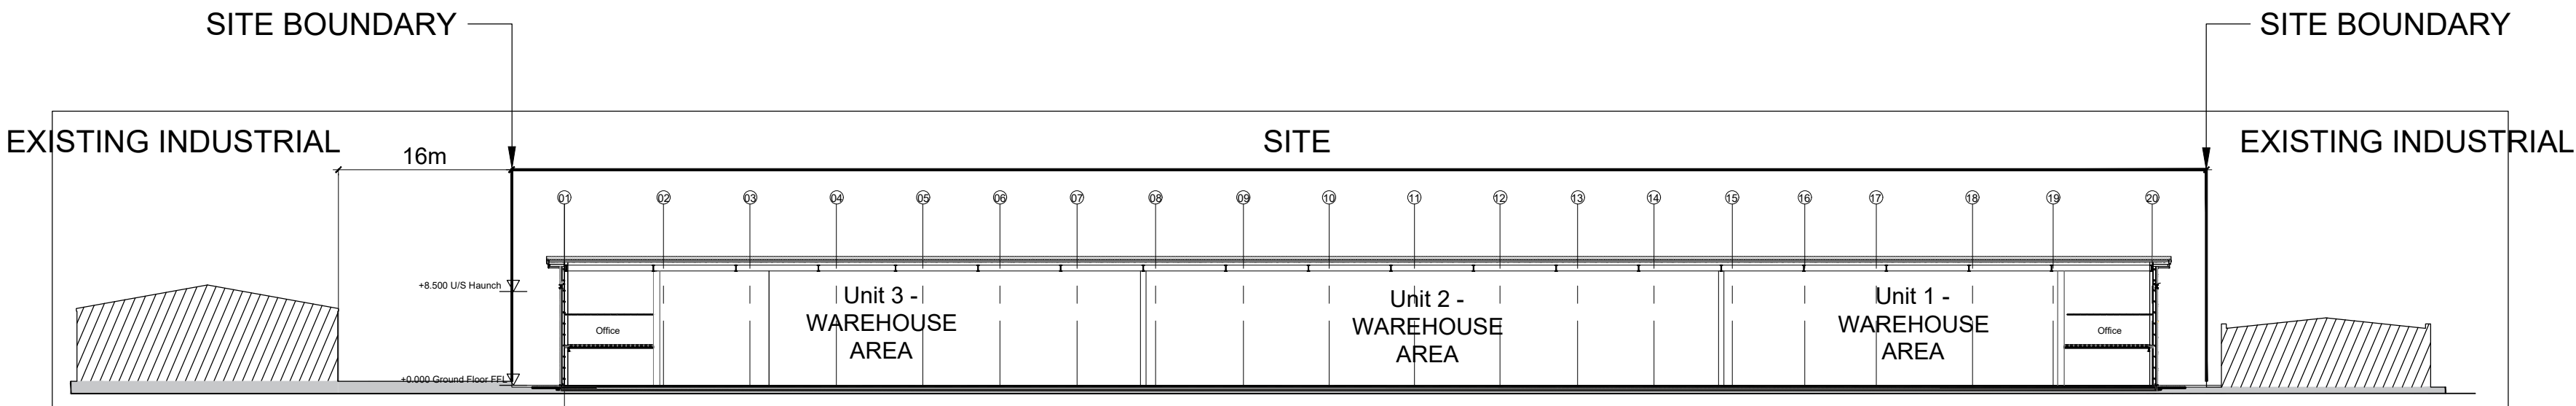


03 Section - C-C
1:500 @ A1 / 1:1000 @ A3

D	Site plan updated	21.05.24	HT	HA
C	Unit Layout Amended with Eaves	05.04.24	AH	HA
B	Updated Eaves	28.03.24	TM	HA
A	Updated Key Plan	13.11.23	TM	HA
-	First Issue	10.11.23	TM	HA
Rev:	Notes:	Date:	Dwn:	Iss:

Suitability Code:

PLANNING

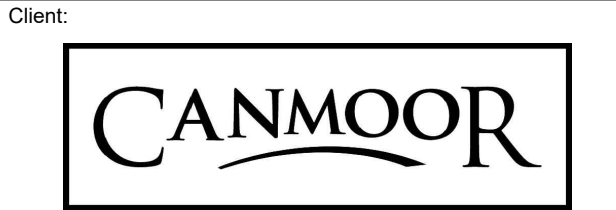

hale
ARCHITECTURE
22c Leathermarket Street, London, SE1 3HP
Project:
Dunham Bush Site, Downley Road
Havant

Drawing Title:
Proposed Site Sections

Project No: 23076	Scale @ A1 / A3 1:500 / 1:1000	Revision: D
Drawing No: PL011		