



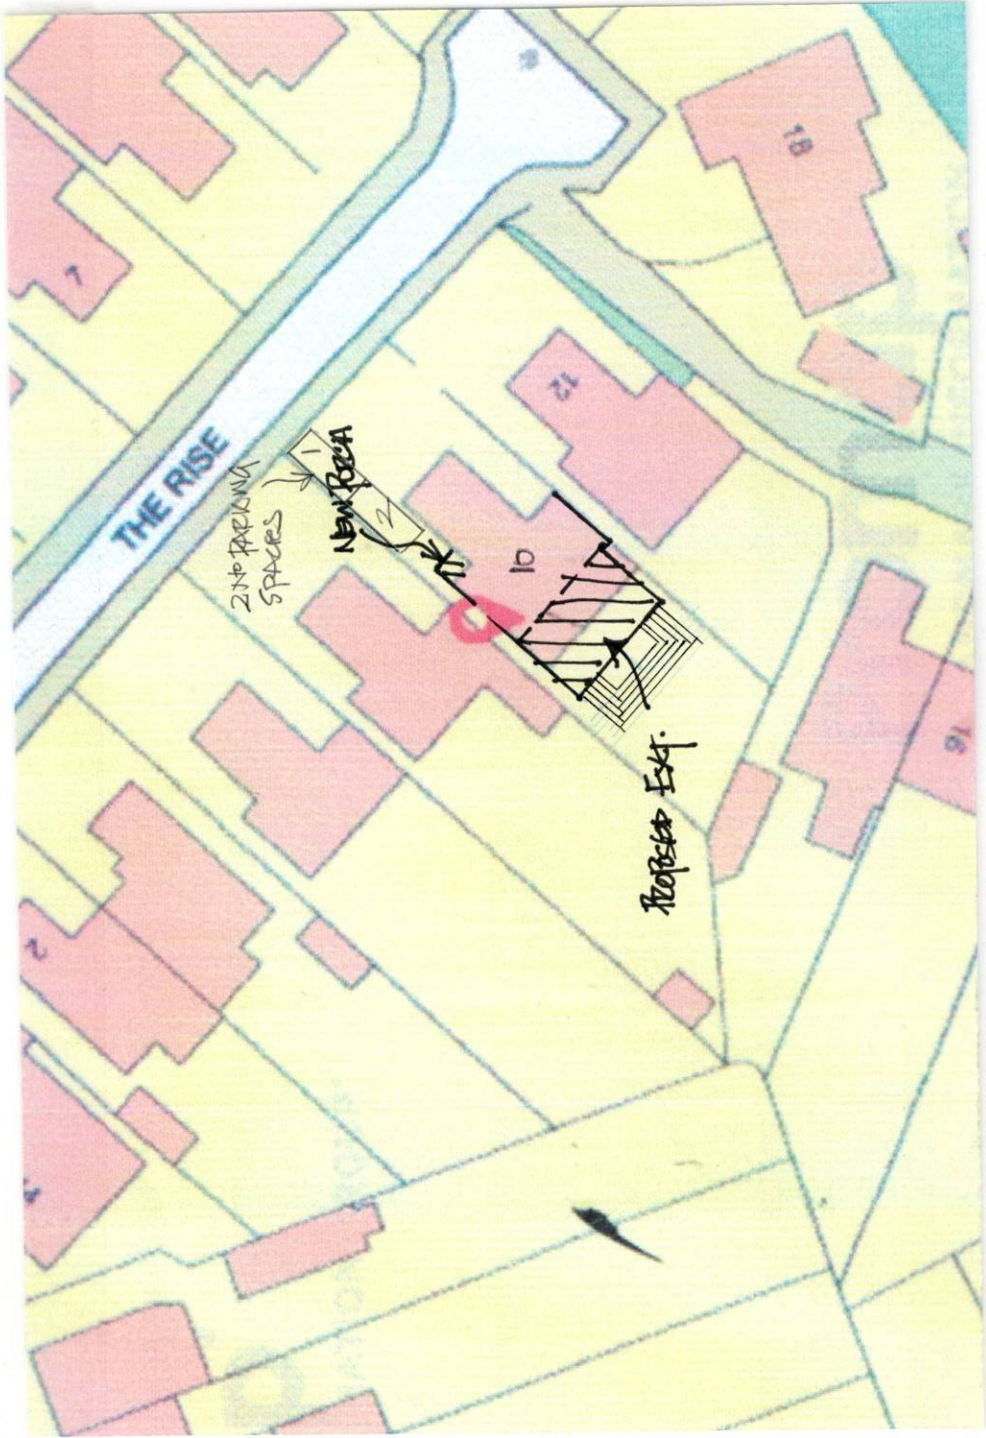

SITE PLAN

Scale 1:500

 

LOCATION PLAN

Scale 1:1250

OS W 100065752



A	01/11/25	PARKING ADDED			
DEREK TREAGUS ASSOCIATES ARCHITECTURAL SERVICES Tel: 07956 624094 Email: derek.treaqus@gmail.com					
Project	REAR EXTENSION AT 10 THE RISE, WATERLOOVILLE, HAMPSHIRE.				
Client	Mr K Bagley				
Subject	Planning Drawing Site & Location Plan				
Date:	Oct 2024	Scale: 1:500,1:1250			
Rev:	A	Drg. No. 24/417/01			
• Copyright reserved. • All dimensions are to be site confirmed and should not be scaled unless for Planning purposes. • Verify all queries with the office.					