
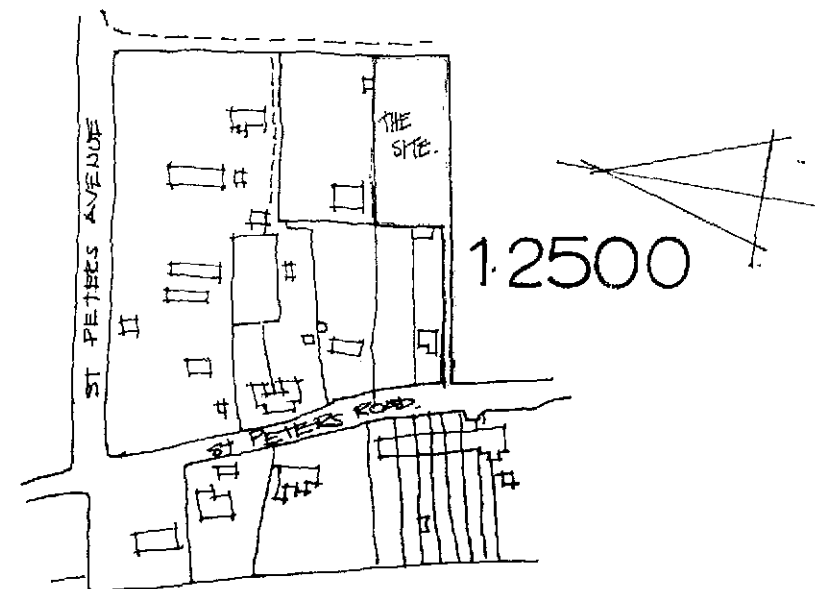


88/52498

Proposed Dwelling. site rear of 'Laburnhams' St. Peters Road, Hayling I.  
for Mr & Mrs G. Trepte.

10 NOV 1988  
RECEIVED

BOH.  
REFUSE

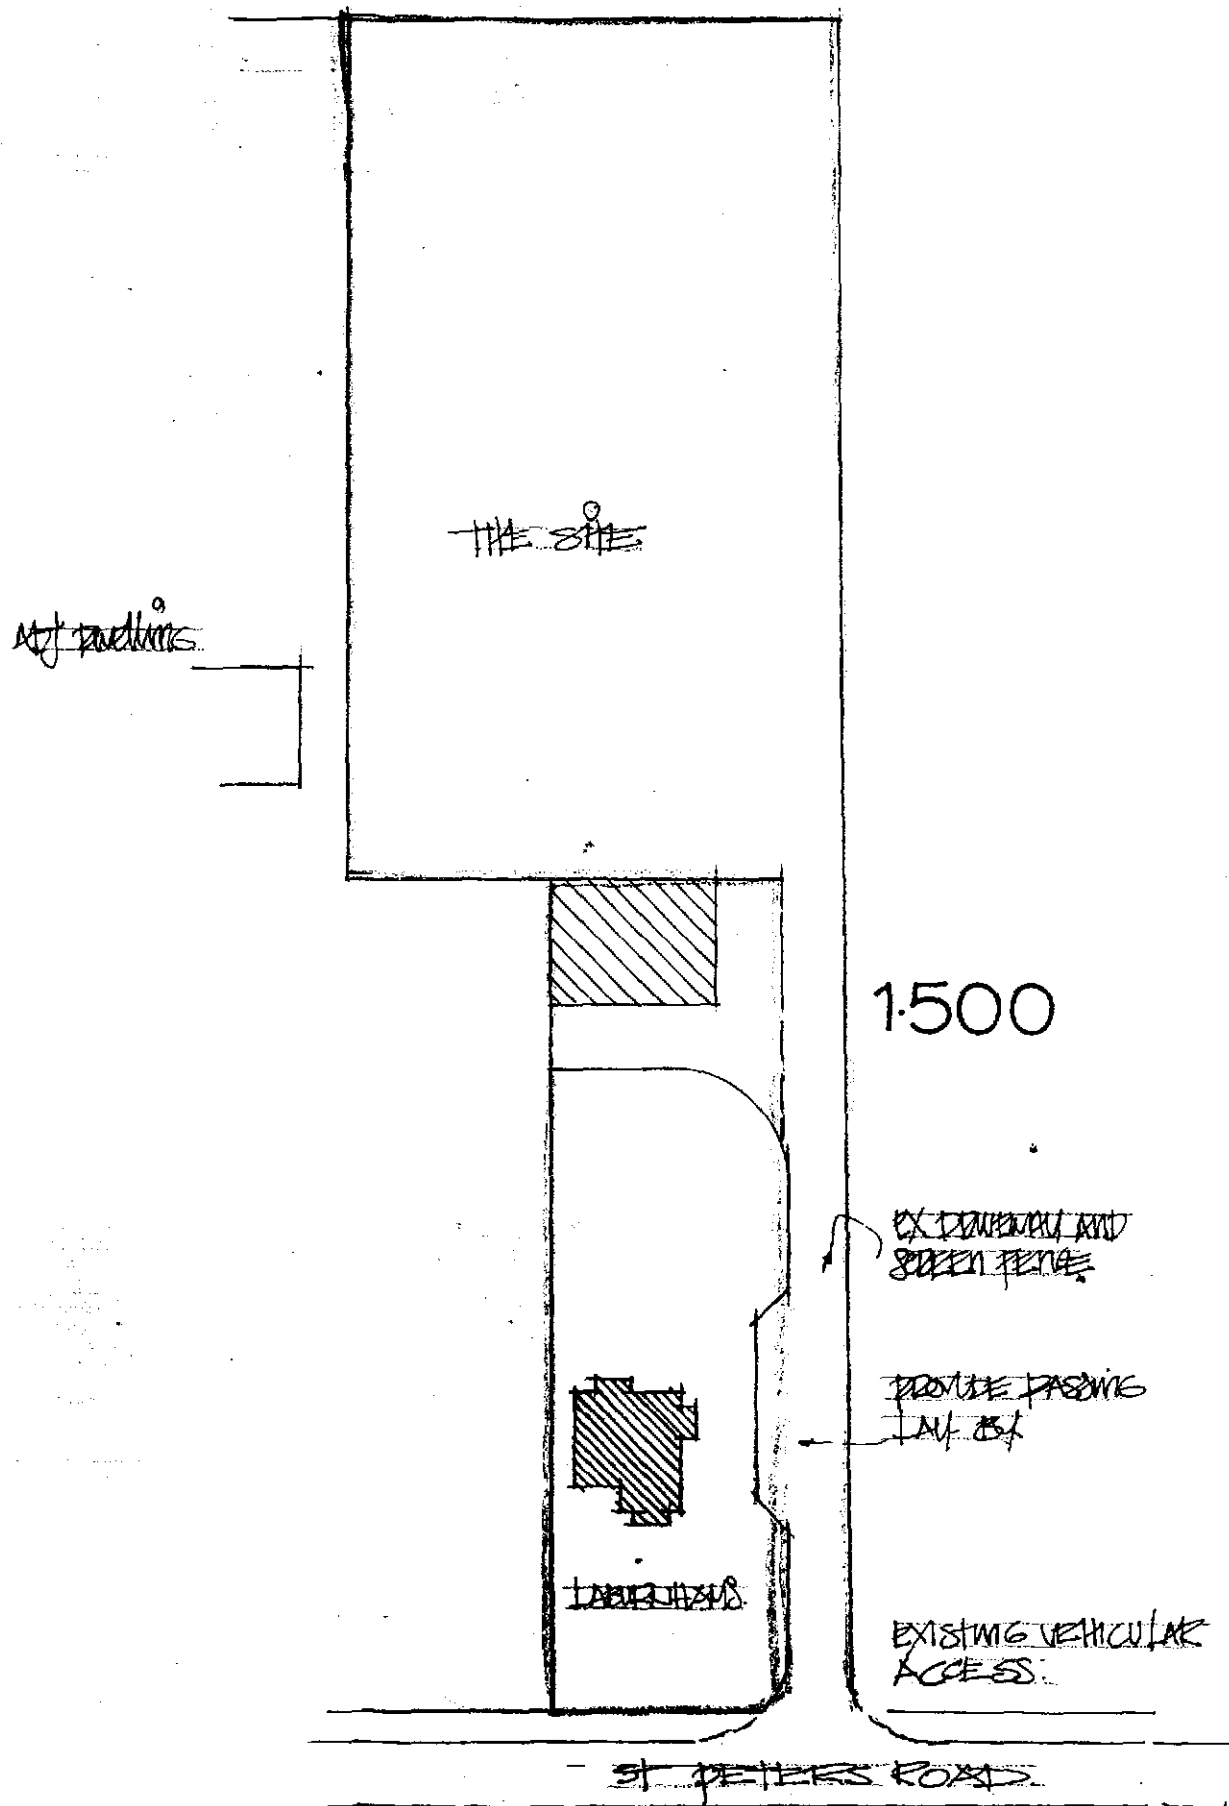


client. G. Trepte.  
date. Nov 1988.



ISLAND DESIGN

Architectural Plans for Building Regulations, Planning Permission,  
Extensions, Alterations, Conservation.

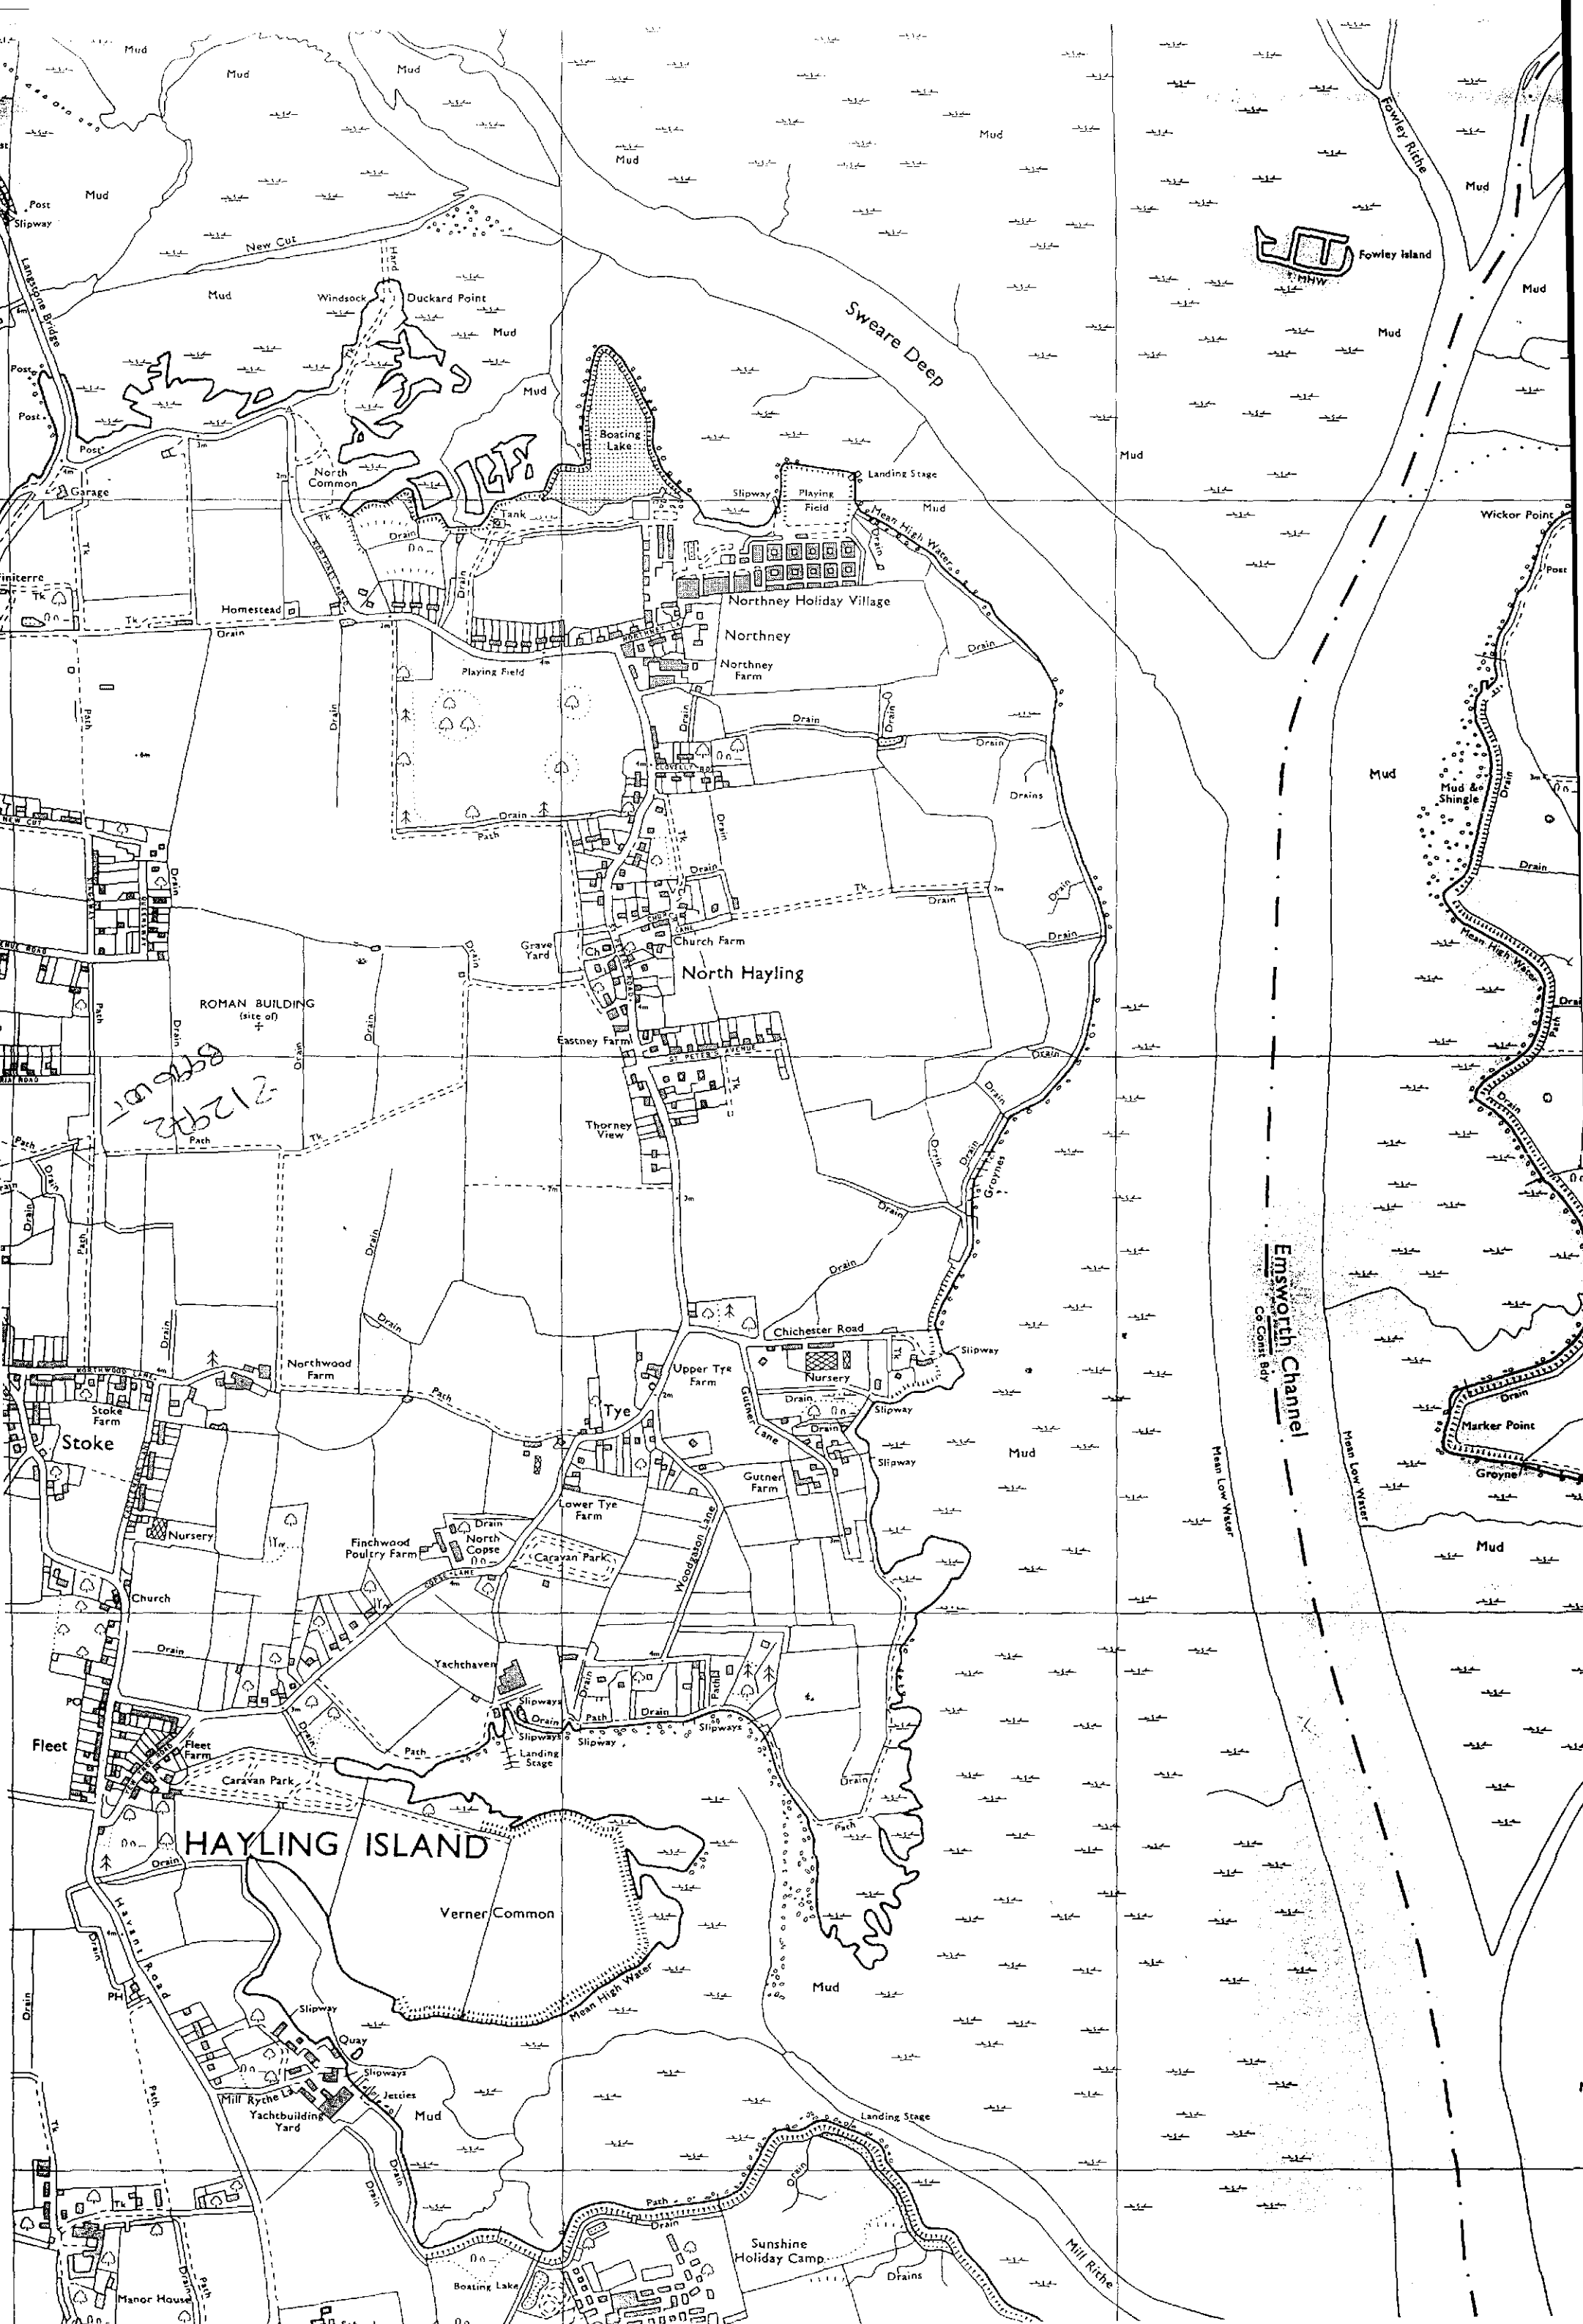

4363  
5-46

2660  
-98

3055  
-82

4654  
4-64

0152  
69

CLOVELLY ROAD

1543  
39-24

San Sook

Parklands

Lofts Grot

Harwood Orchard

Devonia

Wallington

No. Four Winds

Lorrie

Primrose Cottage

Eastney House

The Old House

Rose Cottage

Applearth

Pond

Church Farm

Fair Acre

Sunnyside

Myrtle Cottage

Walton

West Hay House

Eastney Farm

Eastney Farm House

TCB

BM 16-99

BM 16-99

BM 16-99

BM 16-99

BM 16-99

BM 16-99

St Peter's Church  
(C of E)  
0219  
-86

Grave Yard

BM 16-99

North Hayling

Church Cottage

Church Orchard

West Hay House

Walton

Eastney Farm

Eastney Farm House

TCB

BM 16-99

BM 16-99

BM 16-99

BM 16-99

# HAVANT AND WATERLOO U D

# HAYLING WARD







EXTRACT FROM

HAVANT BOROUGH LOCAL PLAN


PROPOSALS MAP


HAYLING ISLAND (DRAFT)

KEY

--- EXTENSION TO AOMB

POLICY FOR RURAL AND  
COASTAL AREAS

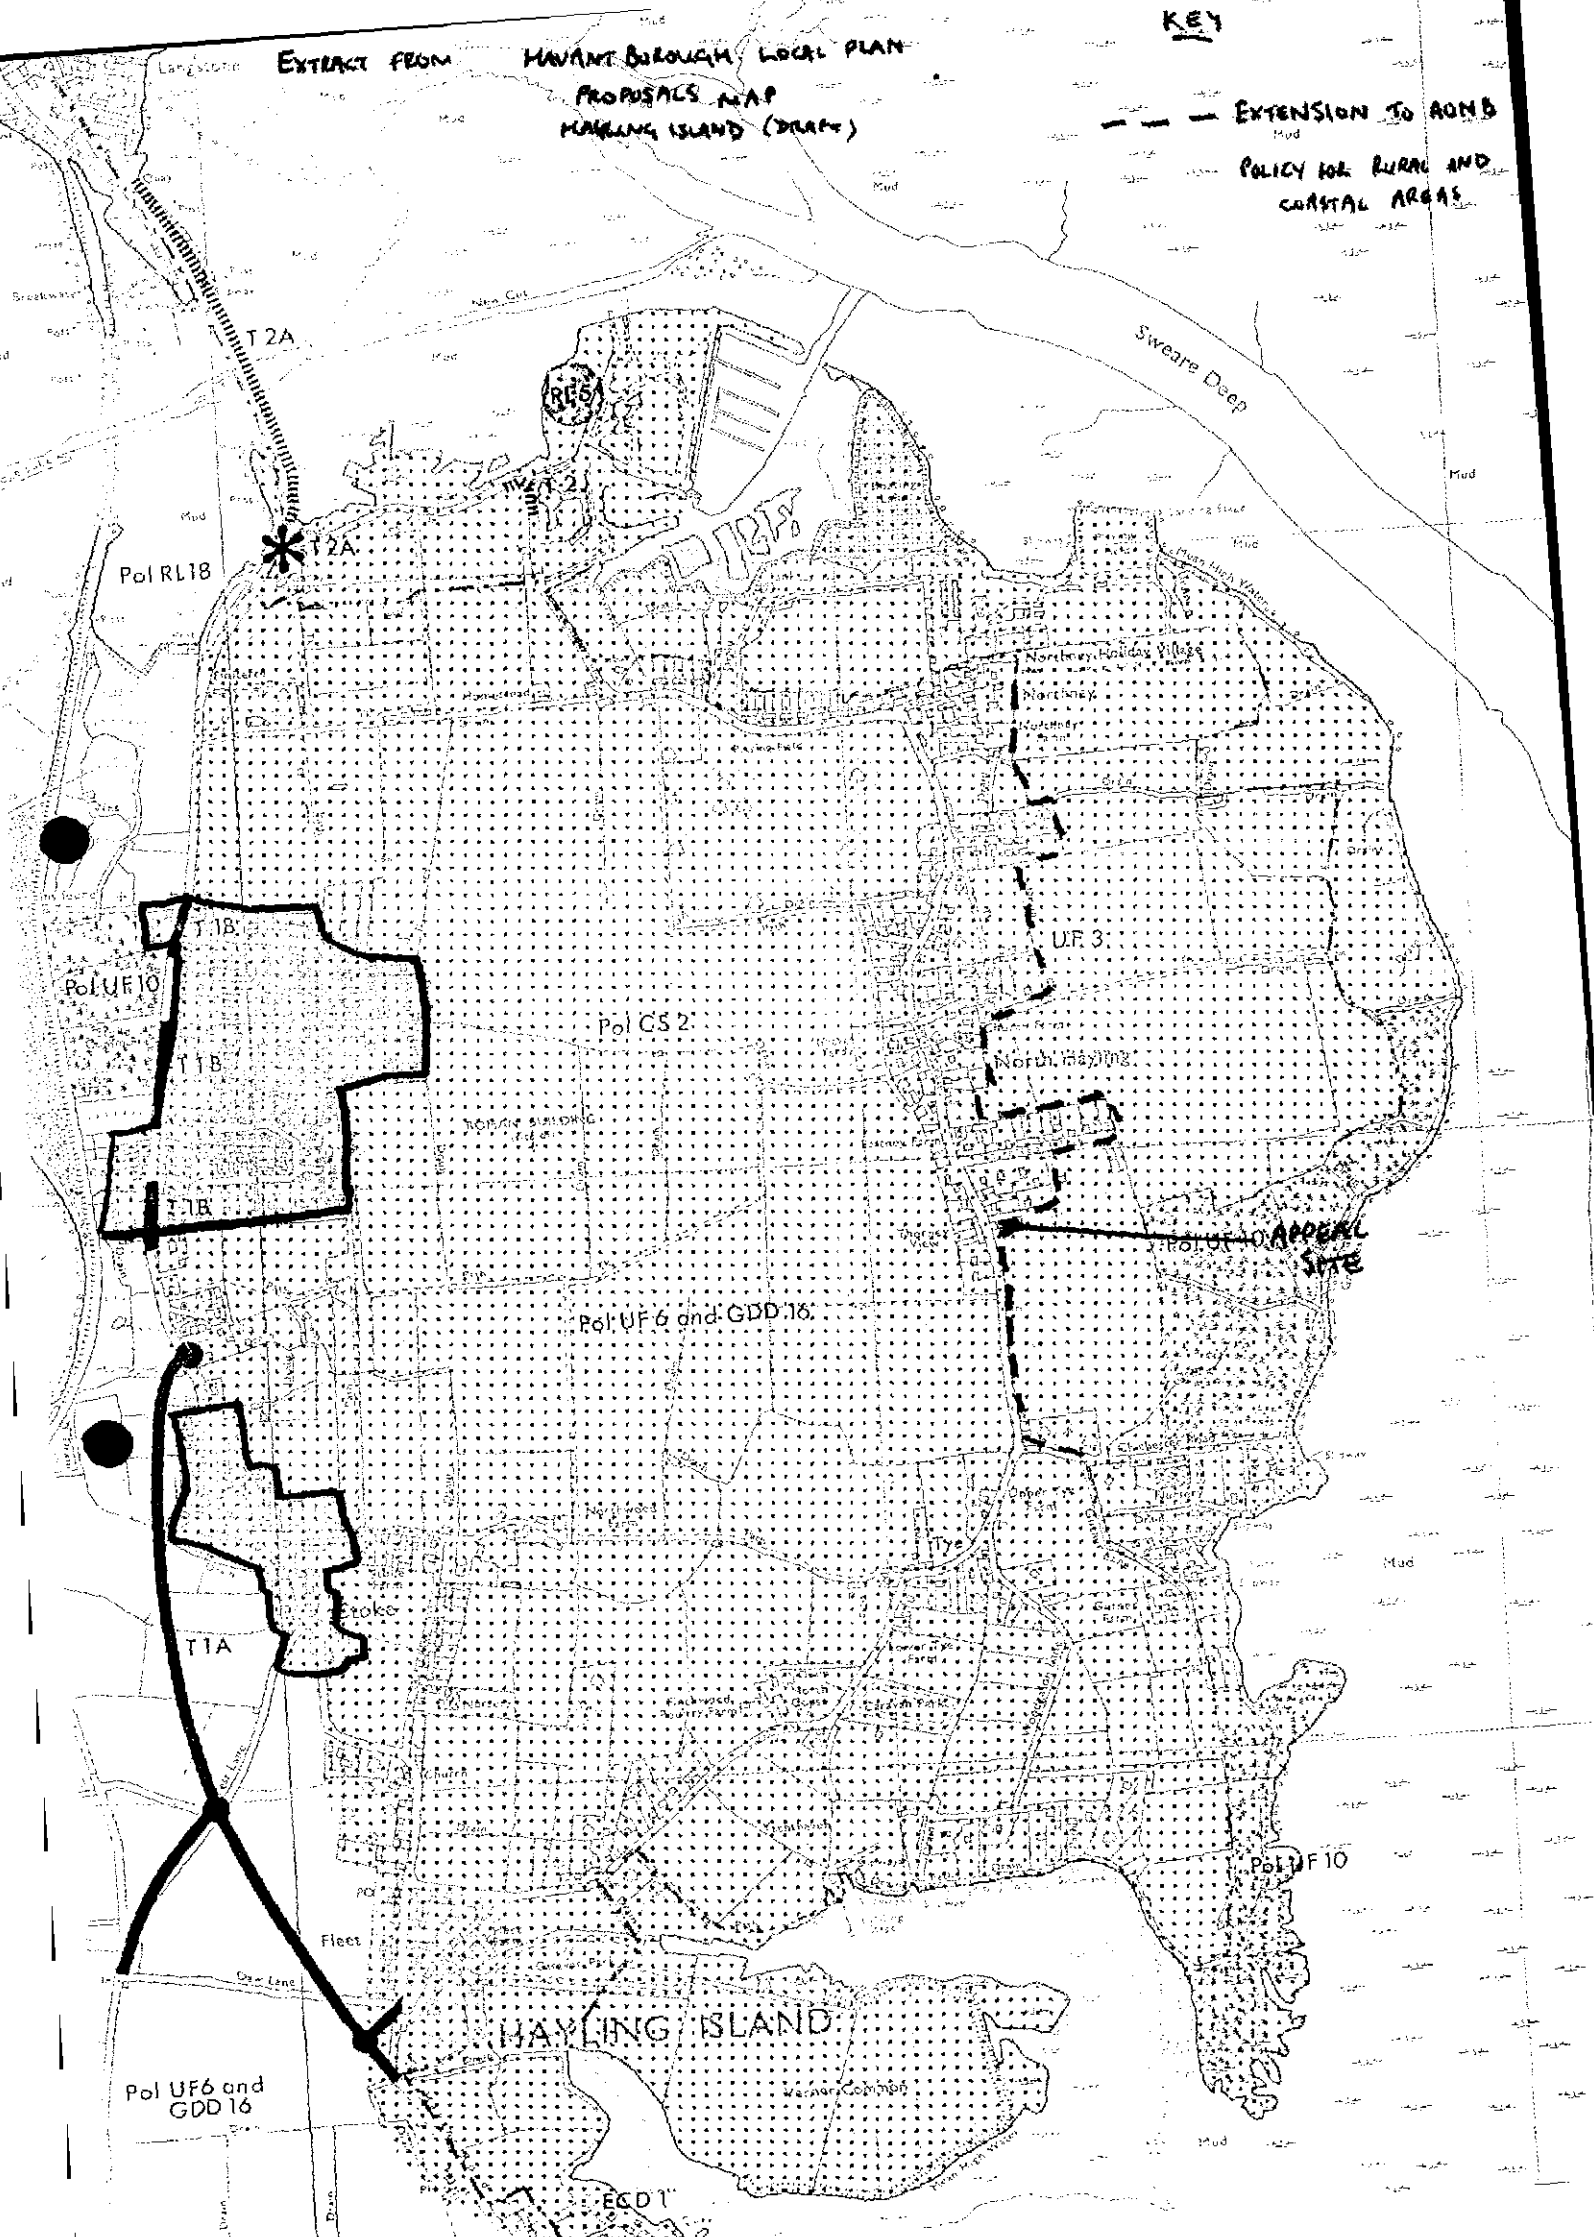

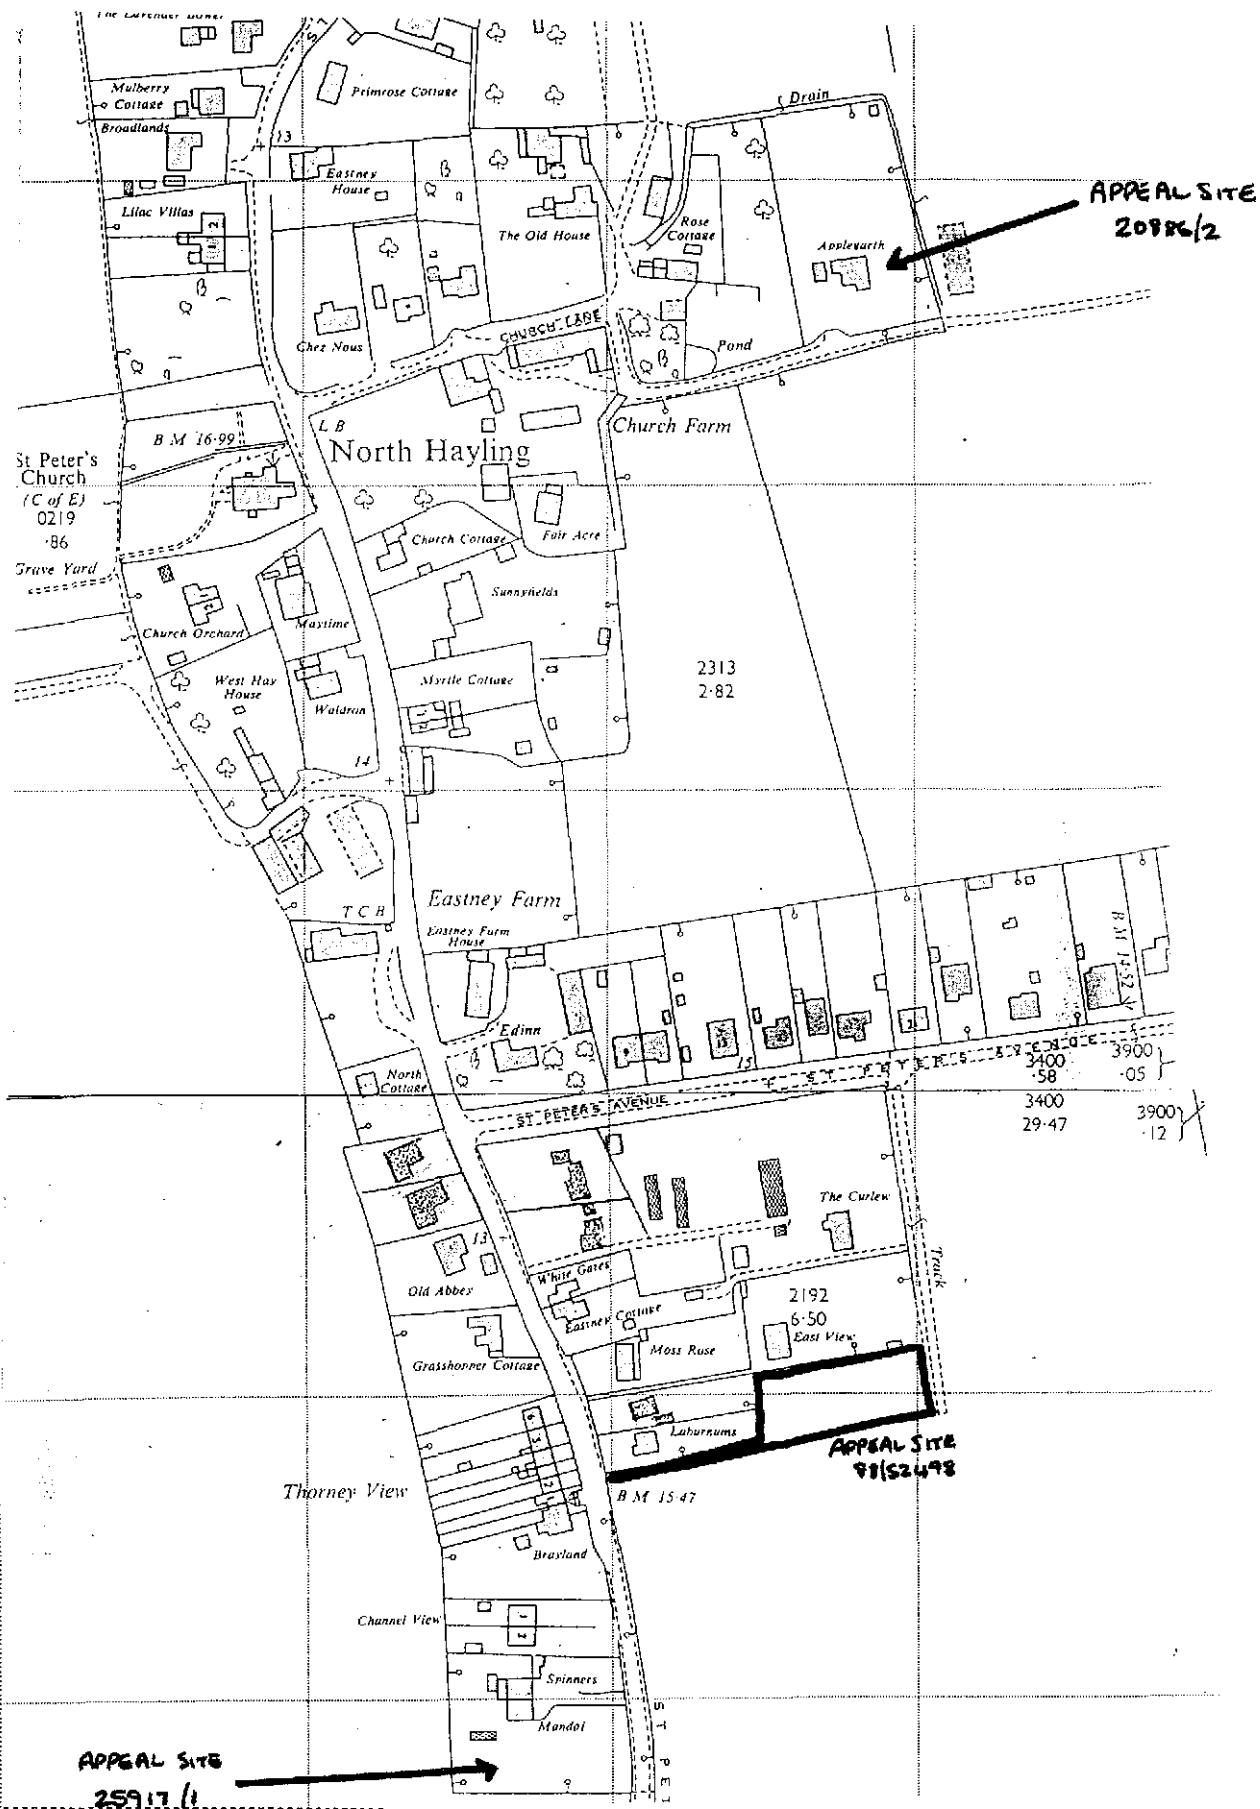

Borough of Havant

Civic Offices  
Civic Centre Road  
Havant, Hants. PO9 2AX  
☎ Havant (0705) 474174

Department of  
Planning and Architecture

Director:  
W M Sharp, FRICS, MBIM.

TITLE **APPEAL 88/52498**  
**LAND REAR OF LABURNAMS,**  
**ST. PETERS ROAD, HAYLING ISLAND**

|                        |                        |          |
|------------------------|------------------------|----------|
| DRAWN BY               | DATE<br><b>AUG '89</b> | NEG. No. |
| SCALE<br><b>1:2500</b> | DRG. No.               |          |





**Borough of Havant**

**Civic Offices**  
Civic Centre Road  
Havant, Hants. PO9 2AX  
☎ Havant (0705) 474174


**Department of**  
Planning and Architecture

**Director:**  
W M Sharp, FRICS, MBIM.

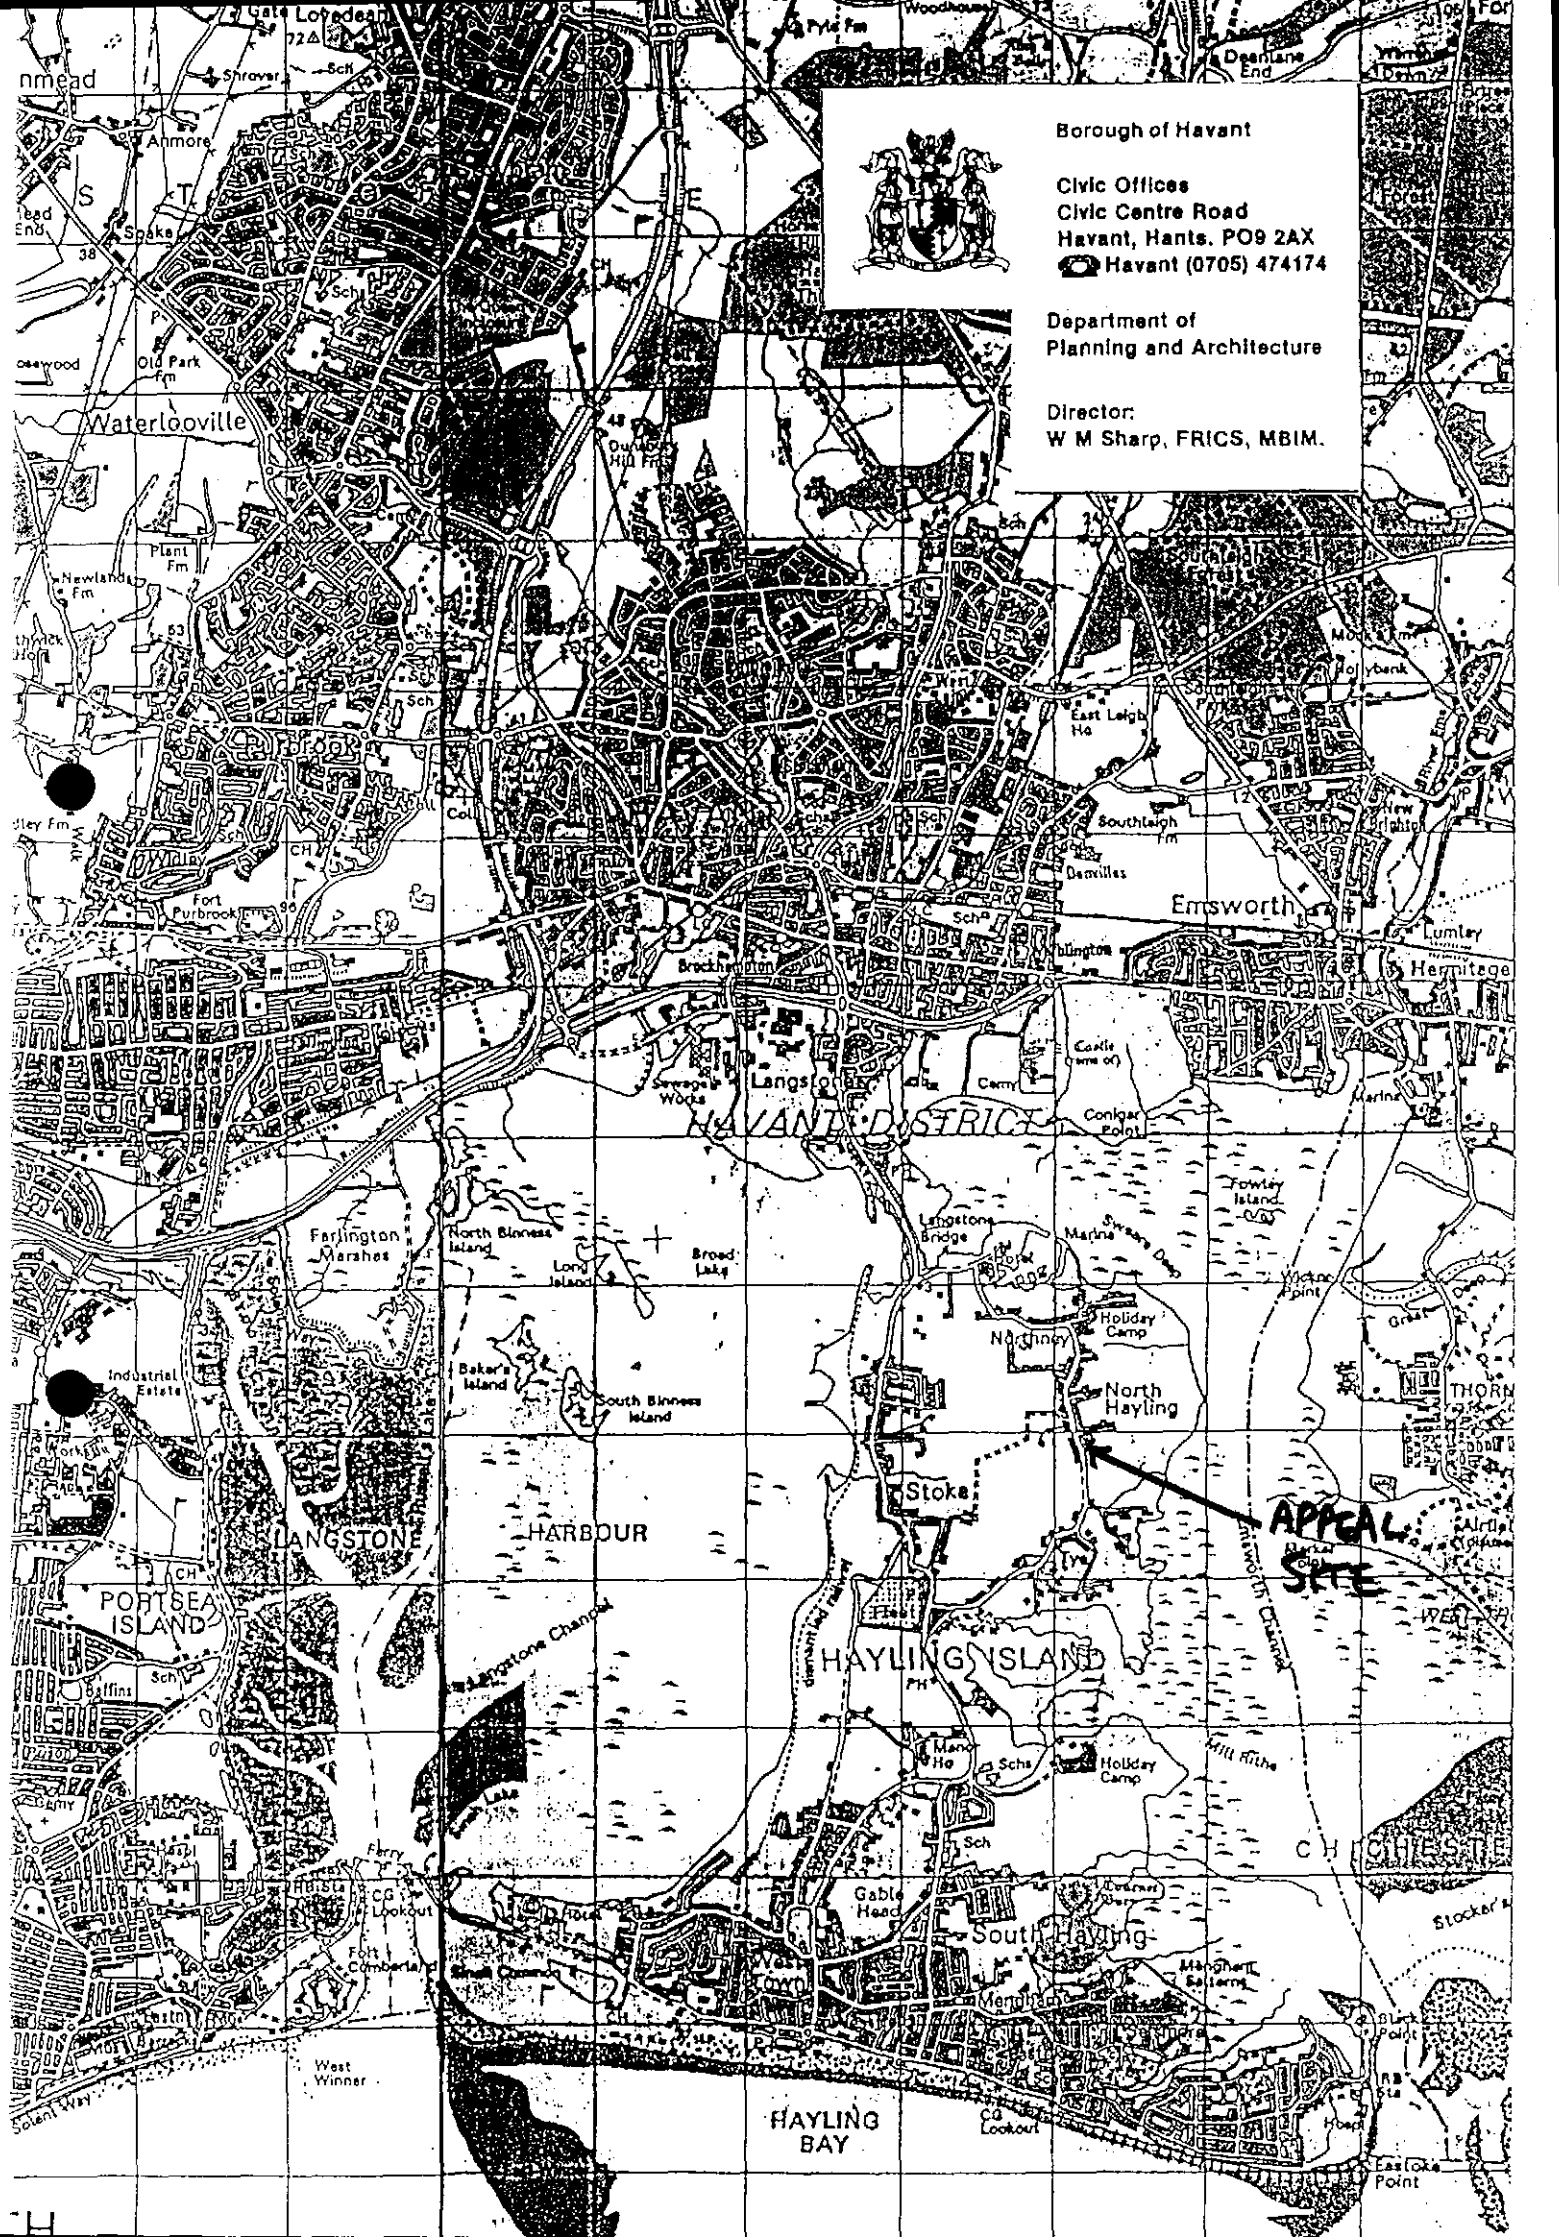


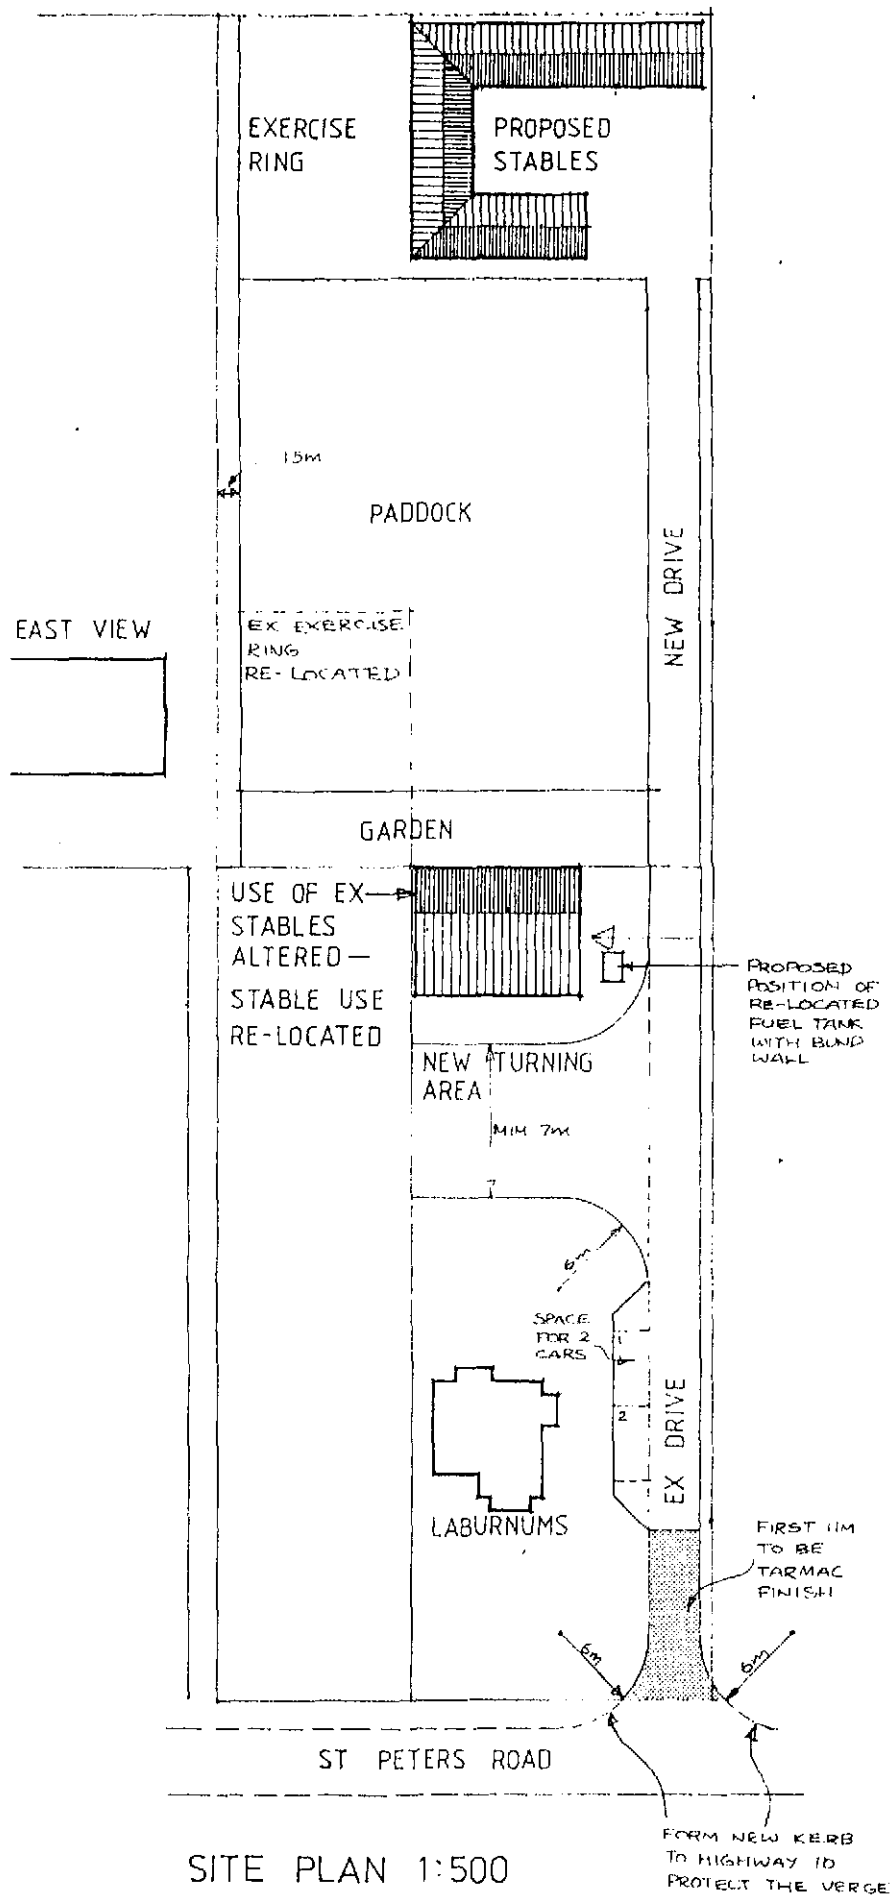

SITE PLAN 1:500

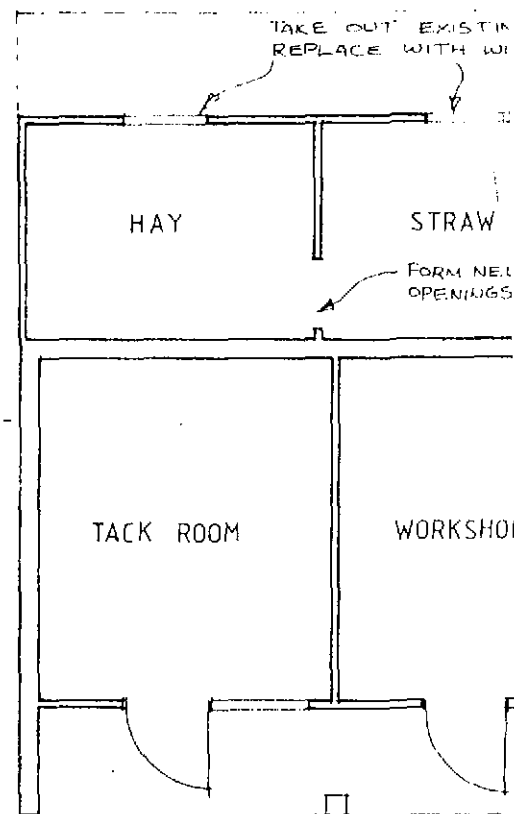

EXISTING BUILDING

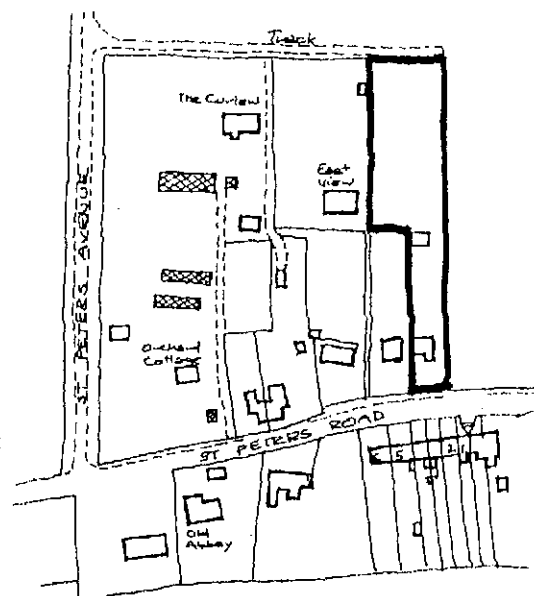

KEY PLAN 1:2500