


This drawing may be scaled with reference to the scale bar for planning application purposes only. Do not scale for any other purpose, use only annotated dimensions. All dimensions are to be checked by parties using the drawing, and any errors or omissions are to be reported to James Potter Associates Ltd.


Rev.	Date	Note	Author	Checked
A	15/01/24	Rear extension reduced to 6 meters	BR	JP
B	06/02/24	1.8m privacy screen added	BR	JP

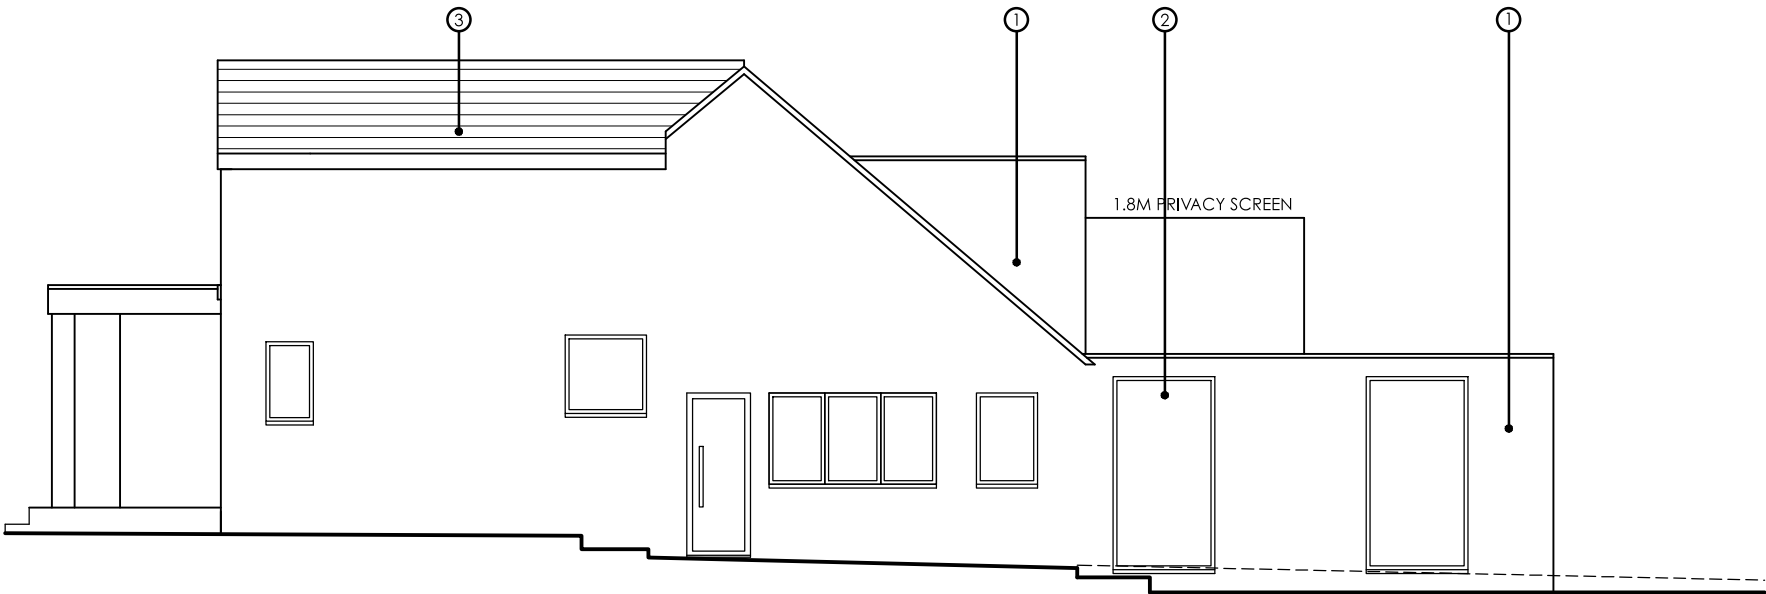


PROPOSED SOUTH EAST ELEVATION



PROPOSED NORTH EAST ELEVATION

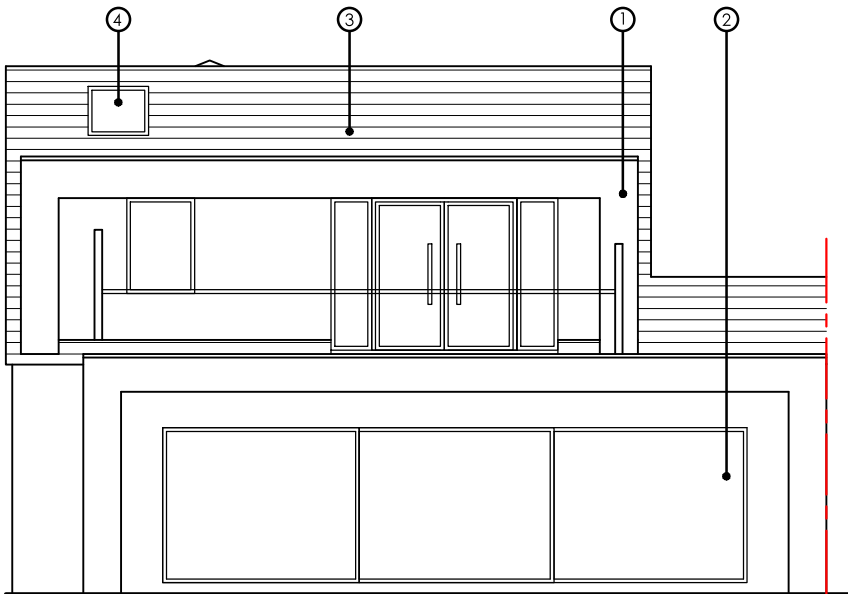

PROPOSED NORTH WEST ELEVATION

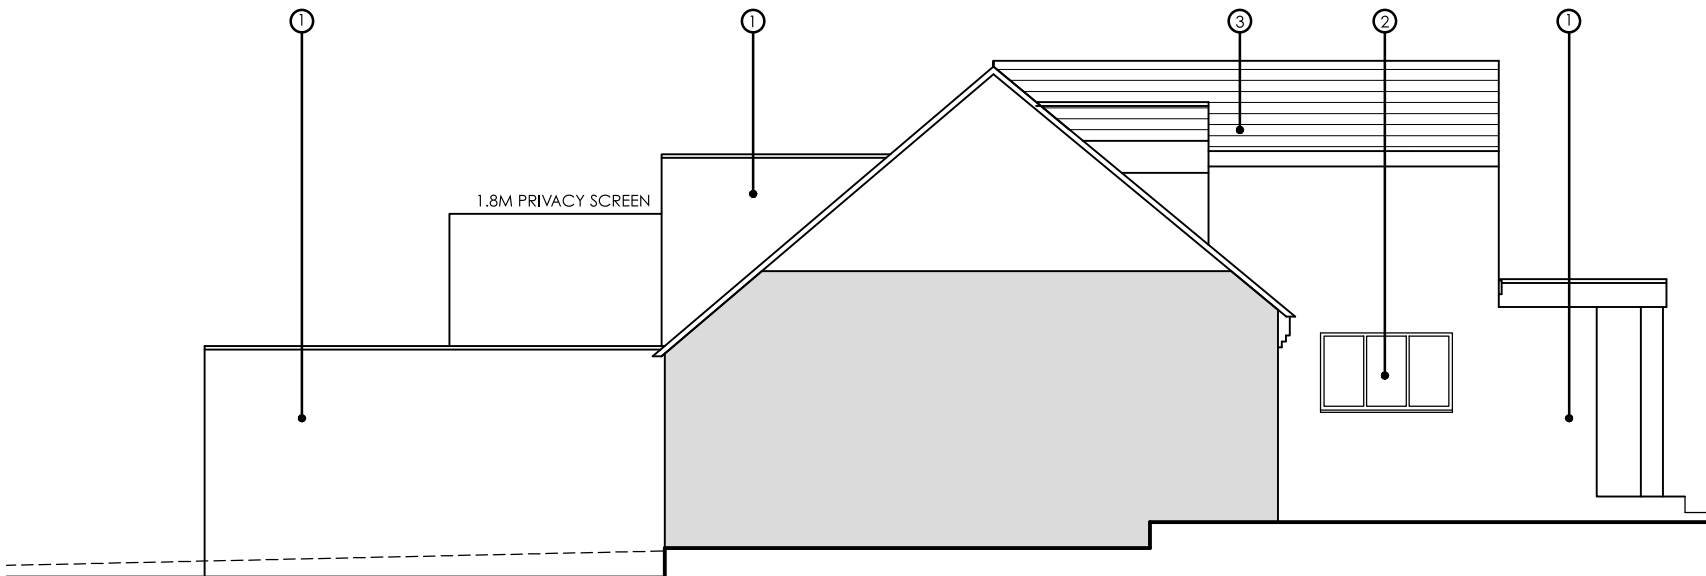


PROPOSED SOUTH WEST ELEVATION

KEY

- — — — — Existing floor level
- Proposed floor level

MATERIALS KEY

1. OFF WHITE RENDER (OR SIMILAR)
2. POWDER COATED ALUMINIUM GLAZING
3. SLATE ROOF TILES (OR SIMILAR)
4. ROOF LIGHT

 

Project	REAR/SIDE EXTENSIONS + LOFT CONV. 2 CRESTLAND CLOSE WATERLOOVILLE PO8 9AG					Drawing	PROPOSED ELEVATIONS			
						Job-Dwg Number	23007-PL-005		Rev.	B
Client	MR PUDDICK					JPA JAMES POTTER ASSOCIATES www.jpa.design JPA - PORTSMOUTH 117 Highland Road, Southsea, Portsmouth, PO4 9DD t. +44(0)2394 002 897				
Status	PLANNING									
Scale	1:100		Sheet Size A3							
Author	BR	Checked	RH	Date	15/01/2024					