



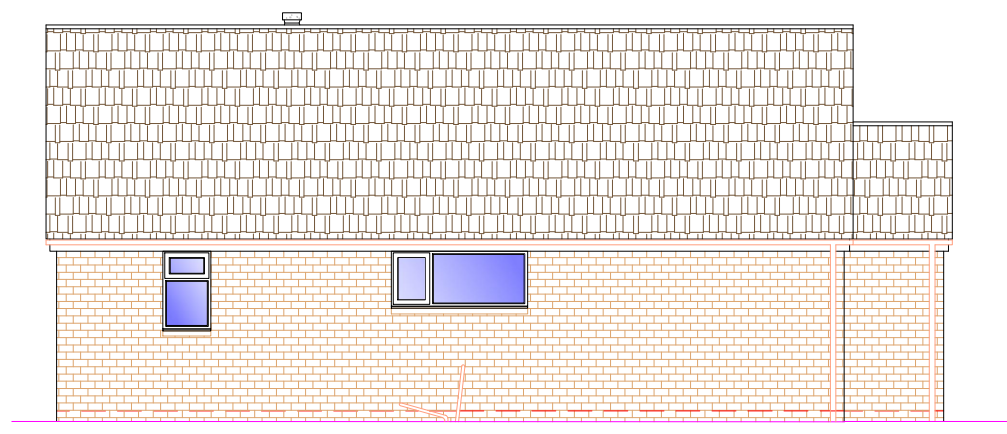


1 EXISTING SIDE ELEVATION
1:100

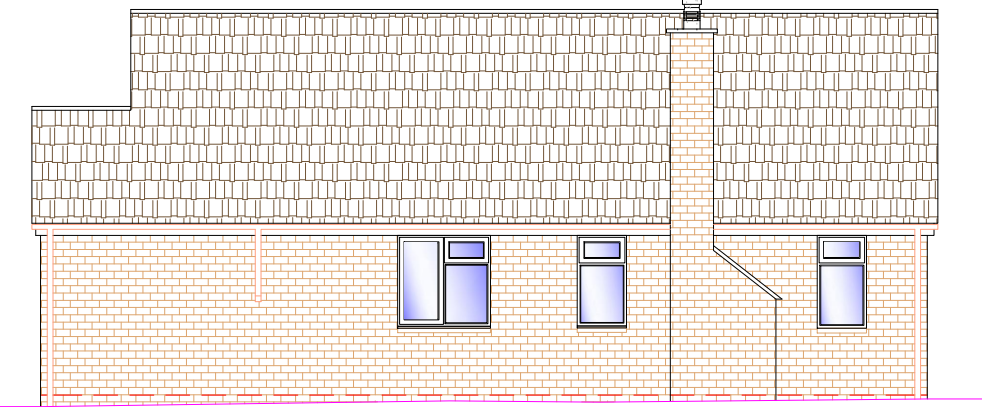


2 EXISTING FRONT ELEVATION
1:100




3 EXISTING SIDE ELEVATION
1:100

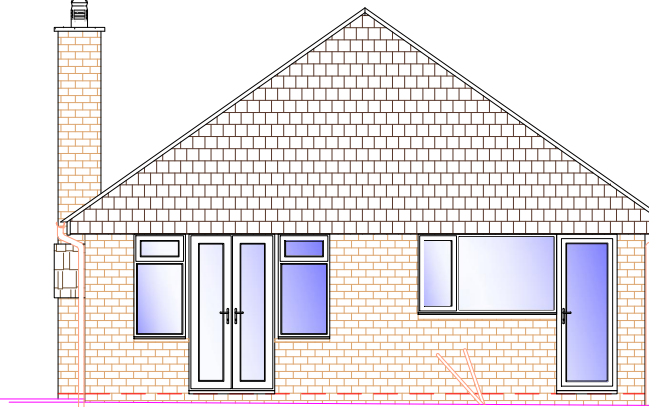


4 EXISTING REAR ELEVATION
1:100

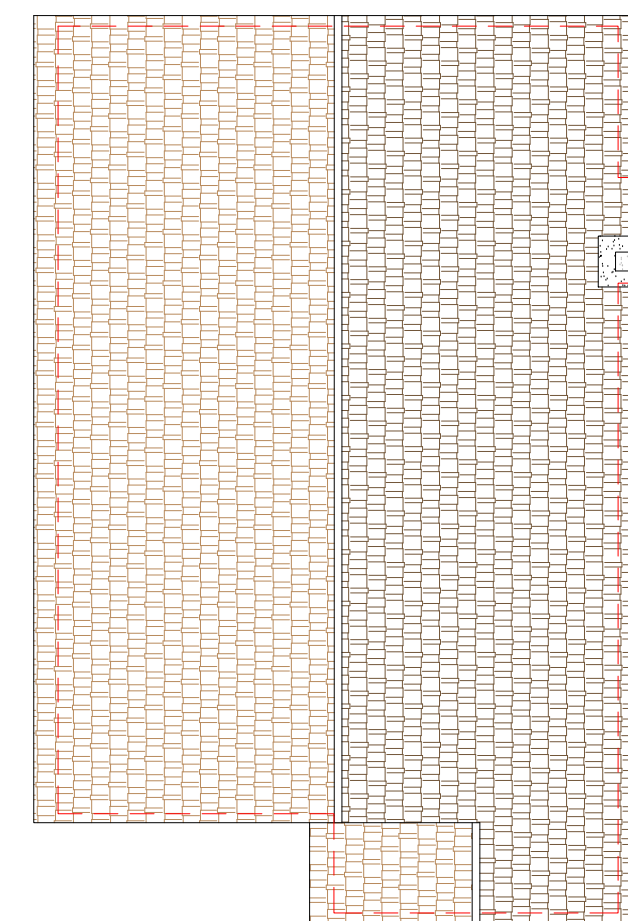


5 EXISTING ROOF PLAN
1:100

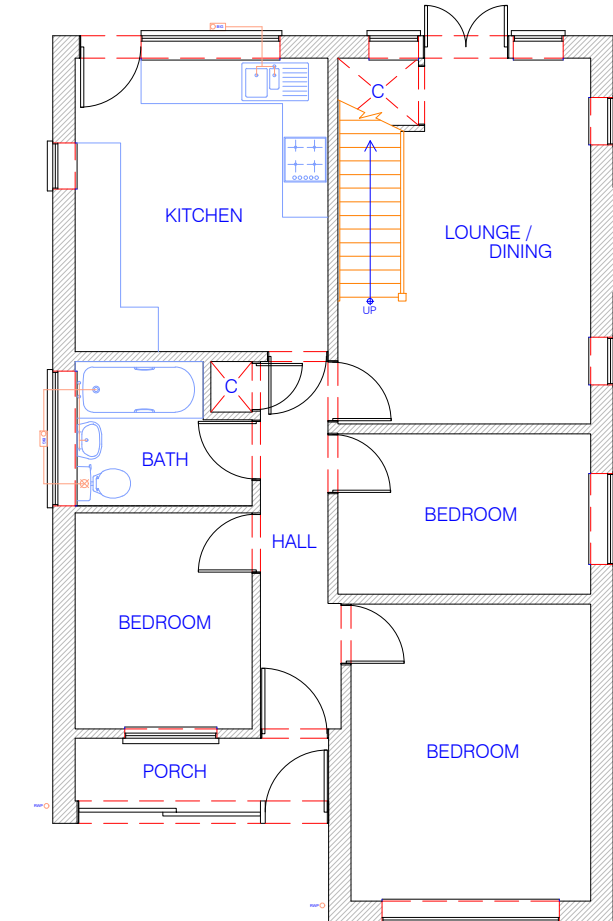


6 EXISTING GRD FLOOR PLAN
1:100

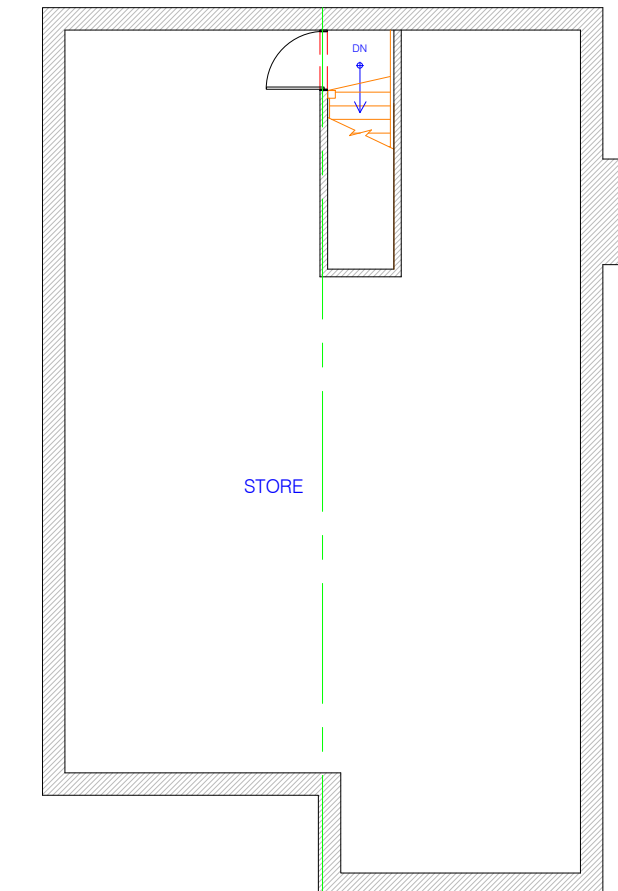


6 EXISTING FIRST FLOOR PLAN
1:100

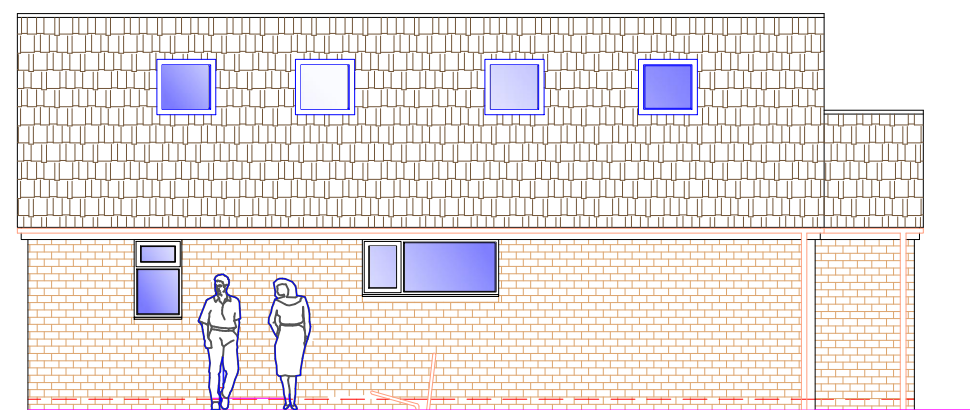


7 PROPOSED SIDE ELEVATION
1:100

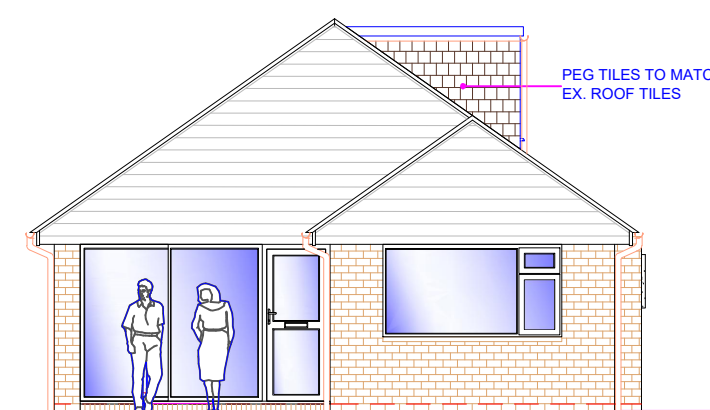


8 PROPOSED FRONT ELEVATION
1:100

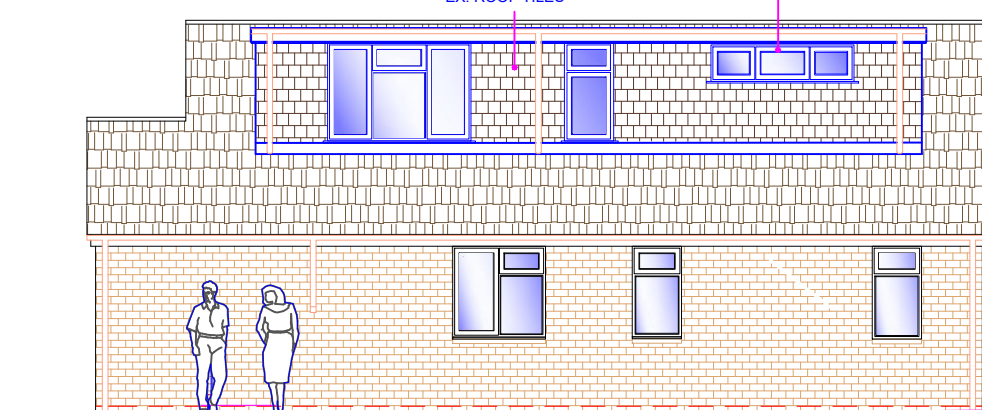


9 PROPOSED SIDE ELEVATION
1:100

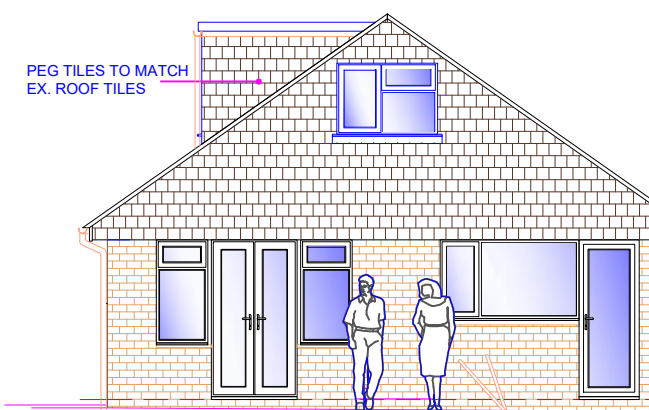


10 PROPOSED REAR ELEVATION
1:100

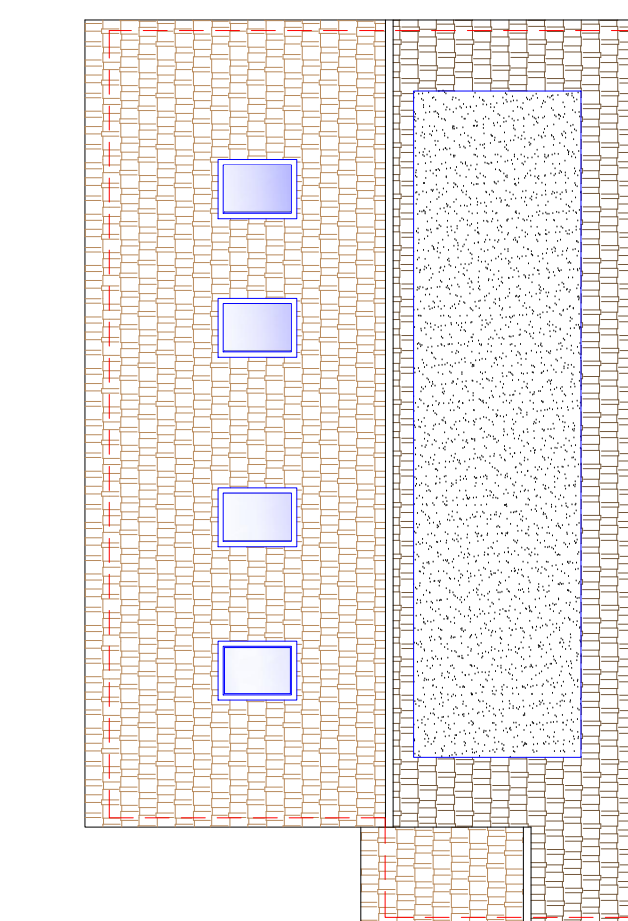


11 PROPOSED ROOF PLAN
1:100

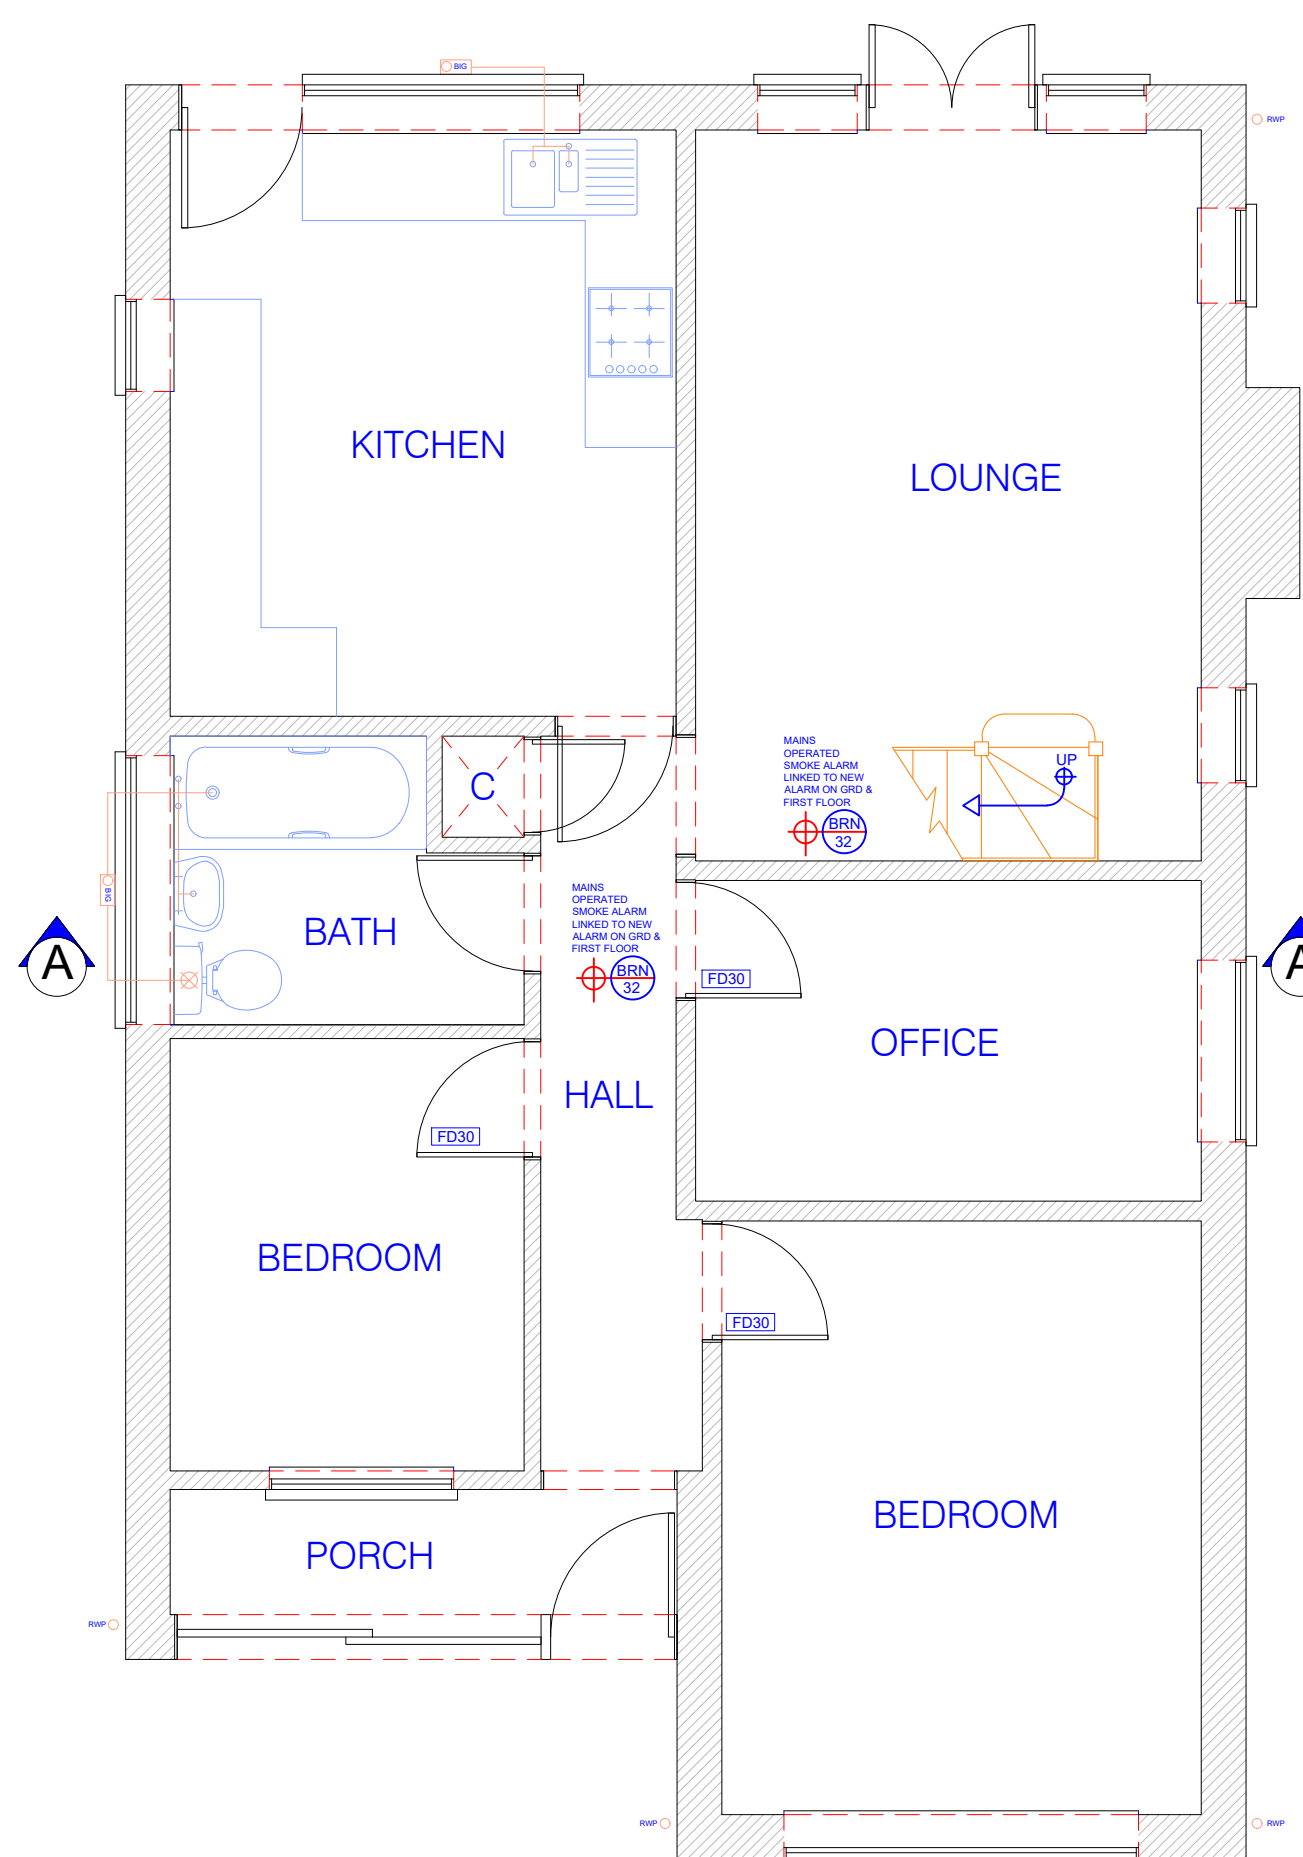

12 PROPOSED GRD FLOOR PLAN
1:50

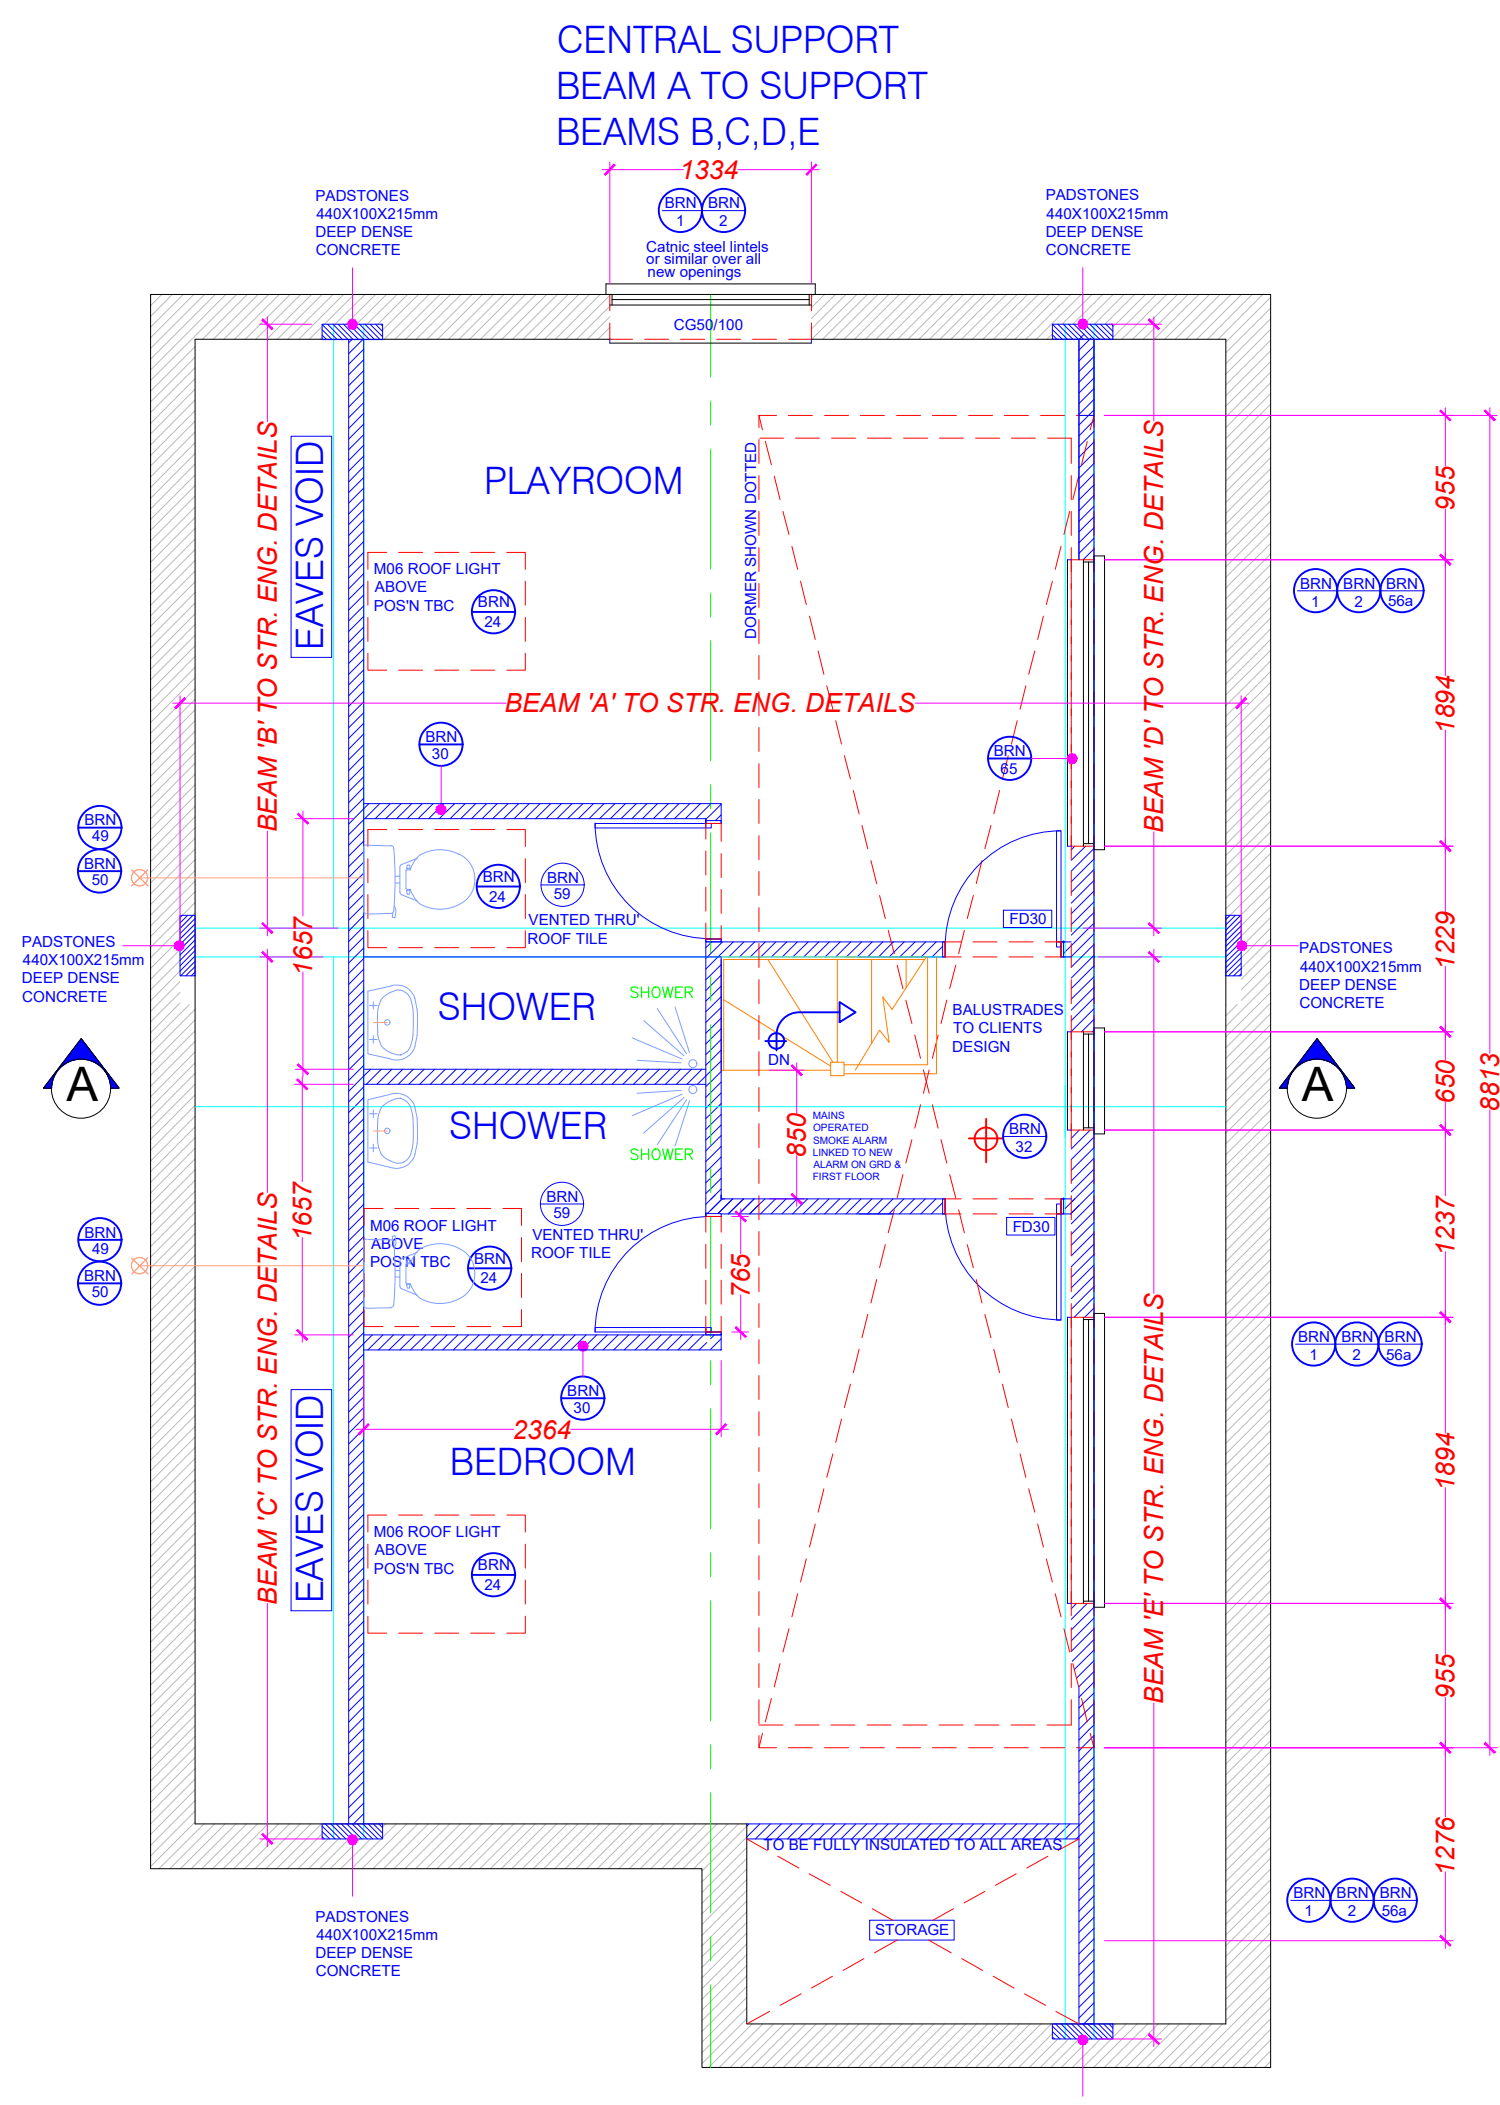

13 PROPOSED FIRST FLOOR PLAN
1:50

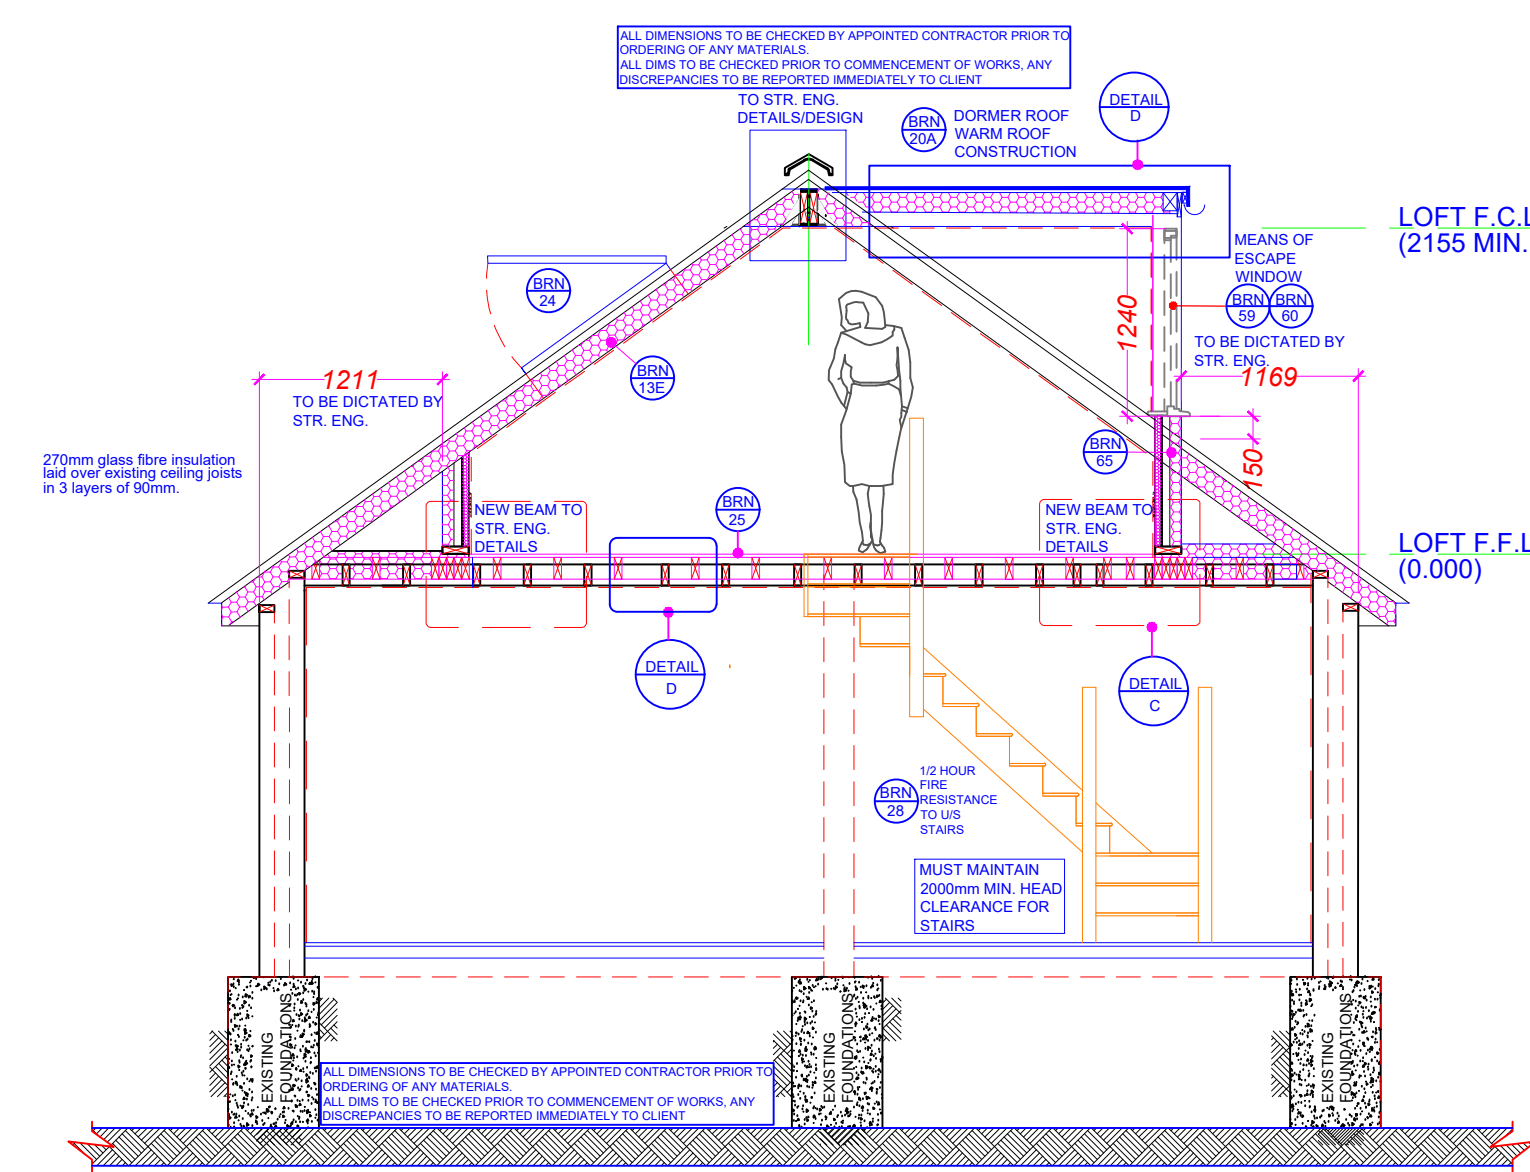

14 PROPOSED SECTION 'A' - 'A'
1:50

NOTE:
DRAWING:BRIDGER_01A TO BE USED IN CONJUNCTION
WITH ASSOCIATED BUILDING REGULATIONS NOTES
BRIDGER/BRN.
DIRECTIONAL NORTH ARROW SHOWN ON BLOCK &
LOCATION BRIDGER/BLP.


DETAILS AND DIMENSIONS OF ALL LEVELS OF PROPOSED
PLANS TO BE CHECKED ON SITE BY APPOINTED
CONTRACTOR PRIOR TO ANY
COMMENCEMENT/ORDERING OF MATERIALS OF WORK,
ANY QUERIES, VARIATIONS OR DISCREPANCIES
DIRECTED TO CLIENT - DM DESIGNS ACCEPTS NO
RESPONSIBILITY IN ANY PART ON DRAWINGS UNLESS
OTHERWISE AGREED PRIOR.

BRN 1
DENOTES ITEM No.


1:100
1:50

MODIFICATIONS	ISSUE:
AMENDED DORMER WINDOW AND ADDED REAR WINDOW	B - 31.01.2024
TITLE LOFT CONVERSION WITH SIDE FACING DORMER	


CUSTOMER
97 HASLAR CRESCENT, WATERLOOVILLE,
PO86DD

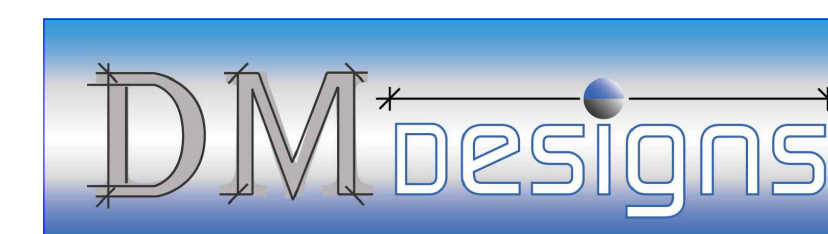


DRAWING NO: 1 OF 1
BRIDGER_01A
SCALE: VARIES:
DATE: 21.12.2023
REVISION: B AO

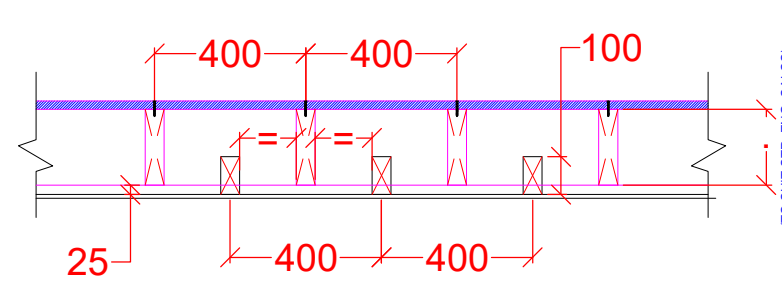


15 PROPOSED FLOOR SECTION
1:20

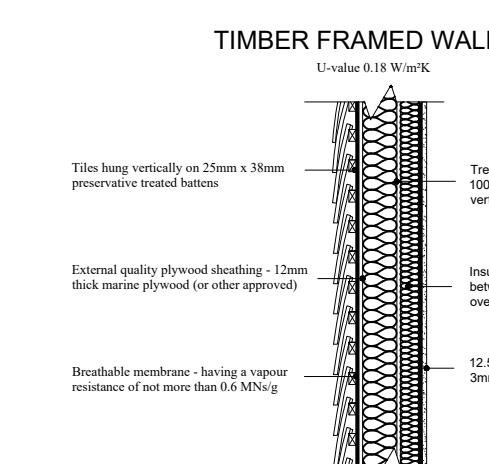


16 PROPOSED DORMER WALLS
1:20

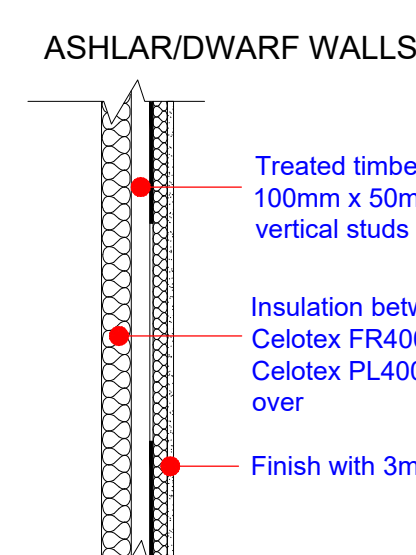

17 PROPOSED ASHLAR/DWARF WALL
1:20

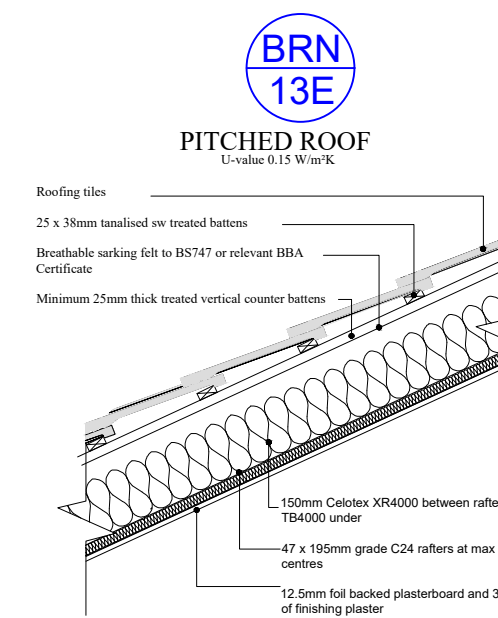

18 PITCHED LOFT SKILLION ROOF DETAIL
1:20

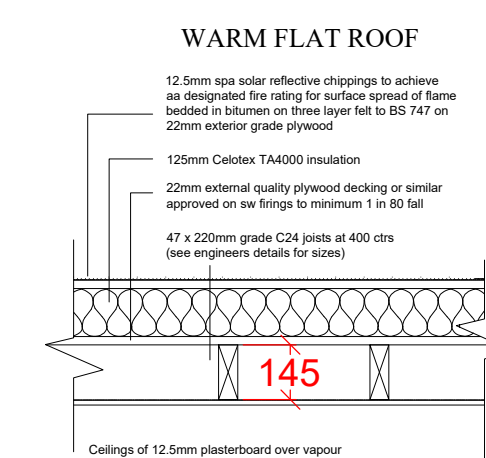

19 PROPOSED DORMER ROOF DETAIL
1:20