



Note:
Do not Scale from this Drawing (except for planning approval).
All dimensions are in millimetres and to be checked on site.
All Dimensions relating to subcontractors or suppliers work
must be checked and agreed between the main contractor and
the sub-contractors and suppliers.

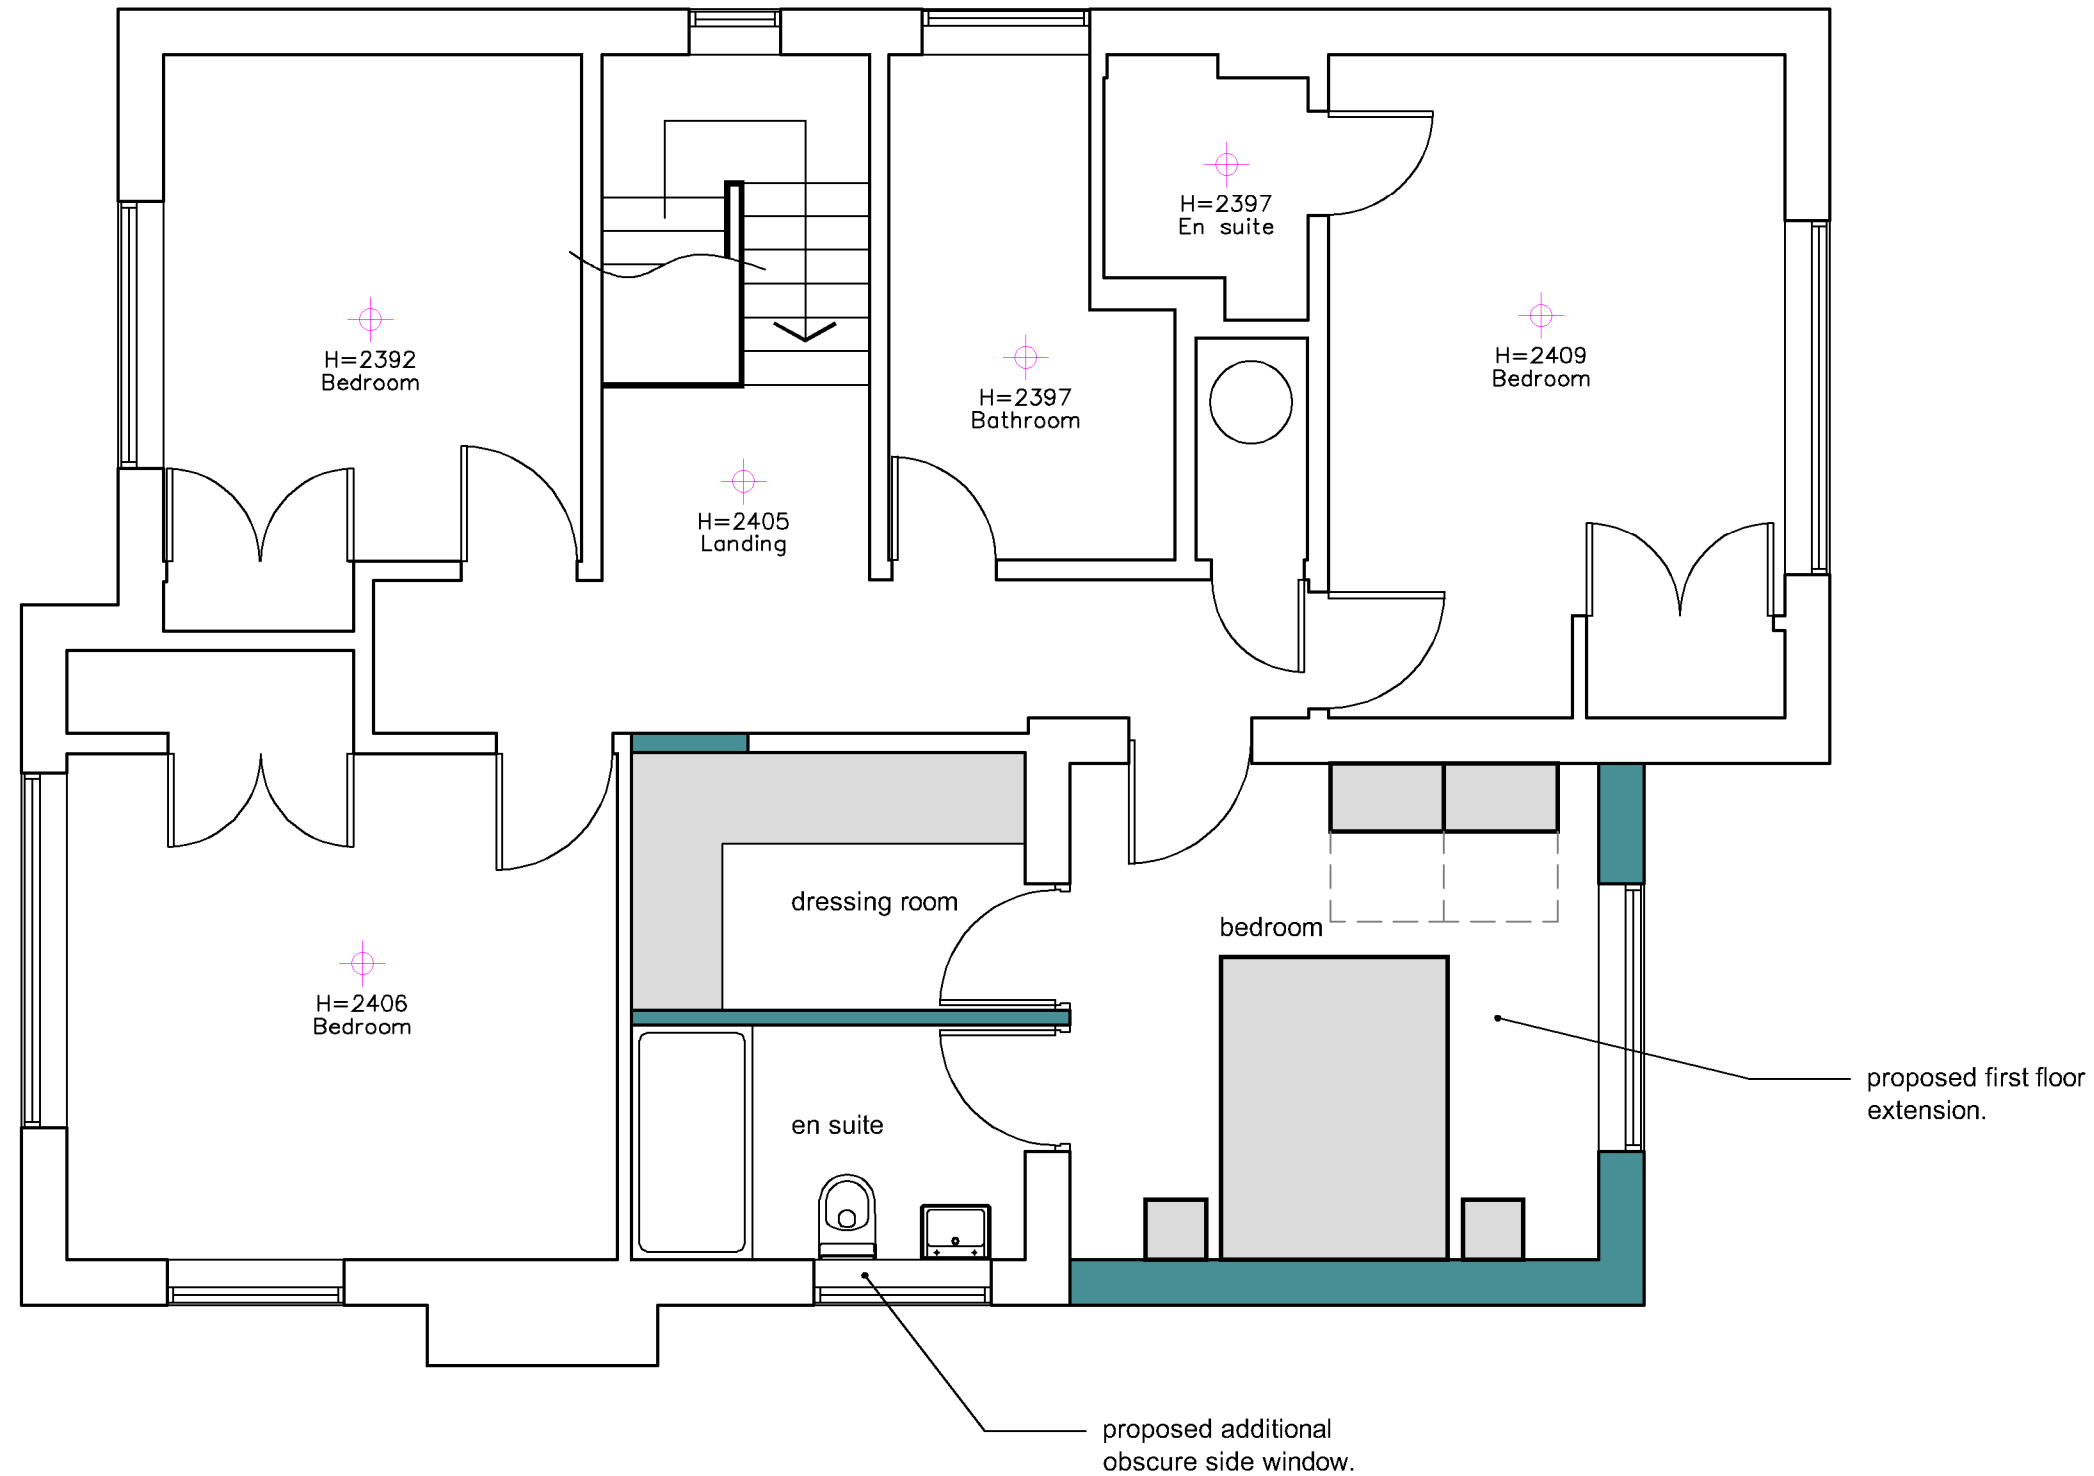

PROPOSED FIRST FLOOR PLAN
SCALE 1:50

SCALE BAR 1:50

 

DRAWING TITLE -		DATE - Jan 2024		SCALE - 1:50 @ A3	
PLANNING APPLICATION		DRN - gp	CHK - -	DRAWING REF - 23246 PL300	Rev -
CLIENT -		Mr & Mrs Manterfield, 3 St Georges Avenue, Warblington, Hants.			

grp architectural design
t. 07747 011252 e. gavin.page77@gmail.com