



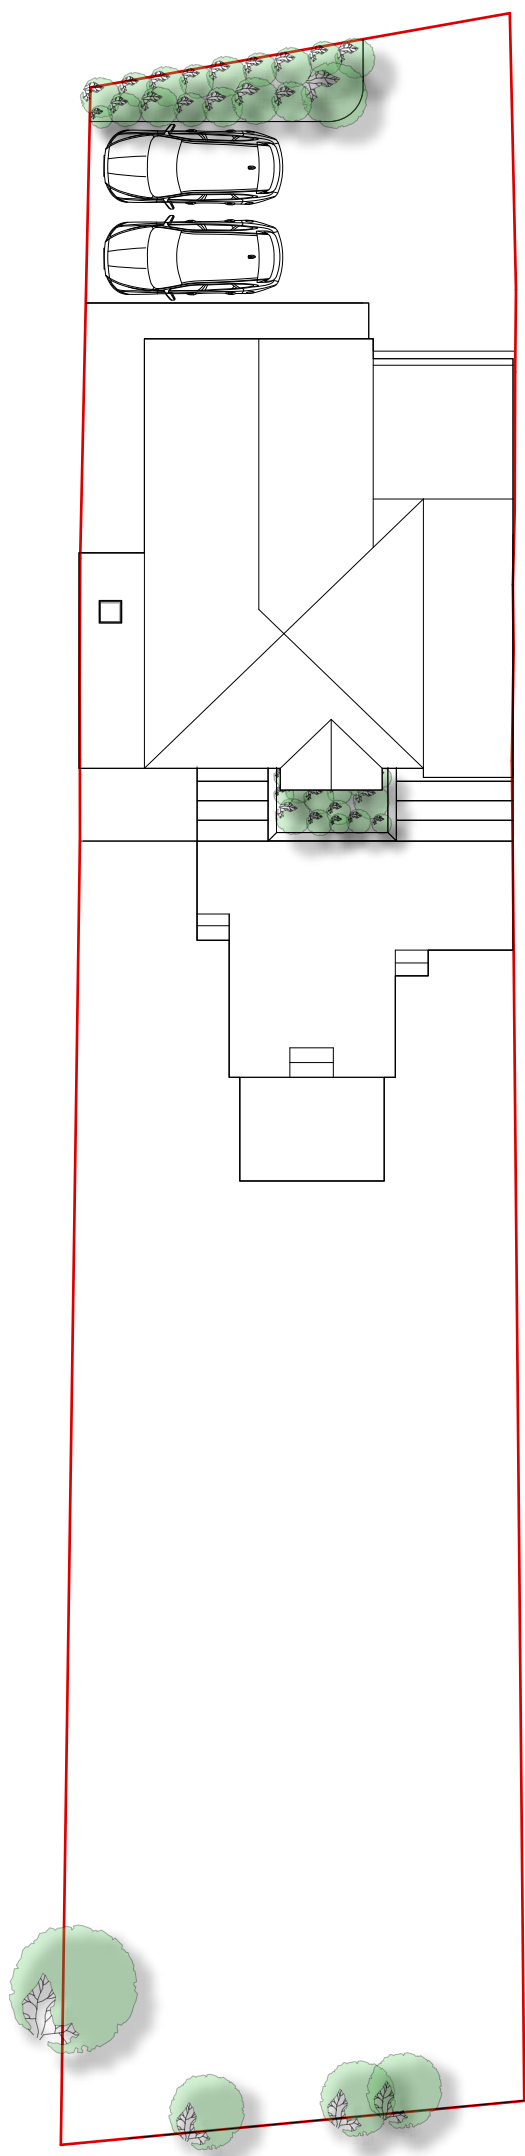


EXSITING BLOCK PLAN 1:200

Scale 1:200
0 5000 10000 15000 20000

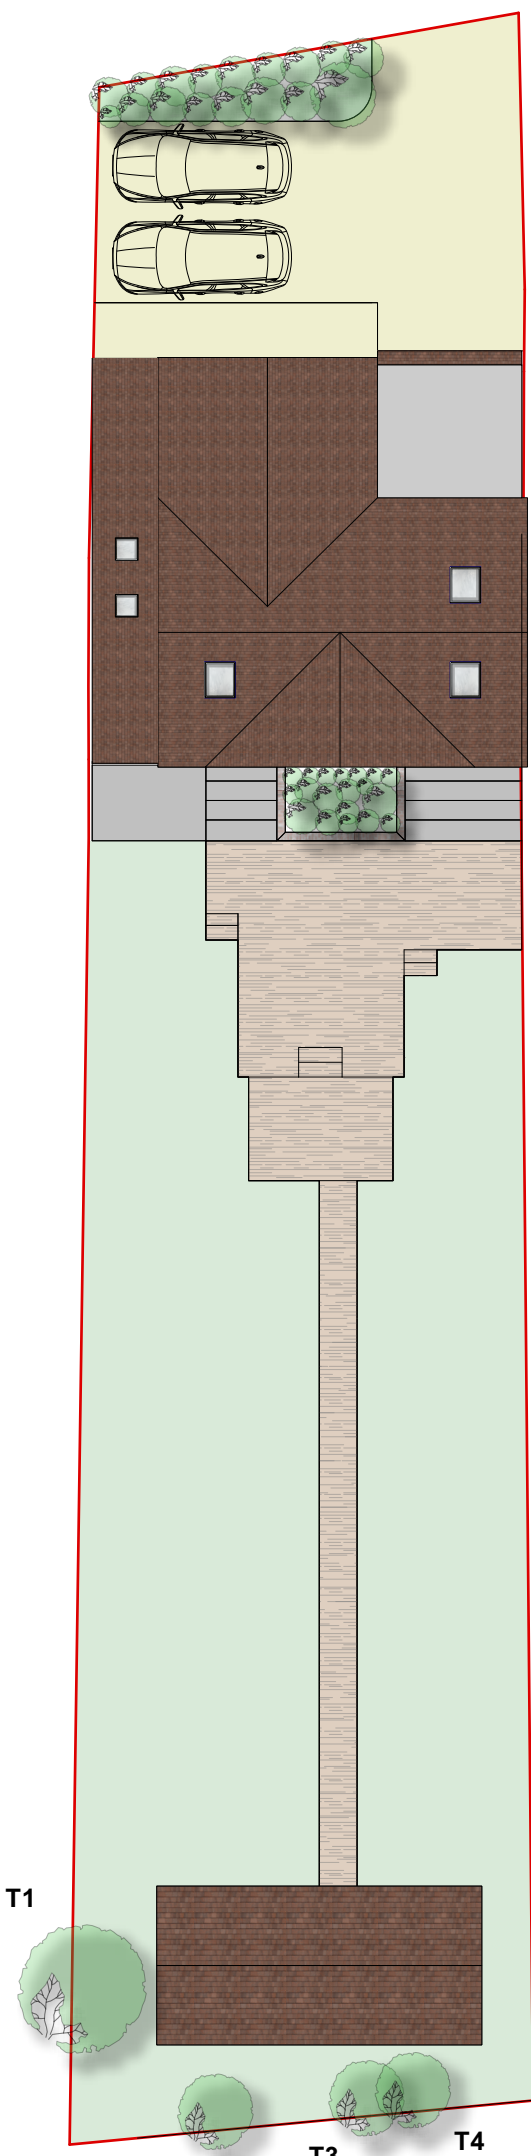

PROPOSED BLOCK PLAN 1:200


Scale 1:200
0 5000 10000 15000 20000

 

SITE LOCATION PLAN 1:1250

LICENCE NO: 100047474

Scale 1:1250
0 50000 100000

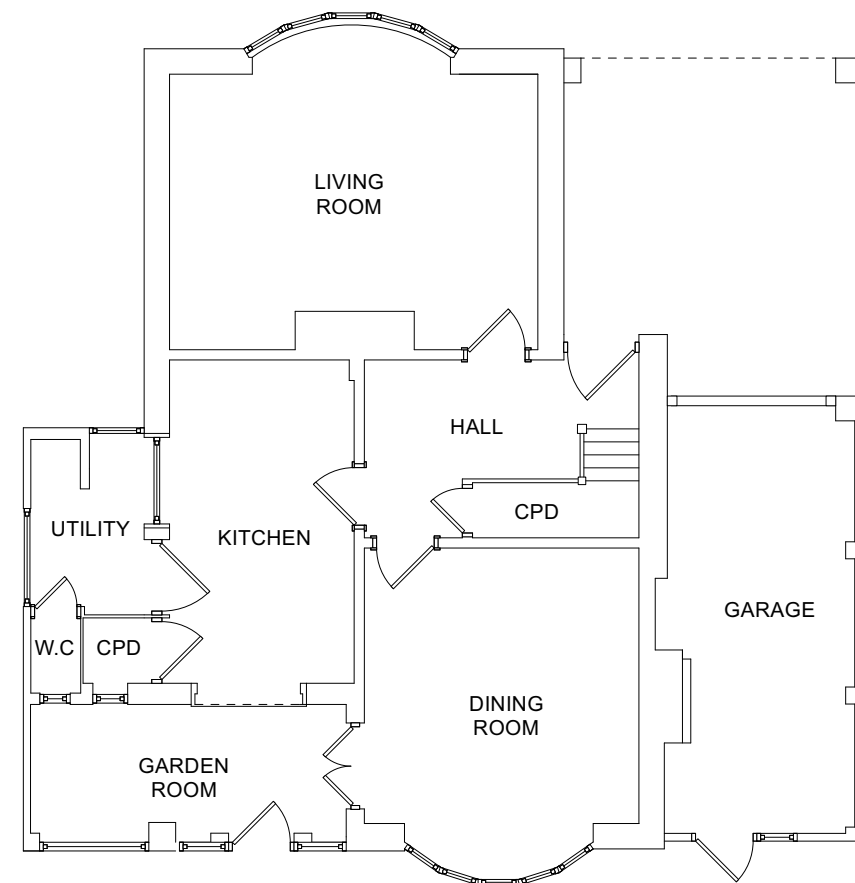


EXISTING GROUND FLOOR PLAN 1:100

Scale 100
0 2m 4m 6m 8m 10m




REAR GARDEN PHOTOGRAPH (NTS)

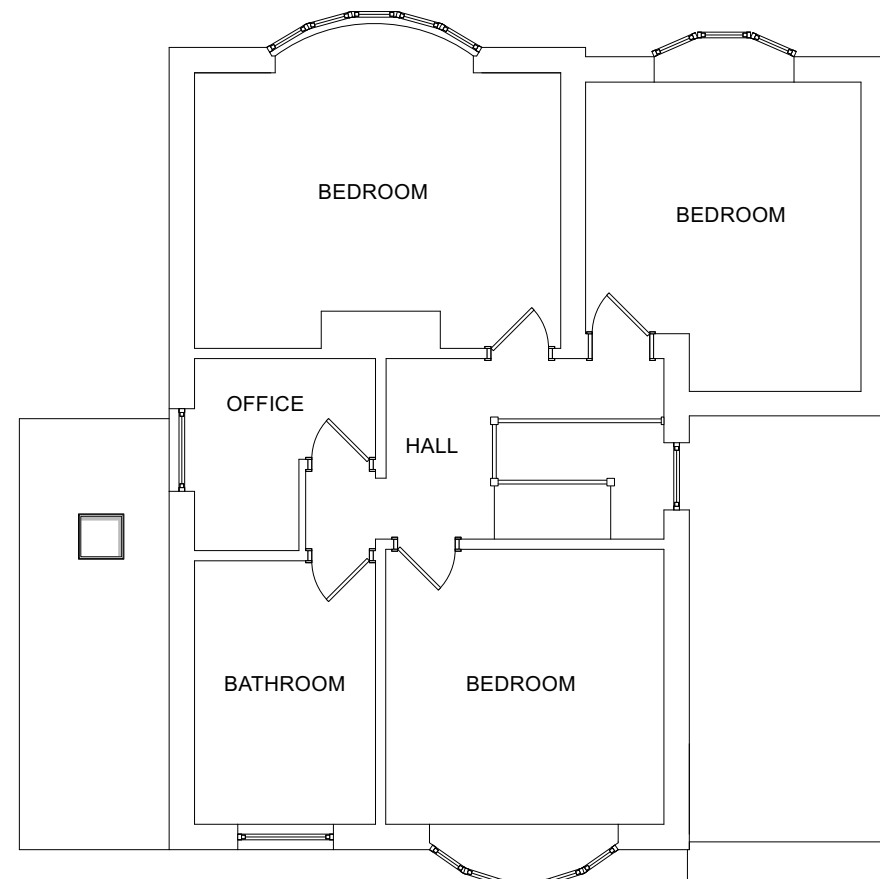


EXISTING FIRST FLOOR PLAN 1:100

Scale 100
0 2m 4m 6m 8m 10m

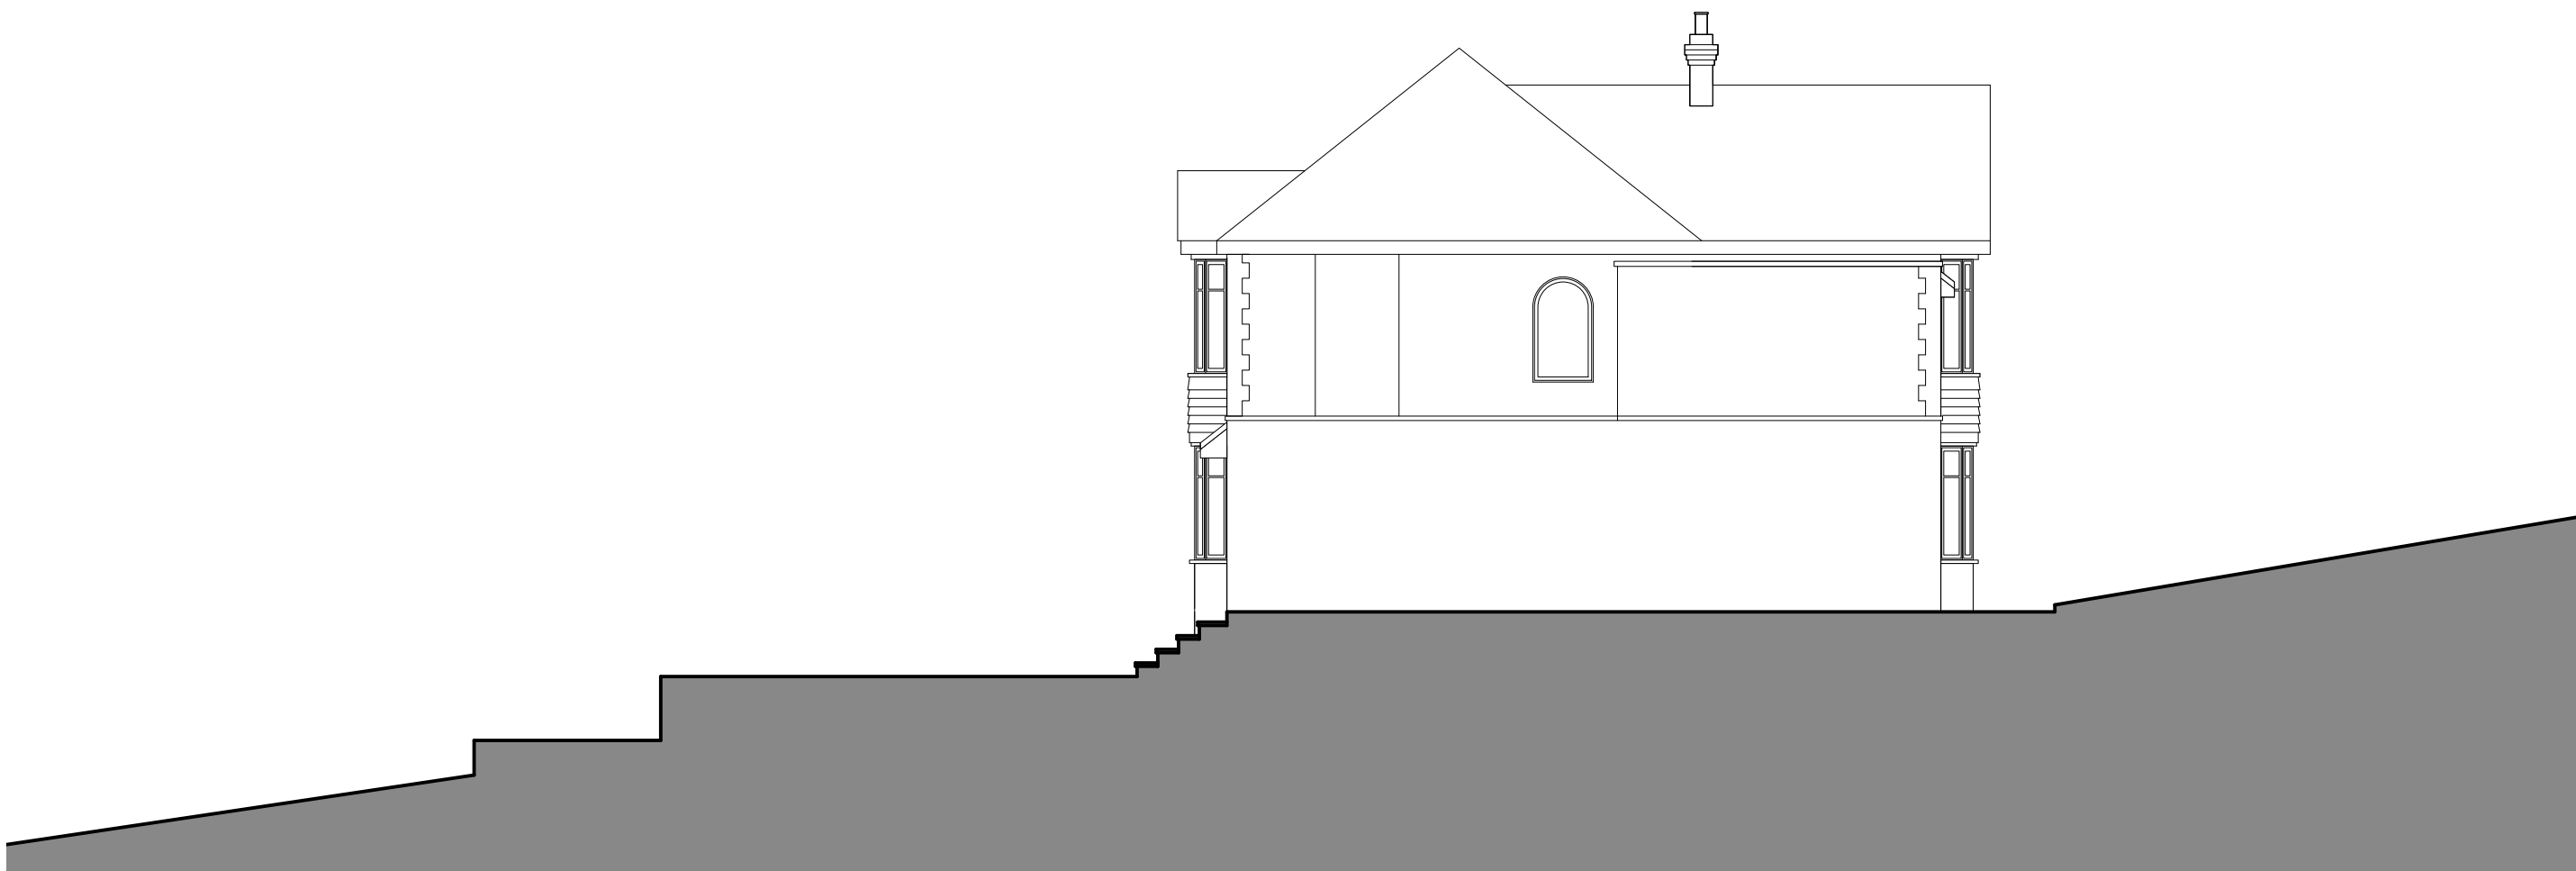

EXISTING SIDE ELEVATION 1:100

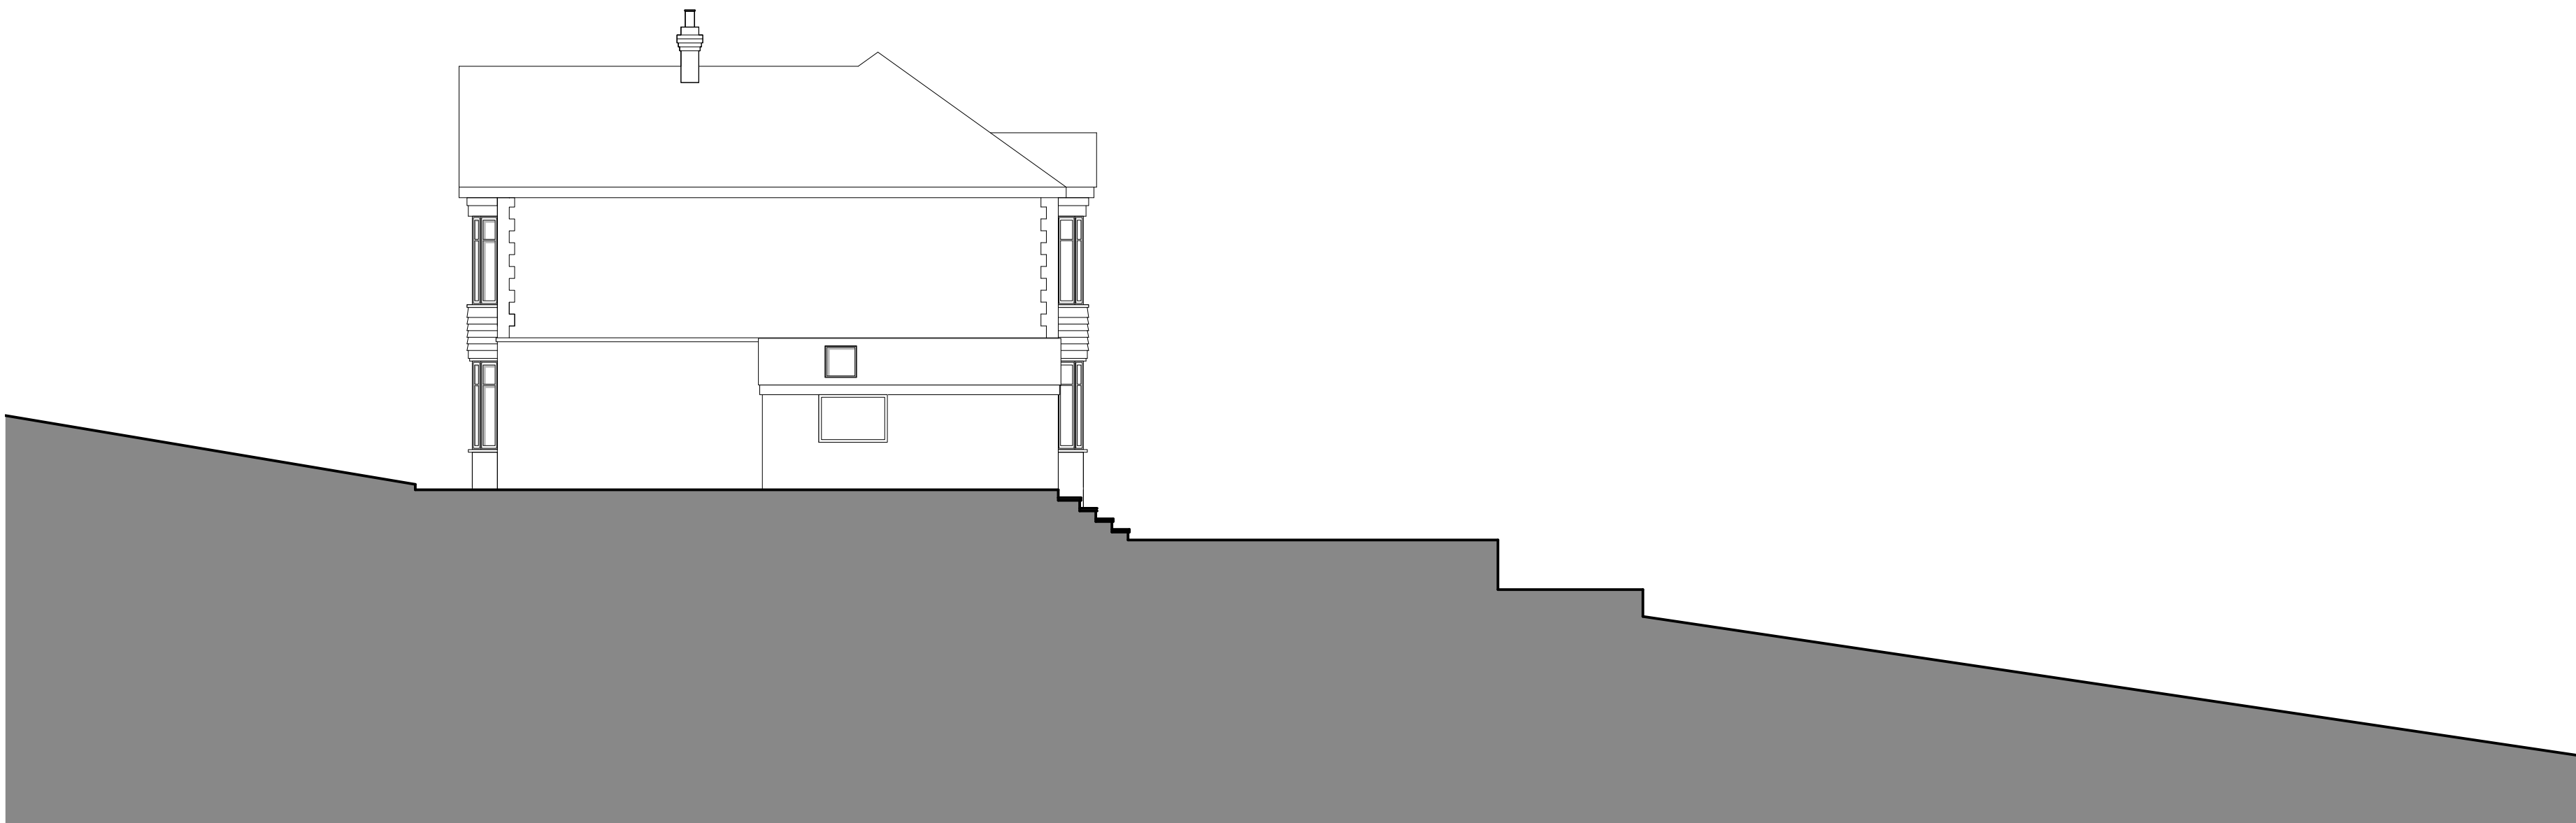

EXISTING SIDE ELEVATION 1:100



EXISTING FRONT ELEVATION 1:100



EXISTING REAR ELEVATION 1:100

Job Title: 67 The Brow
Drawings: Existing & Proposed Block Plan & Existing Floor Plans & Elevs
Scale: As Shown @ A1
Drg.No: WATD-001-P
Drawn by: LMW
Issued to: HBC
Status: Planning
Date: 27.06.2024
WATDESIGN RIBA ARCHITECT
WAT DESIGN RIBA ARCHITECT