


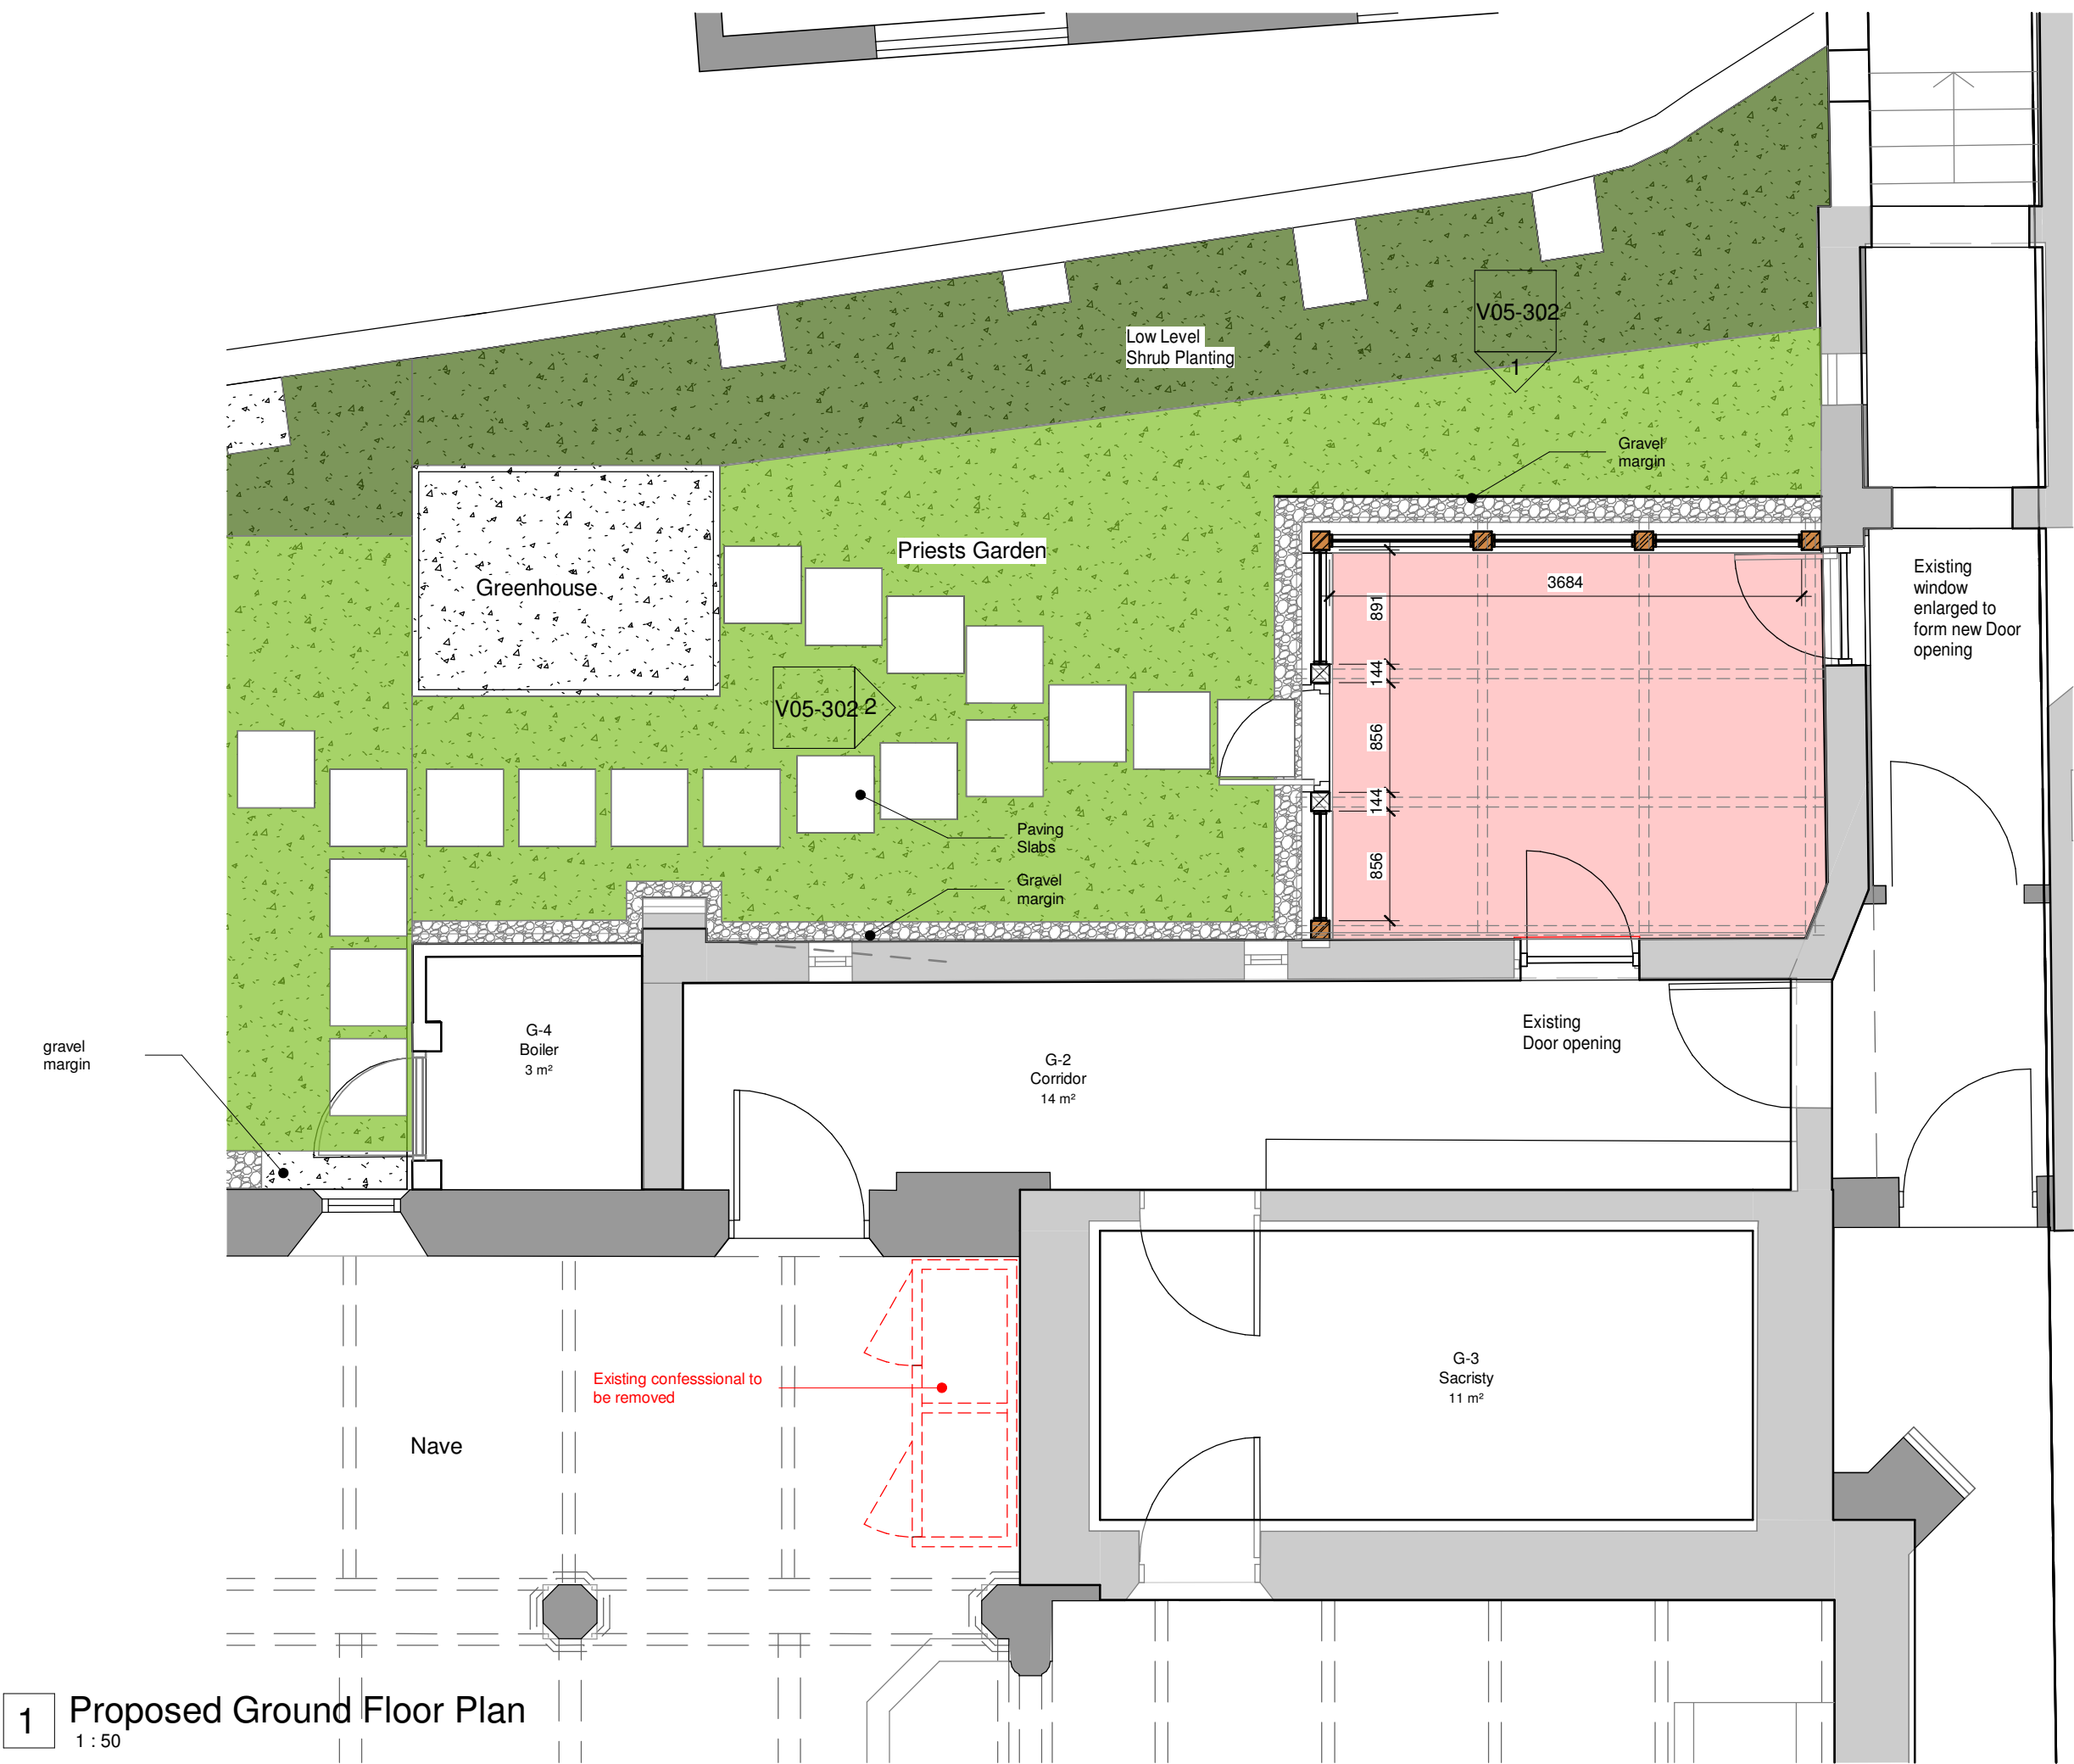

0m250mm500mm1.25m2.5m

1:50 @ A3

This drawing is the copyright of Cover Storey Architects LLP
All dimensions must be verified on site prior to construction
Do not scale this drawing except for planning application purposes

N

LEGEND

Site Boundary

Church Property

Extension Area

Garden Area Existing Grass

Garden Area New Grass

Garden Area Shrub Planting

1 Proposed Ground Floor Plan
1 : 50

P2	Planning application	JF	DS	30/08/24
P1	Conservatory added & issued for client approval	JF	DS	16/07/24

REV	DESCRIPTION	BY	CHK	DATE

Cover Storey Architects

Cover Storey Architects LLP
Tel. 02392 006266

18 St Georges Avenue, Havant
info@coverstoreyarchitects.co.uk

PO9 2RX
www.coverstorey.co.uk

Project No:	Drawing No:	Revision:
22024	V03-301	P2

Project name: St.Josephs West St. Havant - Welfare Facilities	Drawing name: Proposed Conservatory Plan	Scale @ A3: As indicated	Drawn / Checked: JF / DS	Date: JUL 2024	Status: PLANNING	Project No: 22024	Drawing No: V03-301	Revision: P2
--	---	-----------------------------	-----------------------------	-------------------	---------------------	----------------------	------------------------	-----------------