




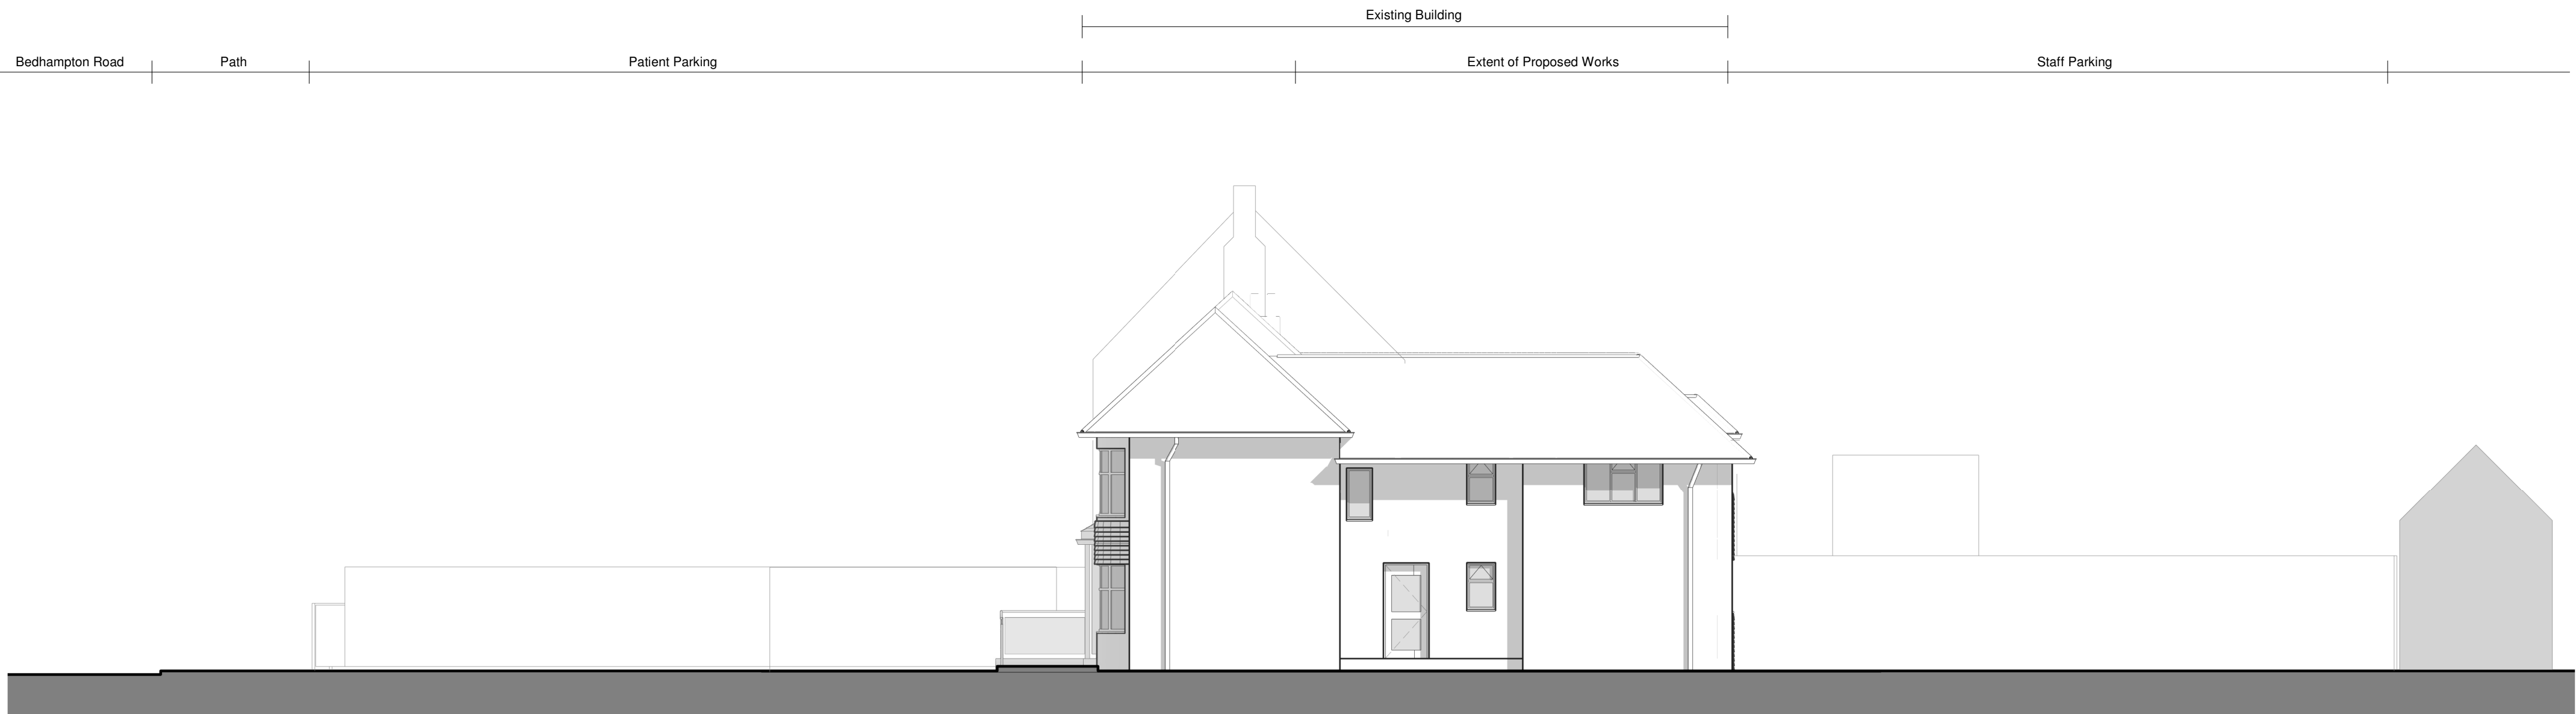

Proposed East Elevation
1:100

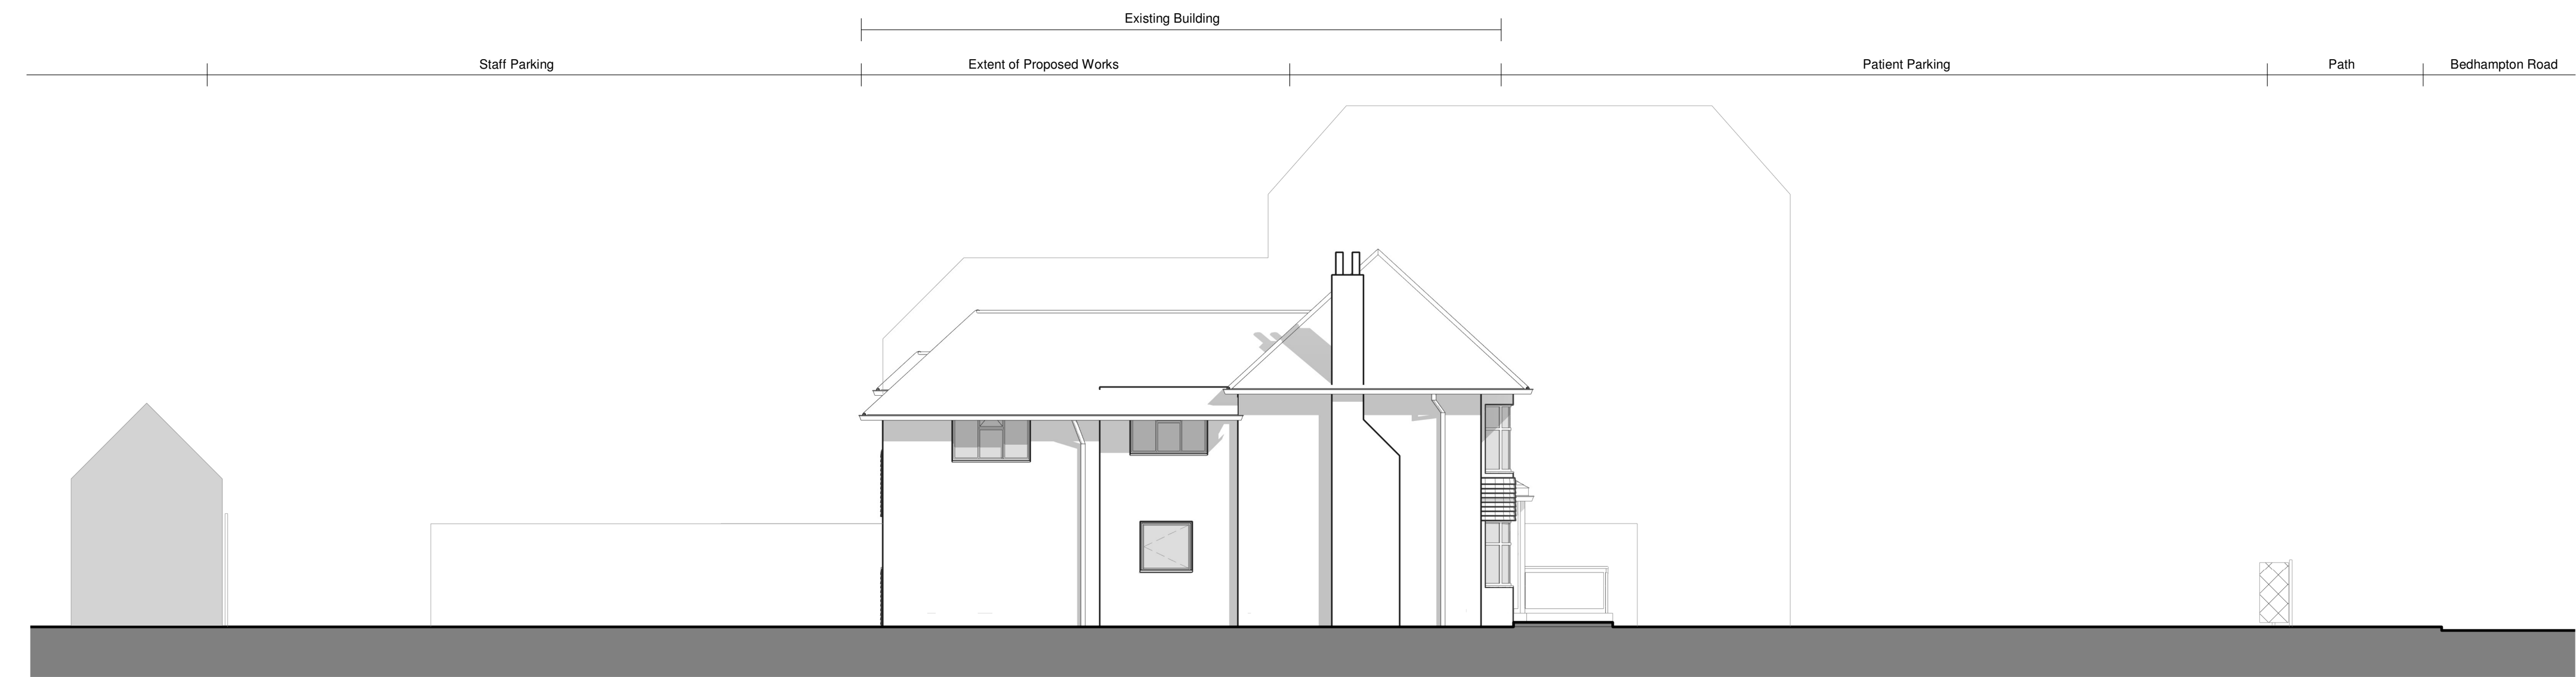

Proposed West Elevation
1:100

 

NOTES:

OTHER THAN FOR THE PURPOSES OF PLANNING, DO NOT SCALE THESE DRAWINGS. USE WRITTEN DIMENSIONS ONLY. ALL DIMENSIONS TO BE CHECKED ON SITE PRIOR TO COMMENCEMENT OF WORK.

THIS DRAWING IS THE COPYRIGHT OF SIMPSON HILDER ASSOCIATES LIMITED AND MAY NOT BE REPRODUCED, COPIED OR ALTERED IN ANY WAY WITHOUT WRITTEN AUTHORITY

ITEMS CLOUDED WITH A DASHED LINE ARE TO BE CONFIRMED, SUBJECT TO DETAIL DESIGN AND CAN BE EXPECTED TO CHANGE.

REVISION CLOUD

KEY PLAN:
1:500

Rev	Date	Description	By	Chkd
Drawing Status				
PLANNING				
Client				
Principal contractor				
Design Consultant				
67A HIGH STREET LYNDHURST HAMPSHIRE SO43 7BE T: 023 80 283798 F: 023 80 263688 E: sh@simpsonhilder.co.uk				
Project Title				
PARKWAY DENTAL CARE, 100 BEDHAMPTON ROAD, HAVANT, PO9 3EZ				
Drawing Title				
PROPOSED EAST AND WEST ELEVATIONS				
Scale (@ A1 SIZE) As indicated				Size: A1
Drawn ZR	Date 09/07/23	Checked MR	Date 09/07/23	
Drawing No. 9967-109			Revision.	