



- 1

Concrete roof tiles
- 2

Roof light
(Velux or similar product)
- 3

UpVC windows
(grey)
- 4


Marley Eternit
weatherboard cladding (clad)

5


Timber doors

6

Single ply flat roof

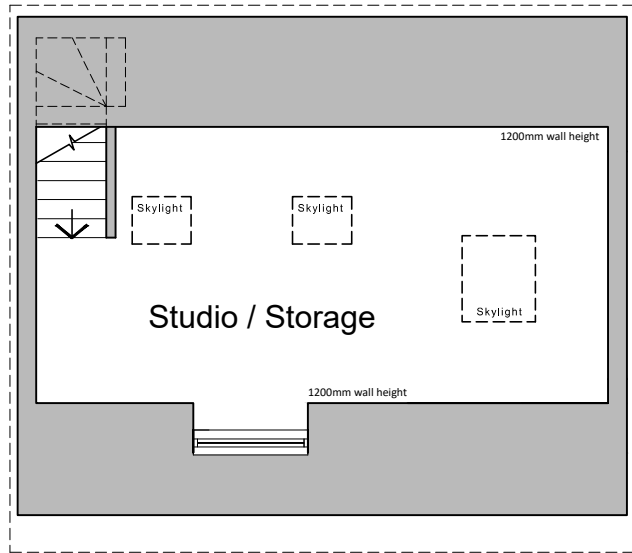


First floor plan

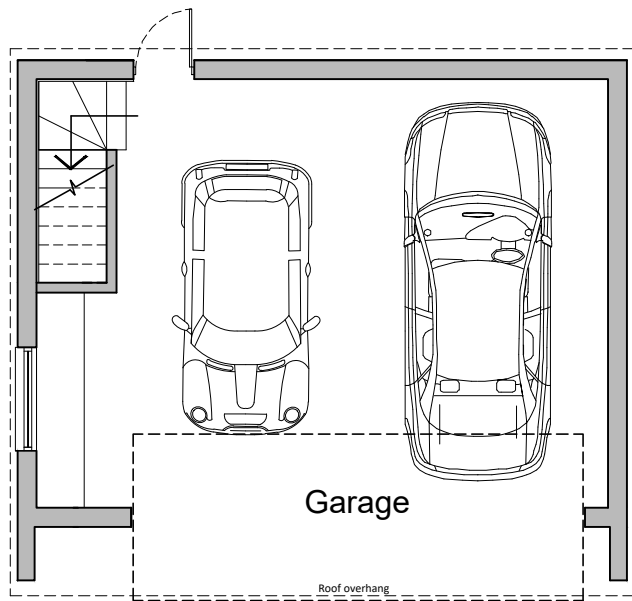


Ground floor plan


Proposed garage scale 1:100

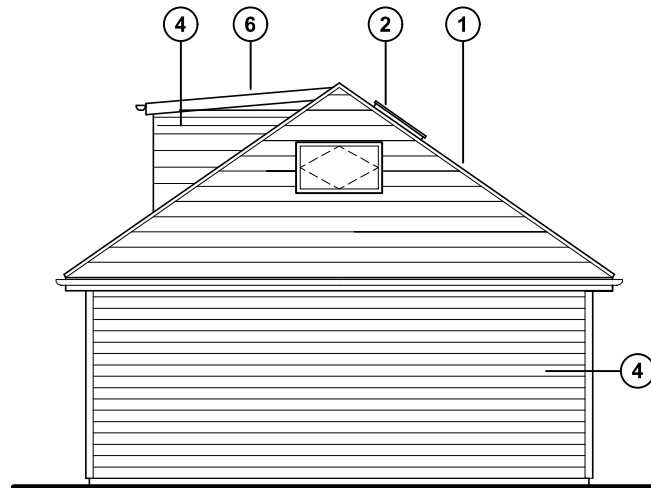


North (side) elevations

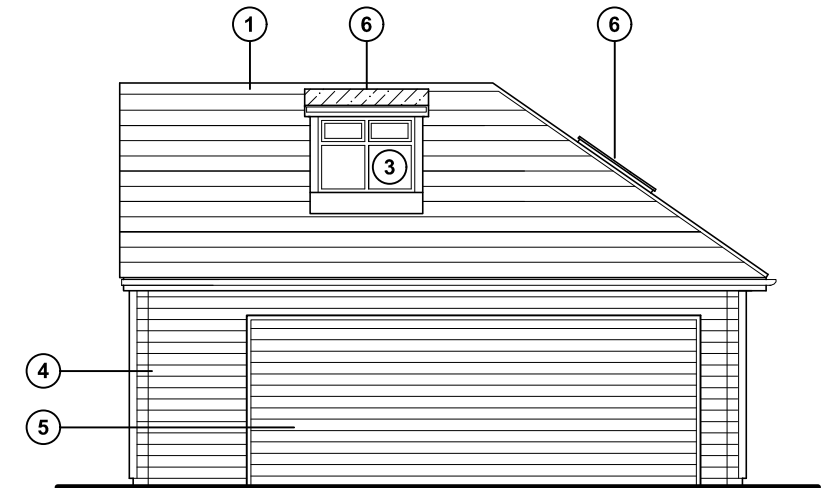

East (front) elevations

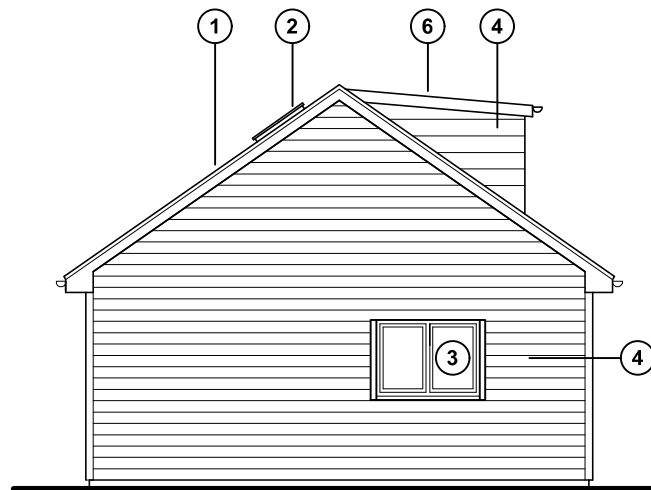

South (side) elevations

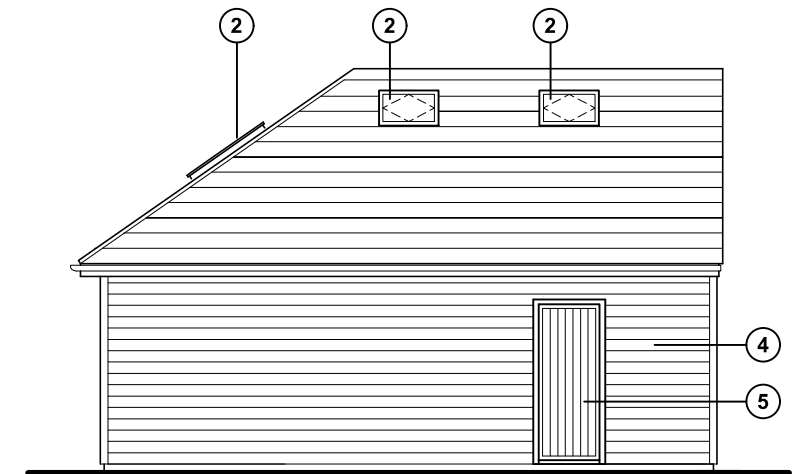

West (rear) elevations

For MR & MRS WALSH		Title PROPOSED GARAGE PLANS & ELEVATIONS		Office Tel: 01243 933732	
Project PROPOSED EXTENSIONS 2 WOODLANDS AVENUE, EMSWORTH, PO10 7QE		Date Aug 2024	Drawn JB	Scale 1:100 @ A3	Checked -
		Job Number PL.762.23	Drawing Number -04	Revision A	Web: www.jb-architecturedesign.com
				Email: admin@jb-architecturedesign.com	

