


Ground Floor



First Floor



Basement

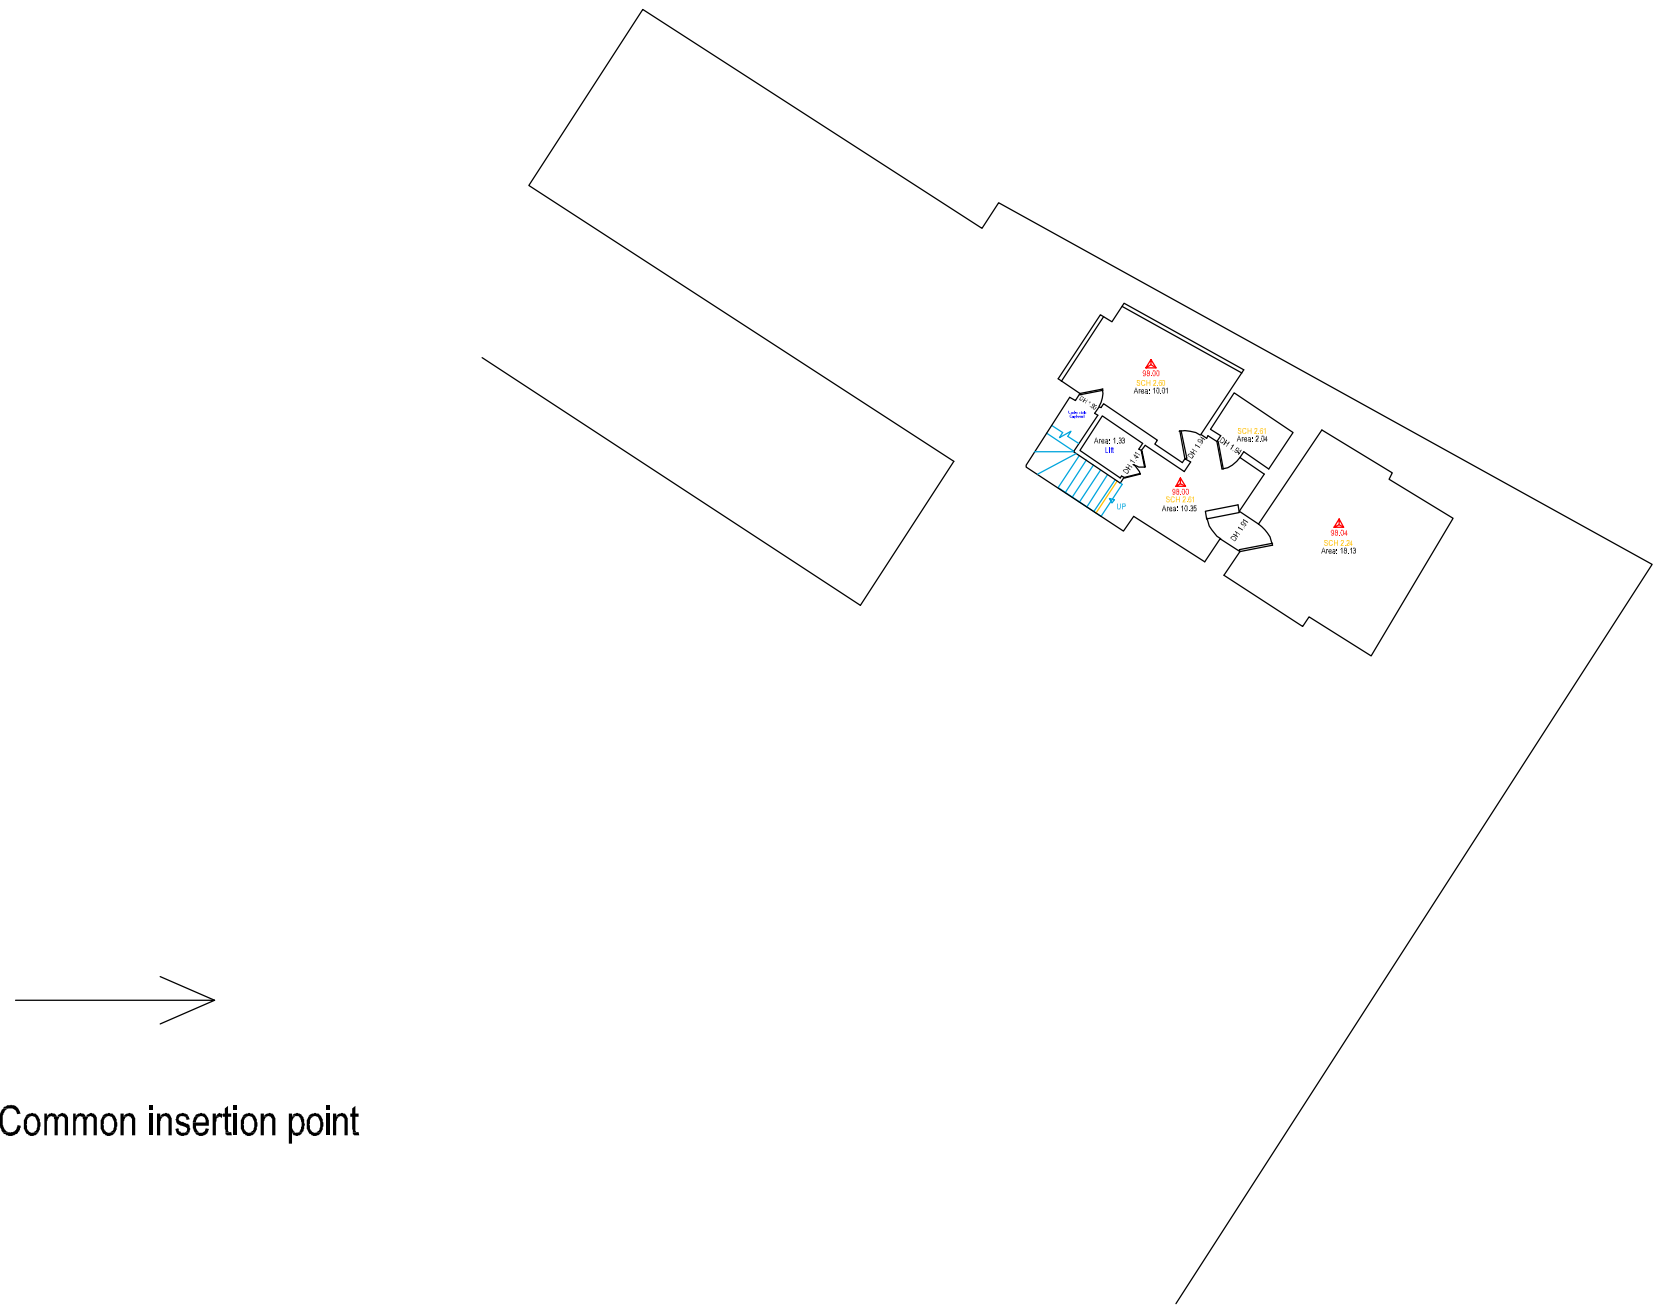

Roof Plan



Abbreviations

- Floor level to GPS datum
- FCH 0.00 Floor to false ceiling height
- SCH 0.00 Floor to structural ceiling height
- F-C 0.00 Floor to ceiling height
- CH 0.00 Ceiling to head height
- DH 0.00 Door Height
- Area 0.00 Room area
- BUL 0.00 Basement with floor to underside height
- FIP Fire Place
- Skylight window
- Fuse box
- Toilet
- Wash basin
- Sloping ceiling
- Sink
- Shower cubicle
- Door
- Window

Notes

Any structural features obscured by suspended ceiling have not been shown

Service covers indicated where visible at time of survey

This drawing has been created for use at a scale of 1:200

J. Brotherton & Partners
 Land Surveyors & Engineers

11 Woodport, 113-17 Finsbury Lane, London, EC2A 3DF
 Tel: 020 4970 1070
 Email: info@jbrotherton.co.uk
 Website: www.jbrotherton.co.uk

Client: Sunrise
Service: Measured Building Survey
Location: Farmwood House, London Road, Cowley
Grid/Zone: British, datum, datum

Drawn: 25/04/21
 Checked: 25/04/21
 Scale: 1:200
 Date: 25/04/21

1:200 Scale Bar

0m 5m 10m