



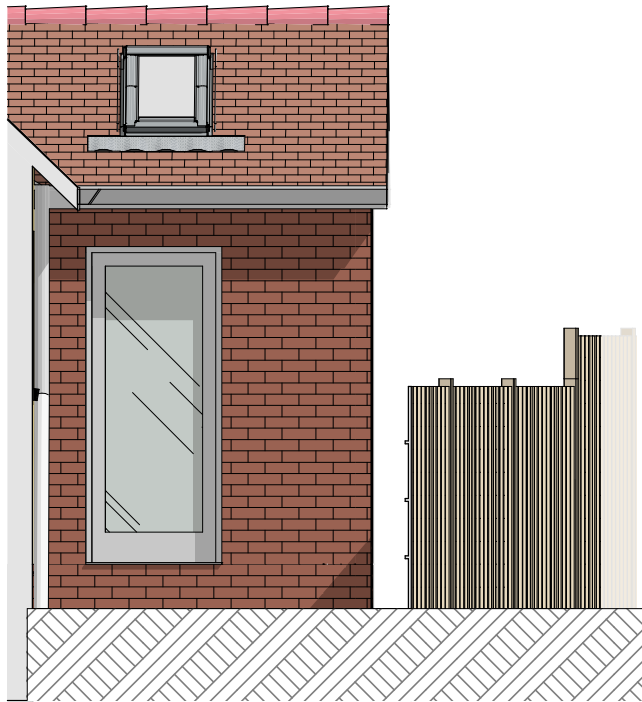

Proposed Front Elevation Scale 1:50

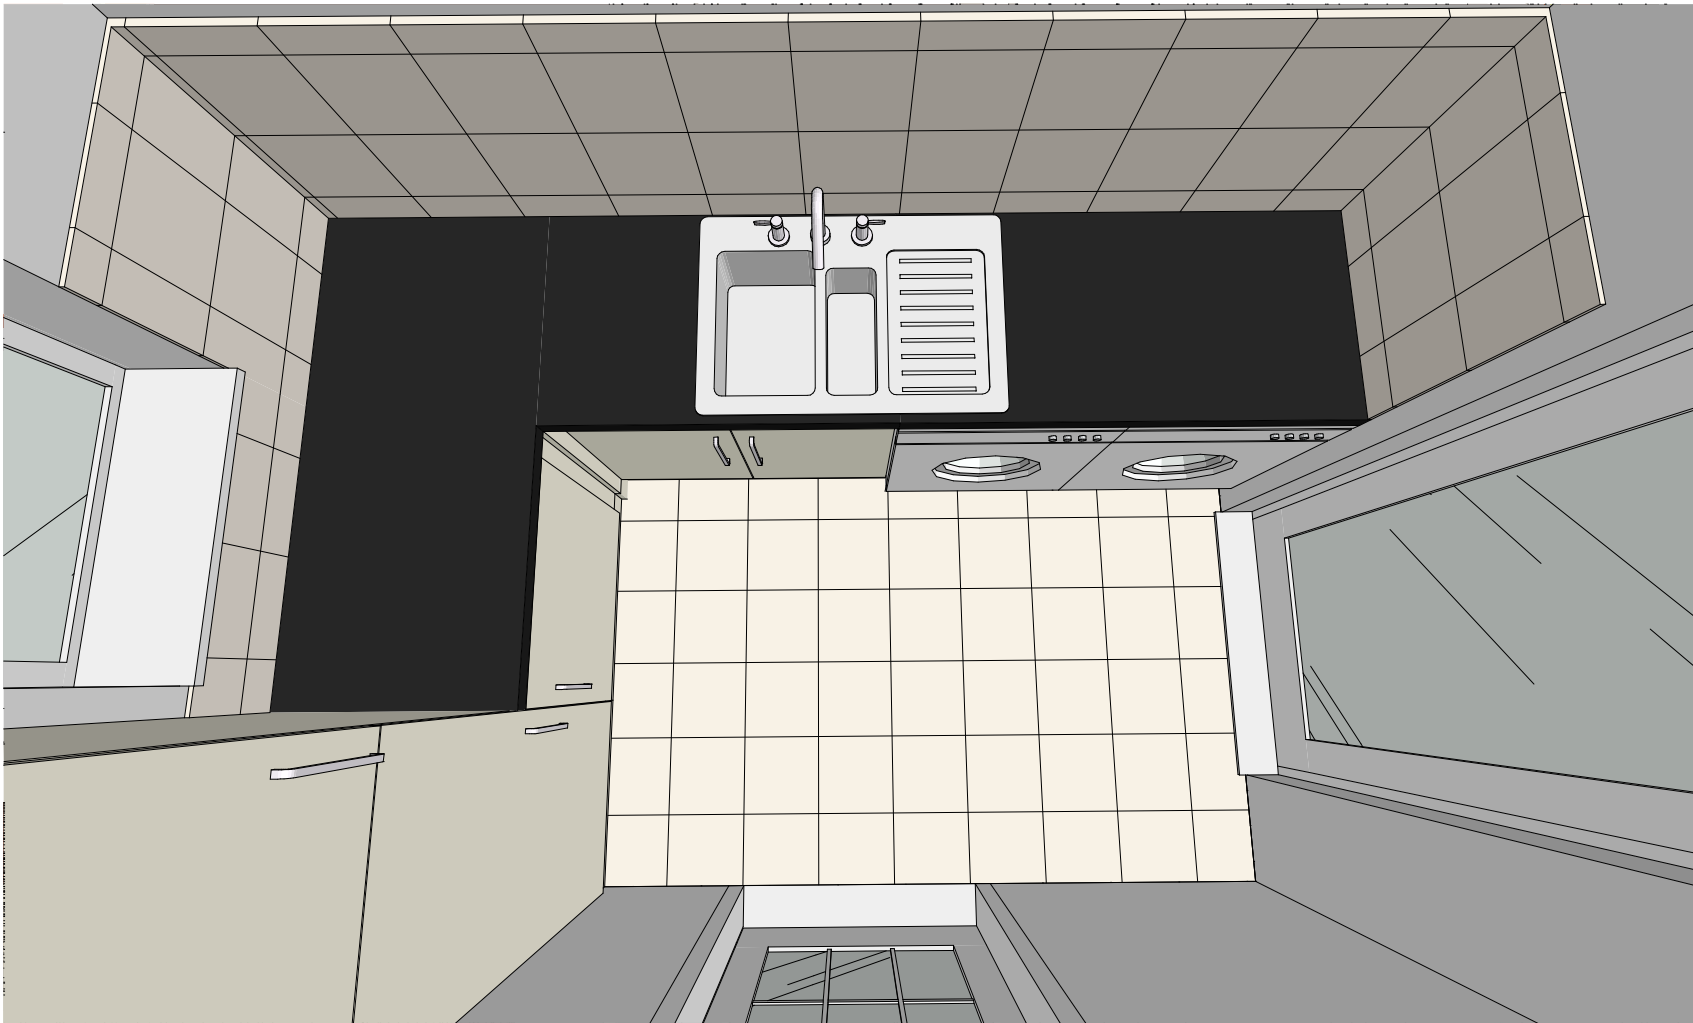

Proposed Utility 3D View



	Project Side extension utility room	Client James McLaughlan	The content of the drawing remain the copyright of LRArchitecture , no reproduction without written consent. All dimensions to be verified on site. Any discrepancies are to be reported to the relevant parties. Do not scale from drawing, figured dimensions to be used only. drawings to be read in conjunction with all relevant drawings/ schedules ect, which relate to this project.			Drawing Number P013	Page Size A3
	Project Adress 21 Oakhurst Dr, Waterlooville PO7 7PN					Scale 1:50	Drawn By LR