

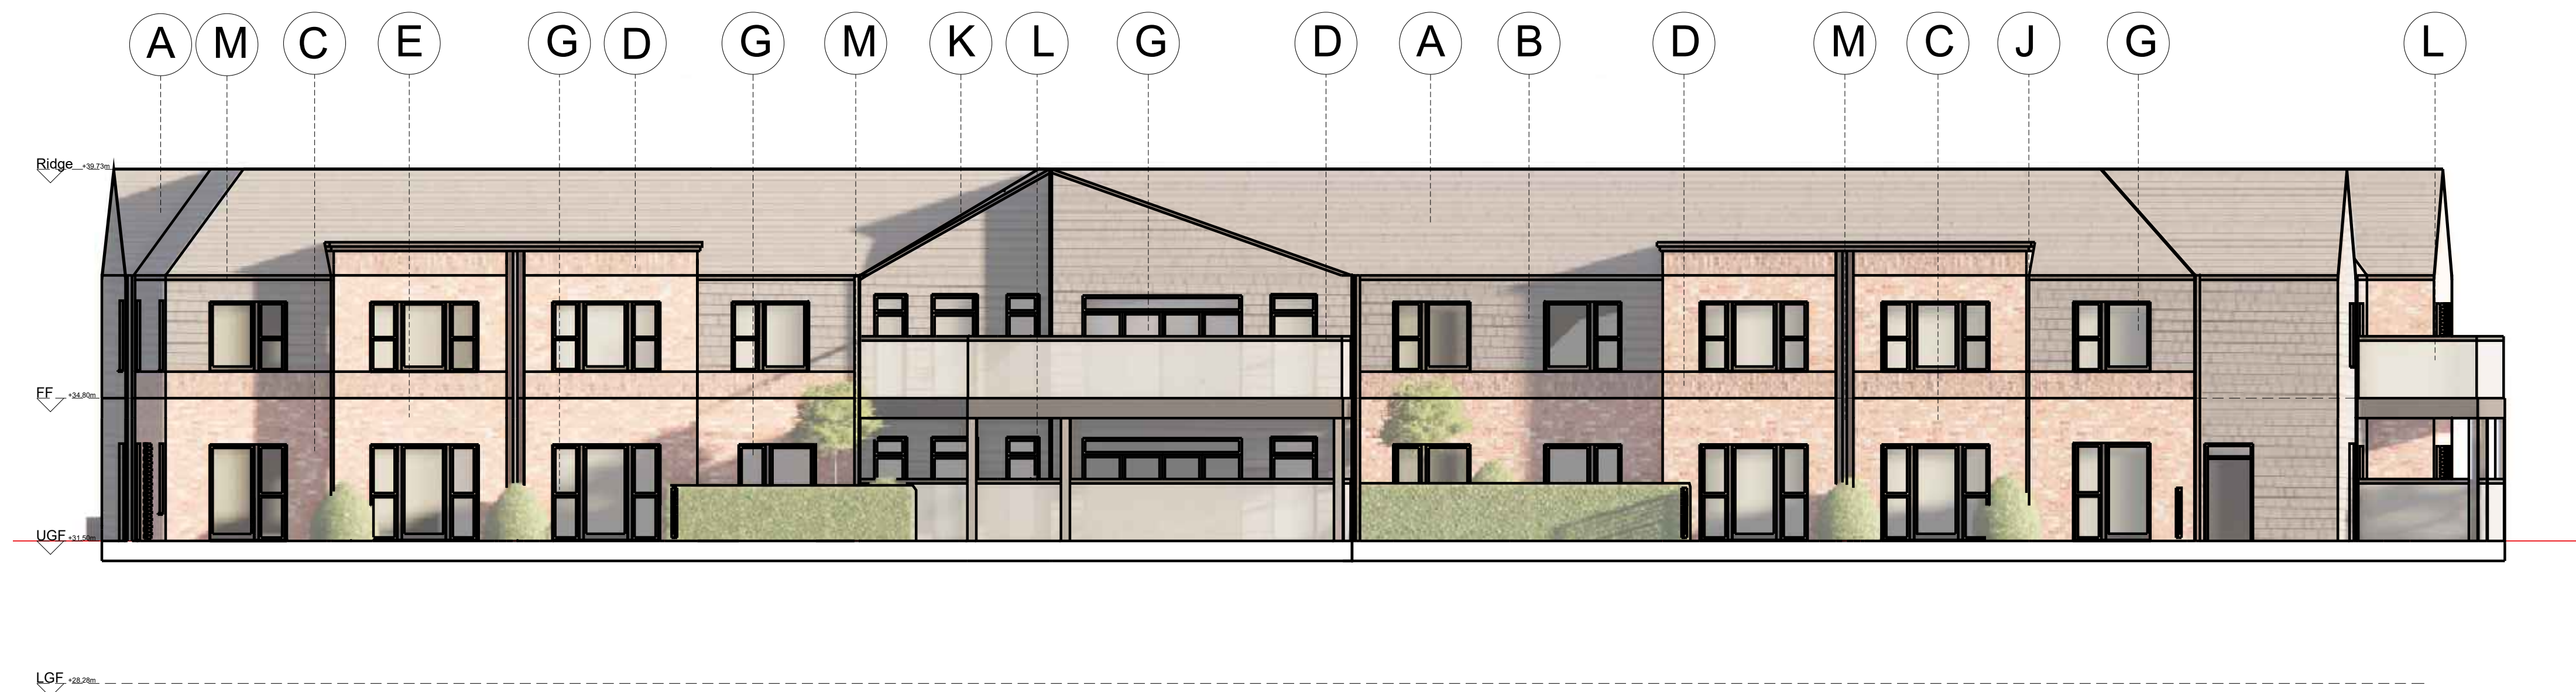


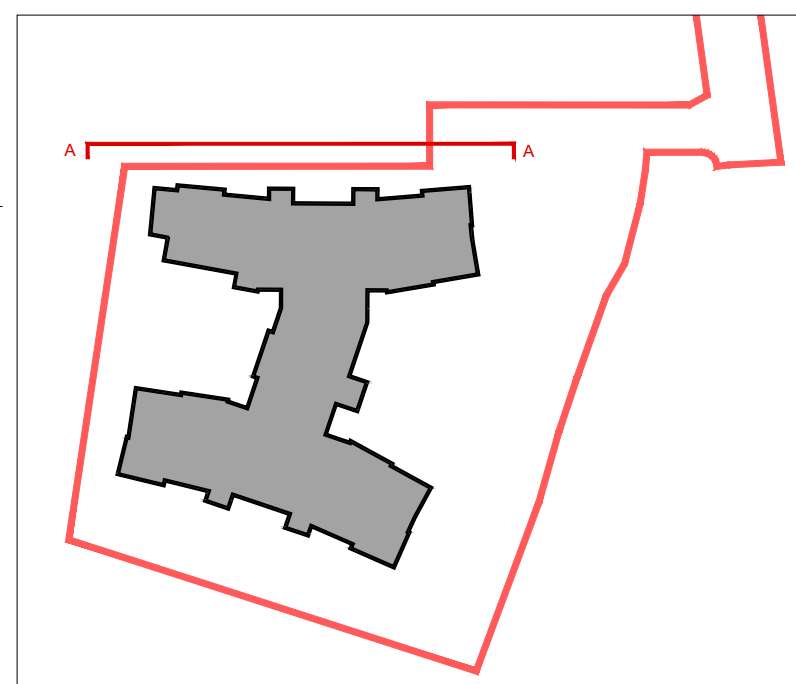

(A) PROPOSED NORTH ELEVATION

MATERIAL LEGEND

	(A) Roof Tile: Plain Tile - Colour Grey		(D) Vertical Feature Band: Stacked - Multi Red Brick		(G) Windows & Doors: Upvc - Colour: Grey		(J) Dormer Flashing: Powder Coated Aluminium Colour Grey		(M) Gutters + Rain Water Pipes: pvc - Colour: Black
	(B) Vertical Tile Hanging: Colour: Grey		(E) Extruded Brick Feature - Multi Red Brick		(H) Service Door: Louvers - Colour Grey		(K) Soffit / Fascia Board: pvc - Colour: Grey		(L) Balcony: Toughened Glass
	(C) Facade Material: Multi Red Brick		(F) Dwarf Garden Wall: Red Brick + Metal Railings		(I) Surround/Reveal: Powder Coated Aluminium Colour Grey				

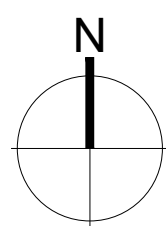

0 1m 5m 10m
SCALE 1:100@A1

Revision		
A	09-06-2023	LL ISSUED - Draft Planning
B	15-06-2023	LL ISSUED - Draft Planning
C	12-07-2023	LL CHANGE WINDOWS AND DOORS TO LOUNGE

project name: HELMSLEY HOUSE, BARTONS ROAD, HAVANT
drawing reference: 78 BED RESIDENTIAL CARE HOME
PROPOSED NORTH ELEVATION (A)
date: JUNE 2023
sheet: 1:100@A1
job number: M9437
drawing number: APL009
revision: C
status: PLANNING
cad ref: M9437_APL009-14_PlanningIssue_Elevations and Section_Bartons Road_1-100@A1.dwg

hunters
Space One Beadon Road
London W6 0EA
T 020 8237 8200
F 020 8141 2814
mail@hunters.co.uk
www.hunters.co.uk