



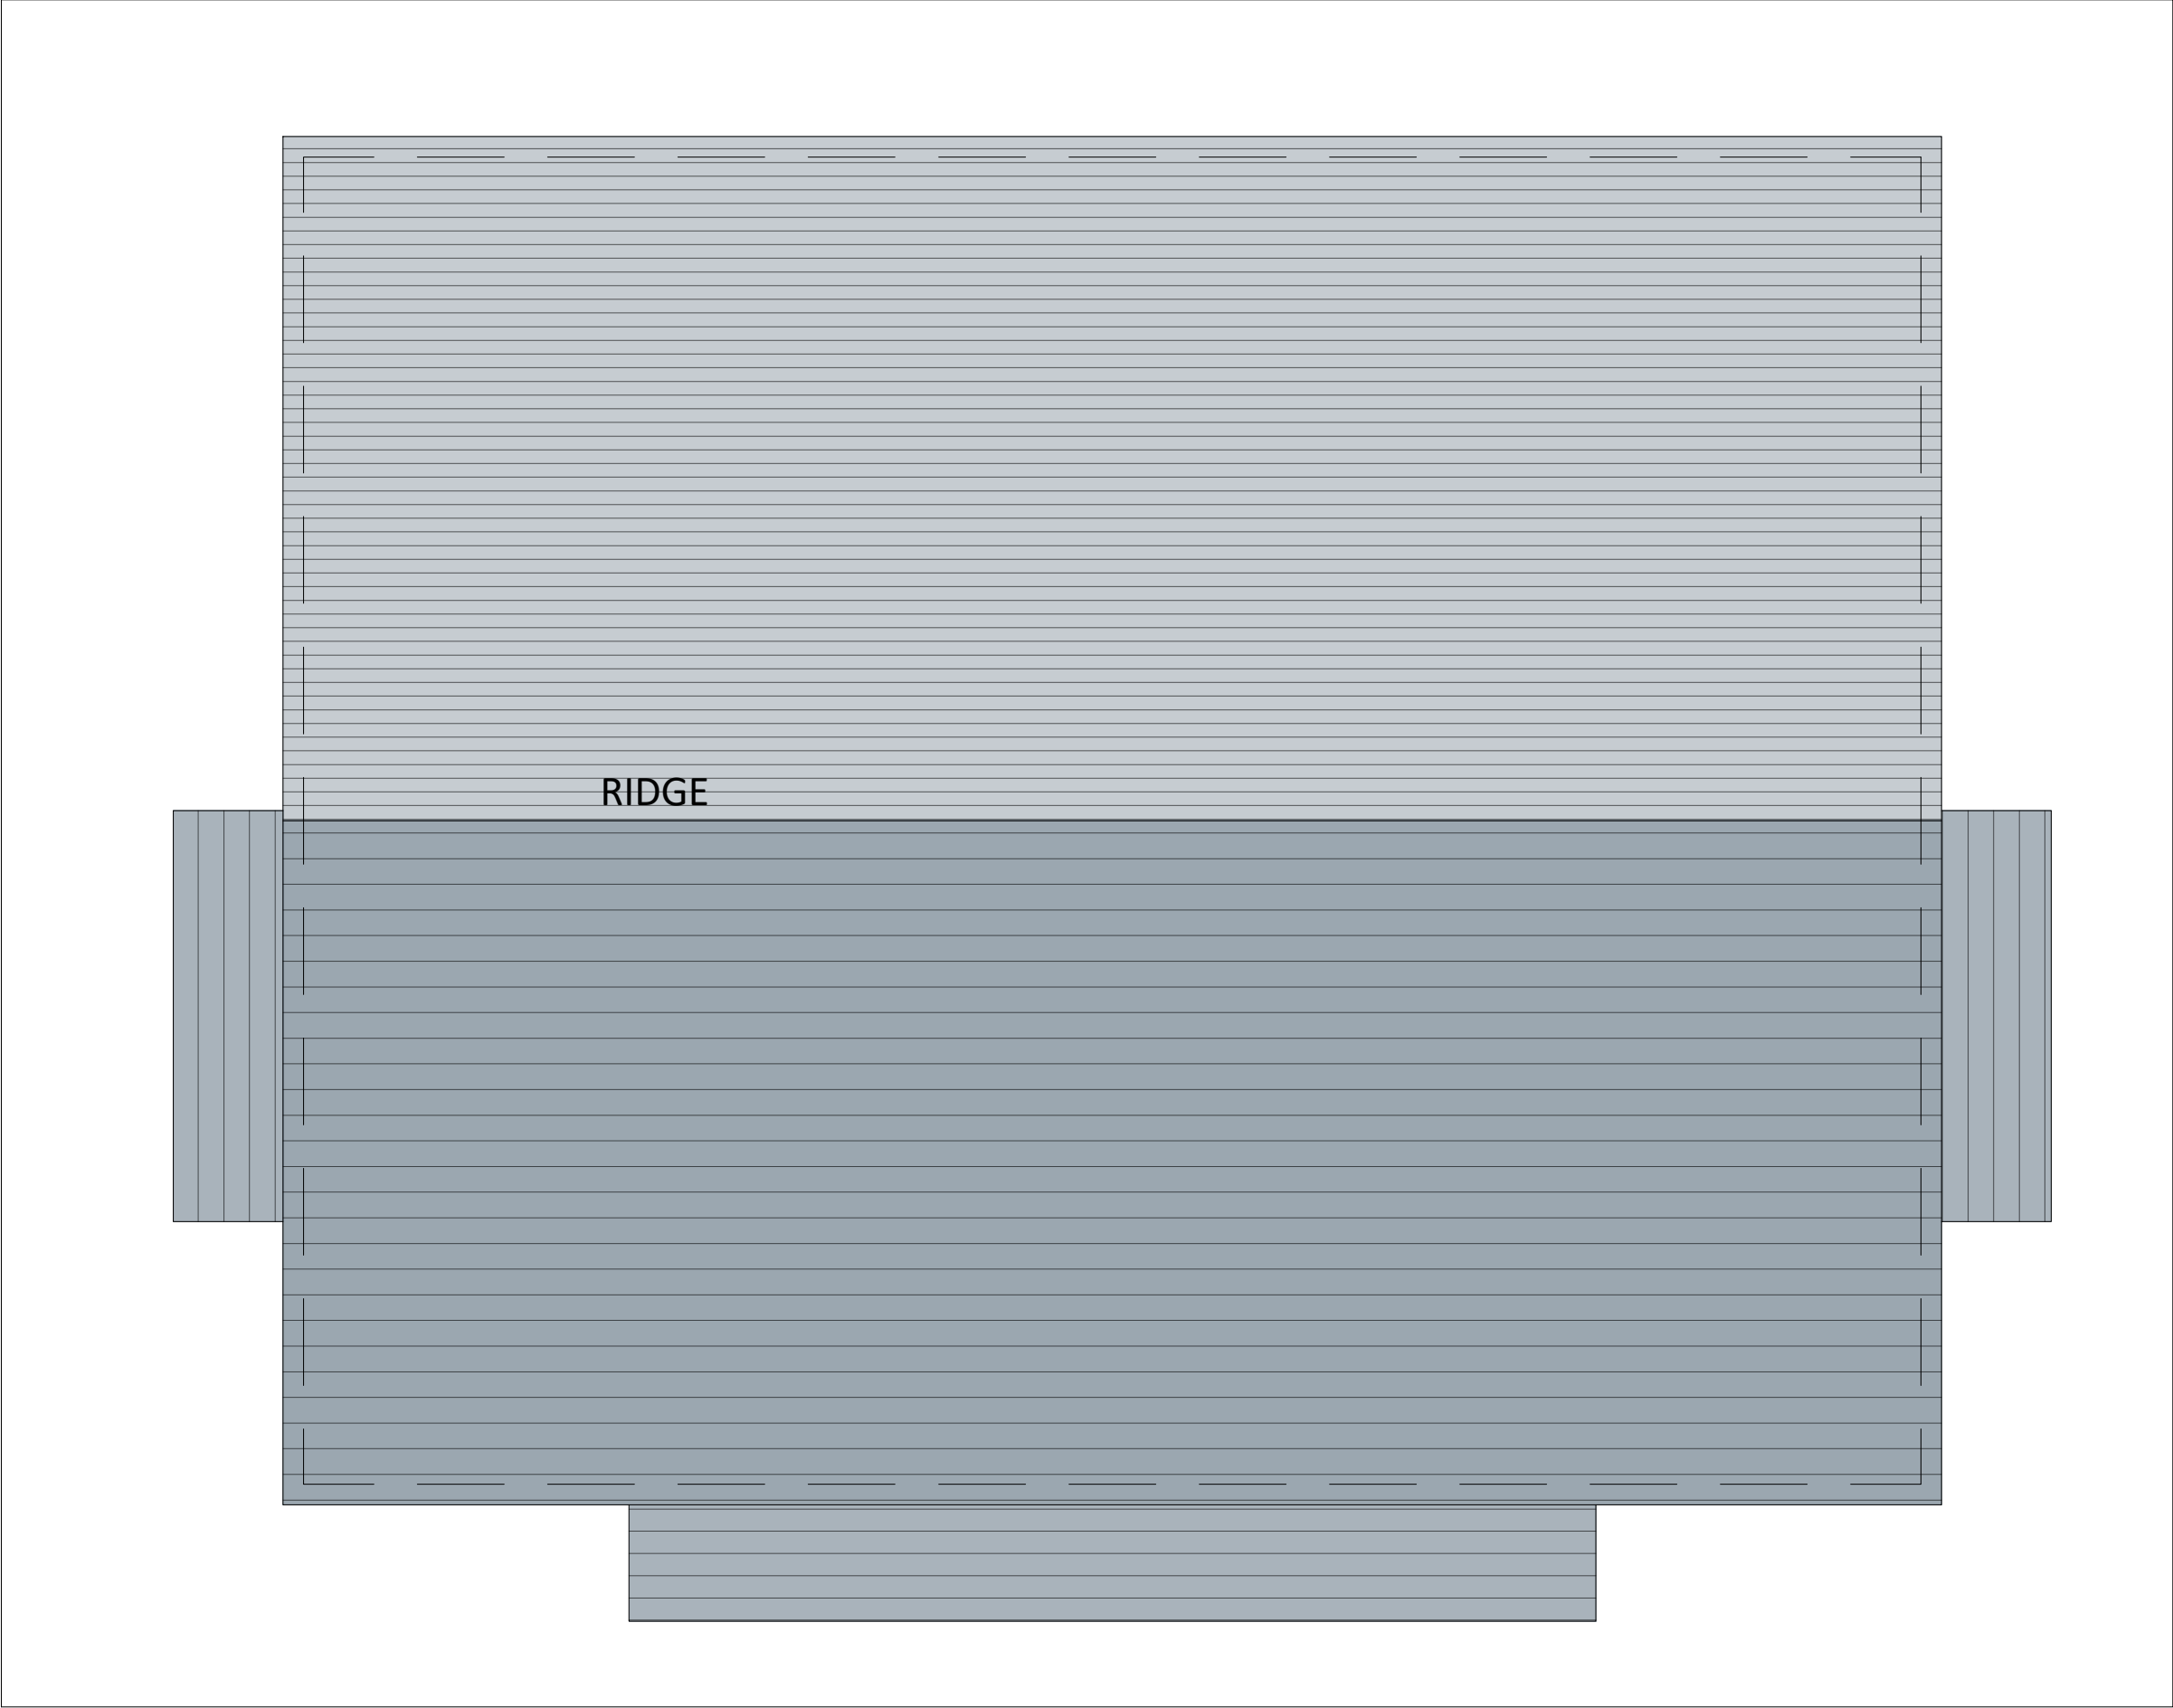

ROOF PLAN AS PROPOSED

 

NOTES:

This drawing has been prepared for the purposes of Planning Application and is not to be used for any other purpose. Dimensions are indicative and should be referenced against measured surveys only.

This drawing is the property of LUNDI ARCHITECTS and must not be reproduced, in part or whole, or deviated from, without their permission.

PROPOSAL

Pitched roof with matching gable ends on west and east.

Concrete roofing tiles to match colour and style used in the area.

colour to be grey / blue

AMENDMENTS		DATE
A	Roof plan updated	28.11.23

CLIENT

PETER ERNEST HOMES

PROJECT

REDEVELOPMENT OF
31 FOREST END
WATERLOOVILLE

DRAWING TITLE

ROOF PLAN
AS PROPOSED

DATE

MAY 2023

SCALE

1:50 @ A3

DRAWING No.	REVISION
LA2268 010	A

LUNDI
ARCHITECTS

Lundi Architects Ltd
THE STUDIO
12A FIVE HEADS ROAD
HORNDEN
HANTS, PO8 9NW
www.lundi-architects.co.uk
studio@lundi-architects.co.uk