




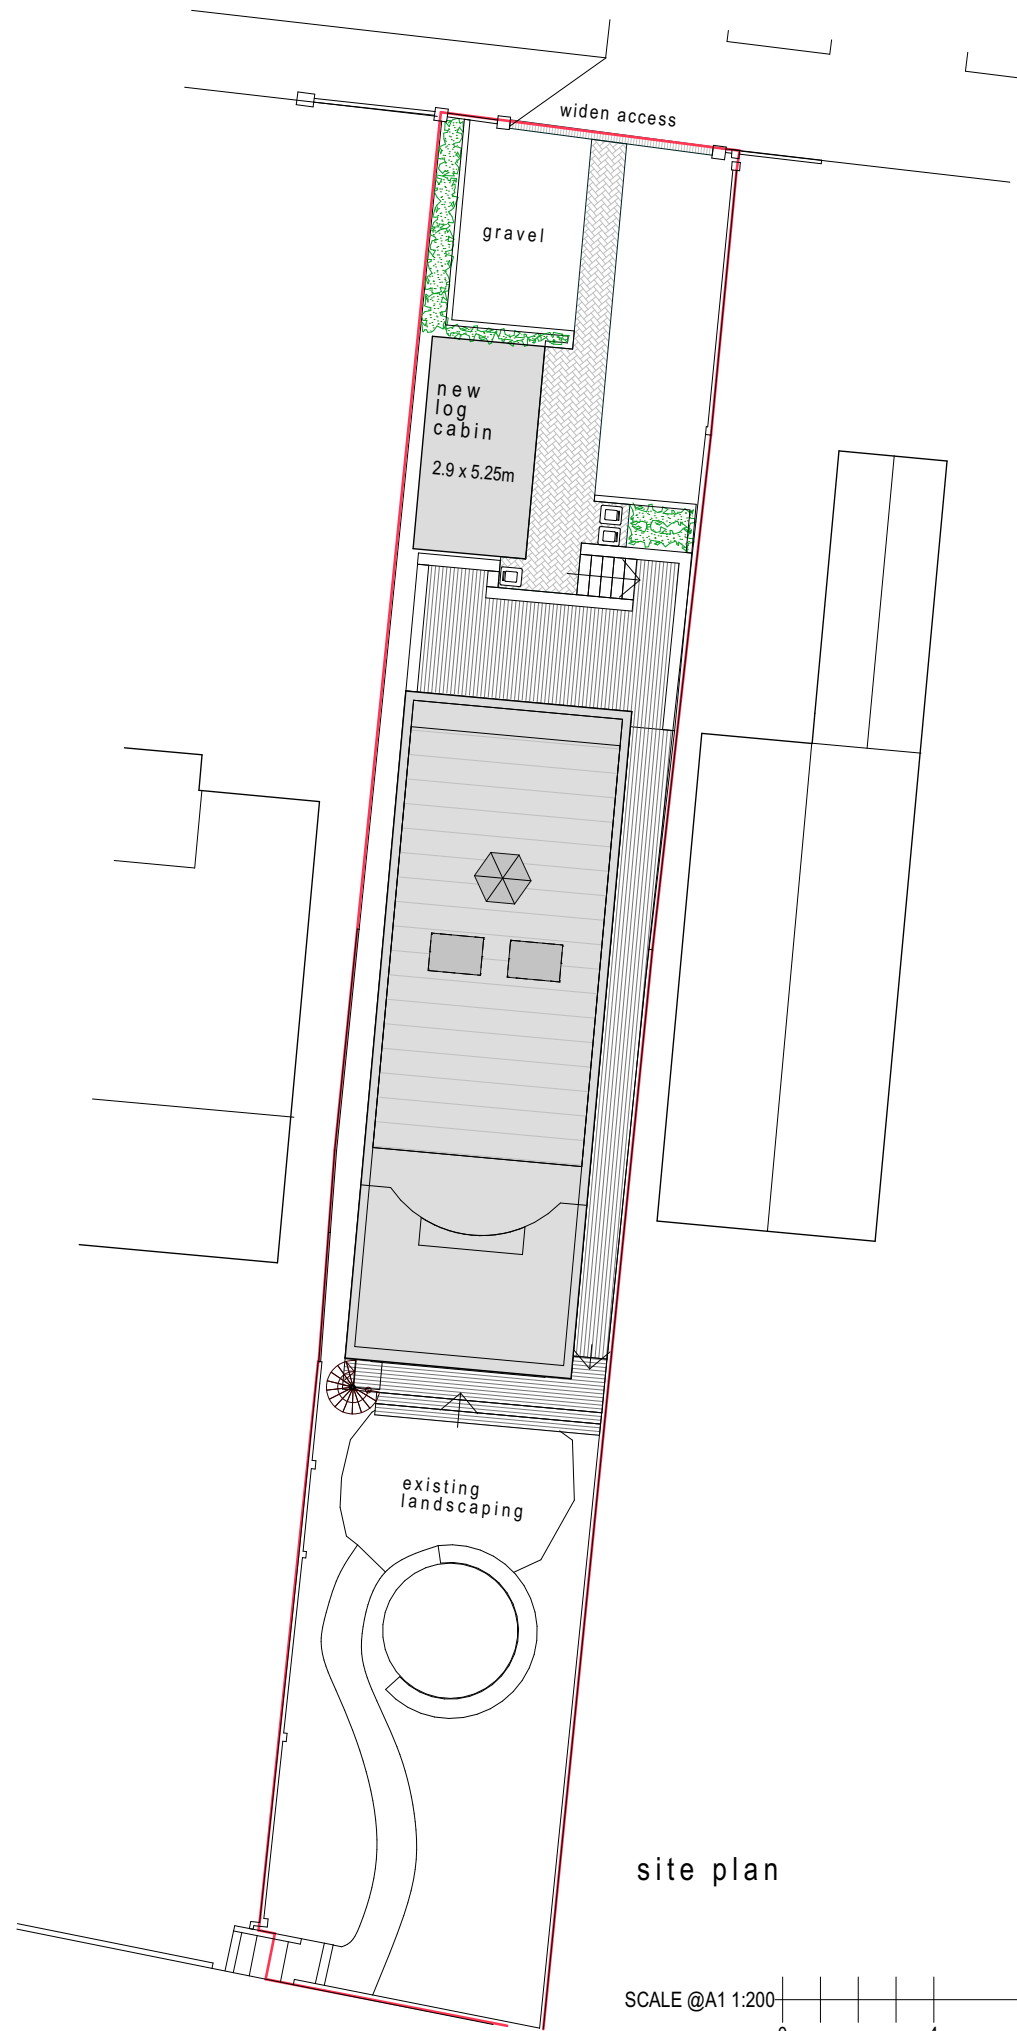


site plan

SCALE @A1 1:200

block plan

SCALE @A1 1:500

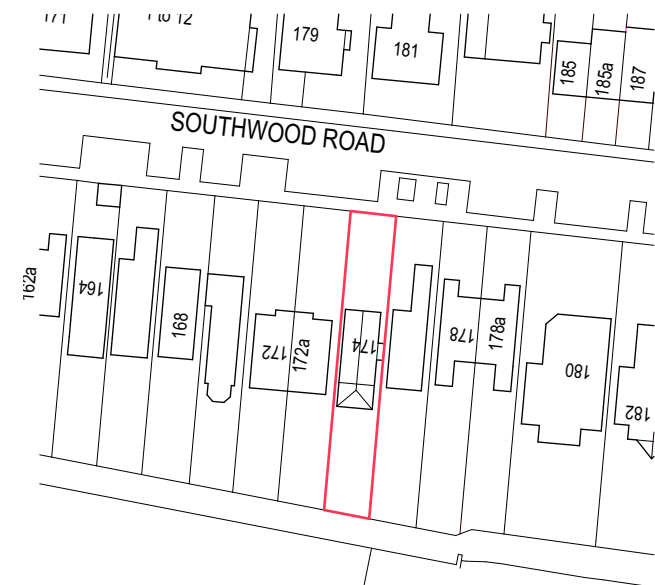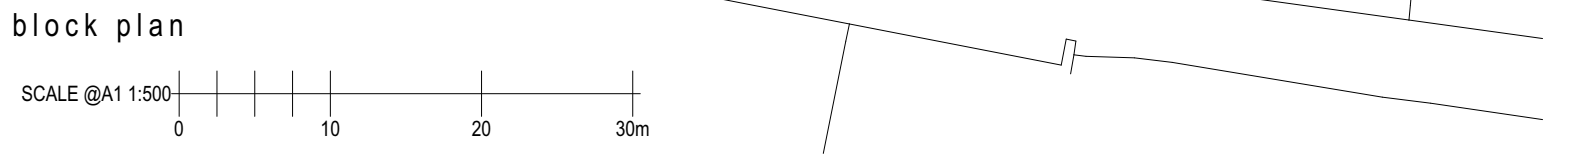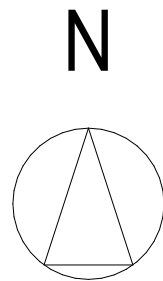

Ordnance Survey, (c) Crown Copyright 2021. All rights reserved. Licence number 100022432

location plan

SCALE @A1 1:1250



Client Ivan Snell & Sarah Lawson
 Project Proposed New Build
 174 Southwood Road
 Hayling Island
 Hampshire PO11 9QL
 Drawing Title Site, Block & Location Plans

Drawing CND8_SK03 Rev g
 Date Aug 2021 Scale 1 : 200, 500 & 1250 @ A3