

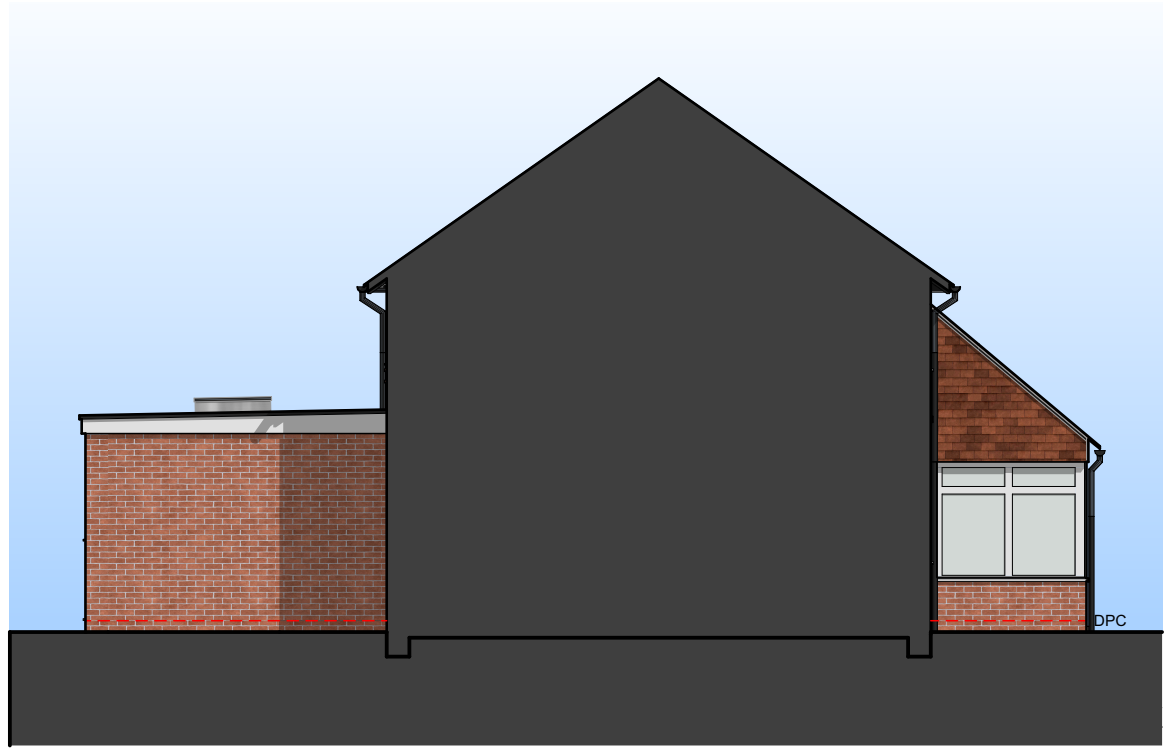


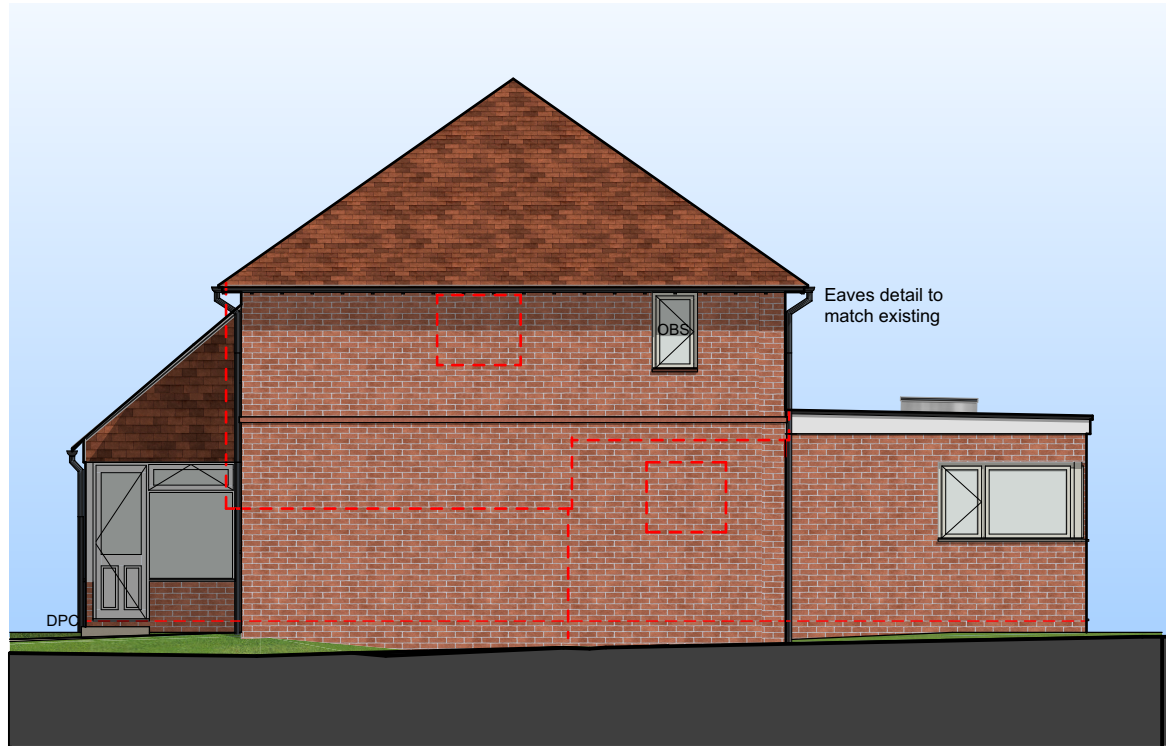

1 Front Elevation 1:100

2 Side Elevation 1:100

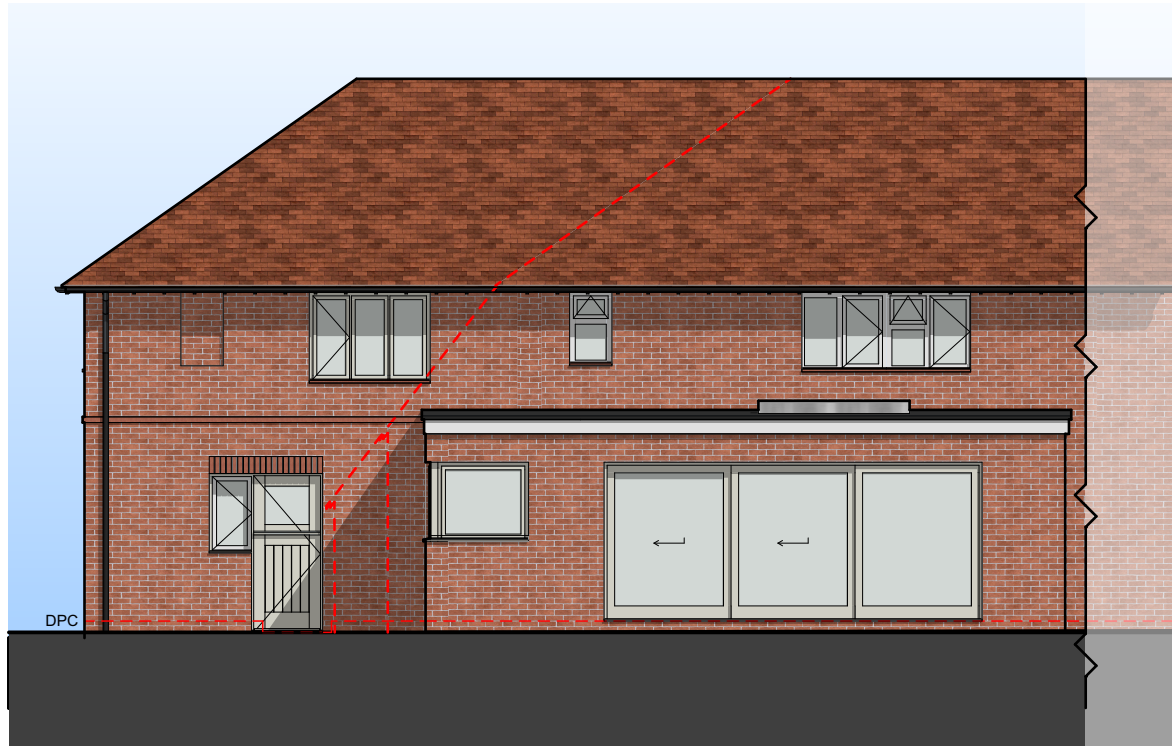

3 Rear Elevation 1:100

4 Side Elevation 1:100

Materials Key

1. Clay tiles to match existing
2. Brick to match existing
3. Tile Hanging
4. Black fascia/ soffit to match existing
5. Upvc windows to match existing
6. Brick Detailing

Scale 1:100 @ A3



REV	DESCRIPTION	DATE	AUTHOR	CHK'D	NOTES
P1	Initial Issue	11.10.24	DD	DD	

This drawing is the copyright of © AR-CHITECT and may not be copied, altered or reproduced by a third party without written authority. All dimensions are subject to site survey and site verification. Do not scale from this drawing.

PROJECT
28 Lower Road,
Havant. PO9 3LJ
CLIENT
Mr and Mrs Anchor
STATUS
Planning
DRAWING
Proposed Elevations

DATE
11.10.24

SCALE @ A3
1:100

AUTHOR
DD

CHECKED BY
DD

PROJECT NO.
23035-

DRAWING NO.
007

REV.
P1

AR-CHITECT
ARCHITECTURE - DESIGN