



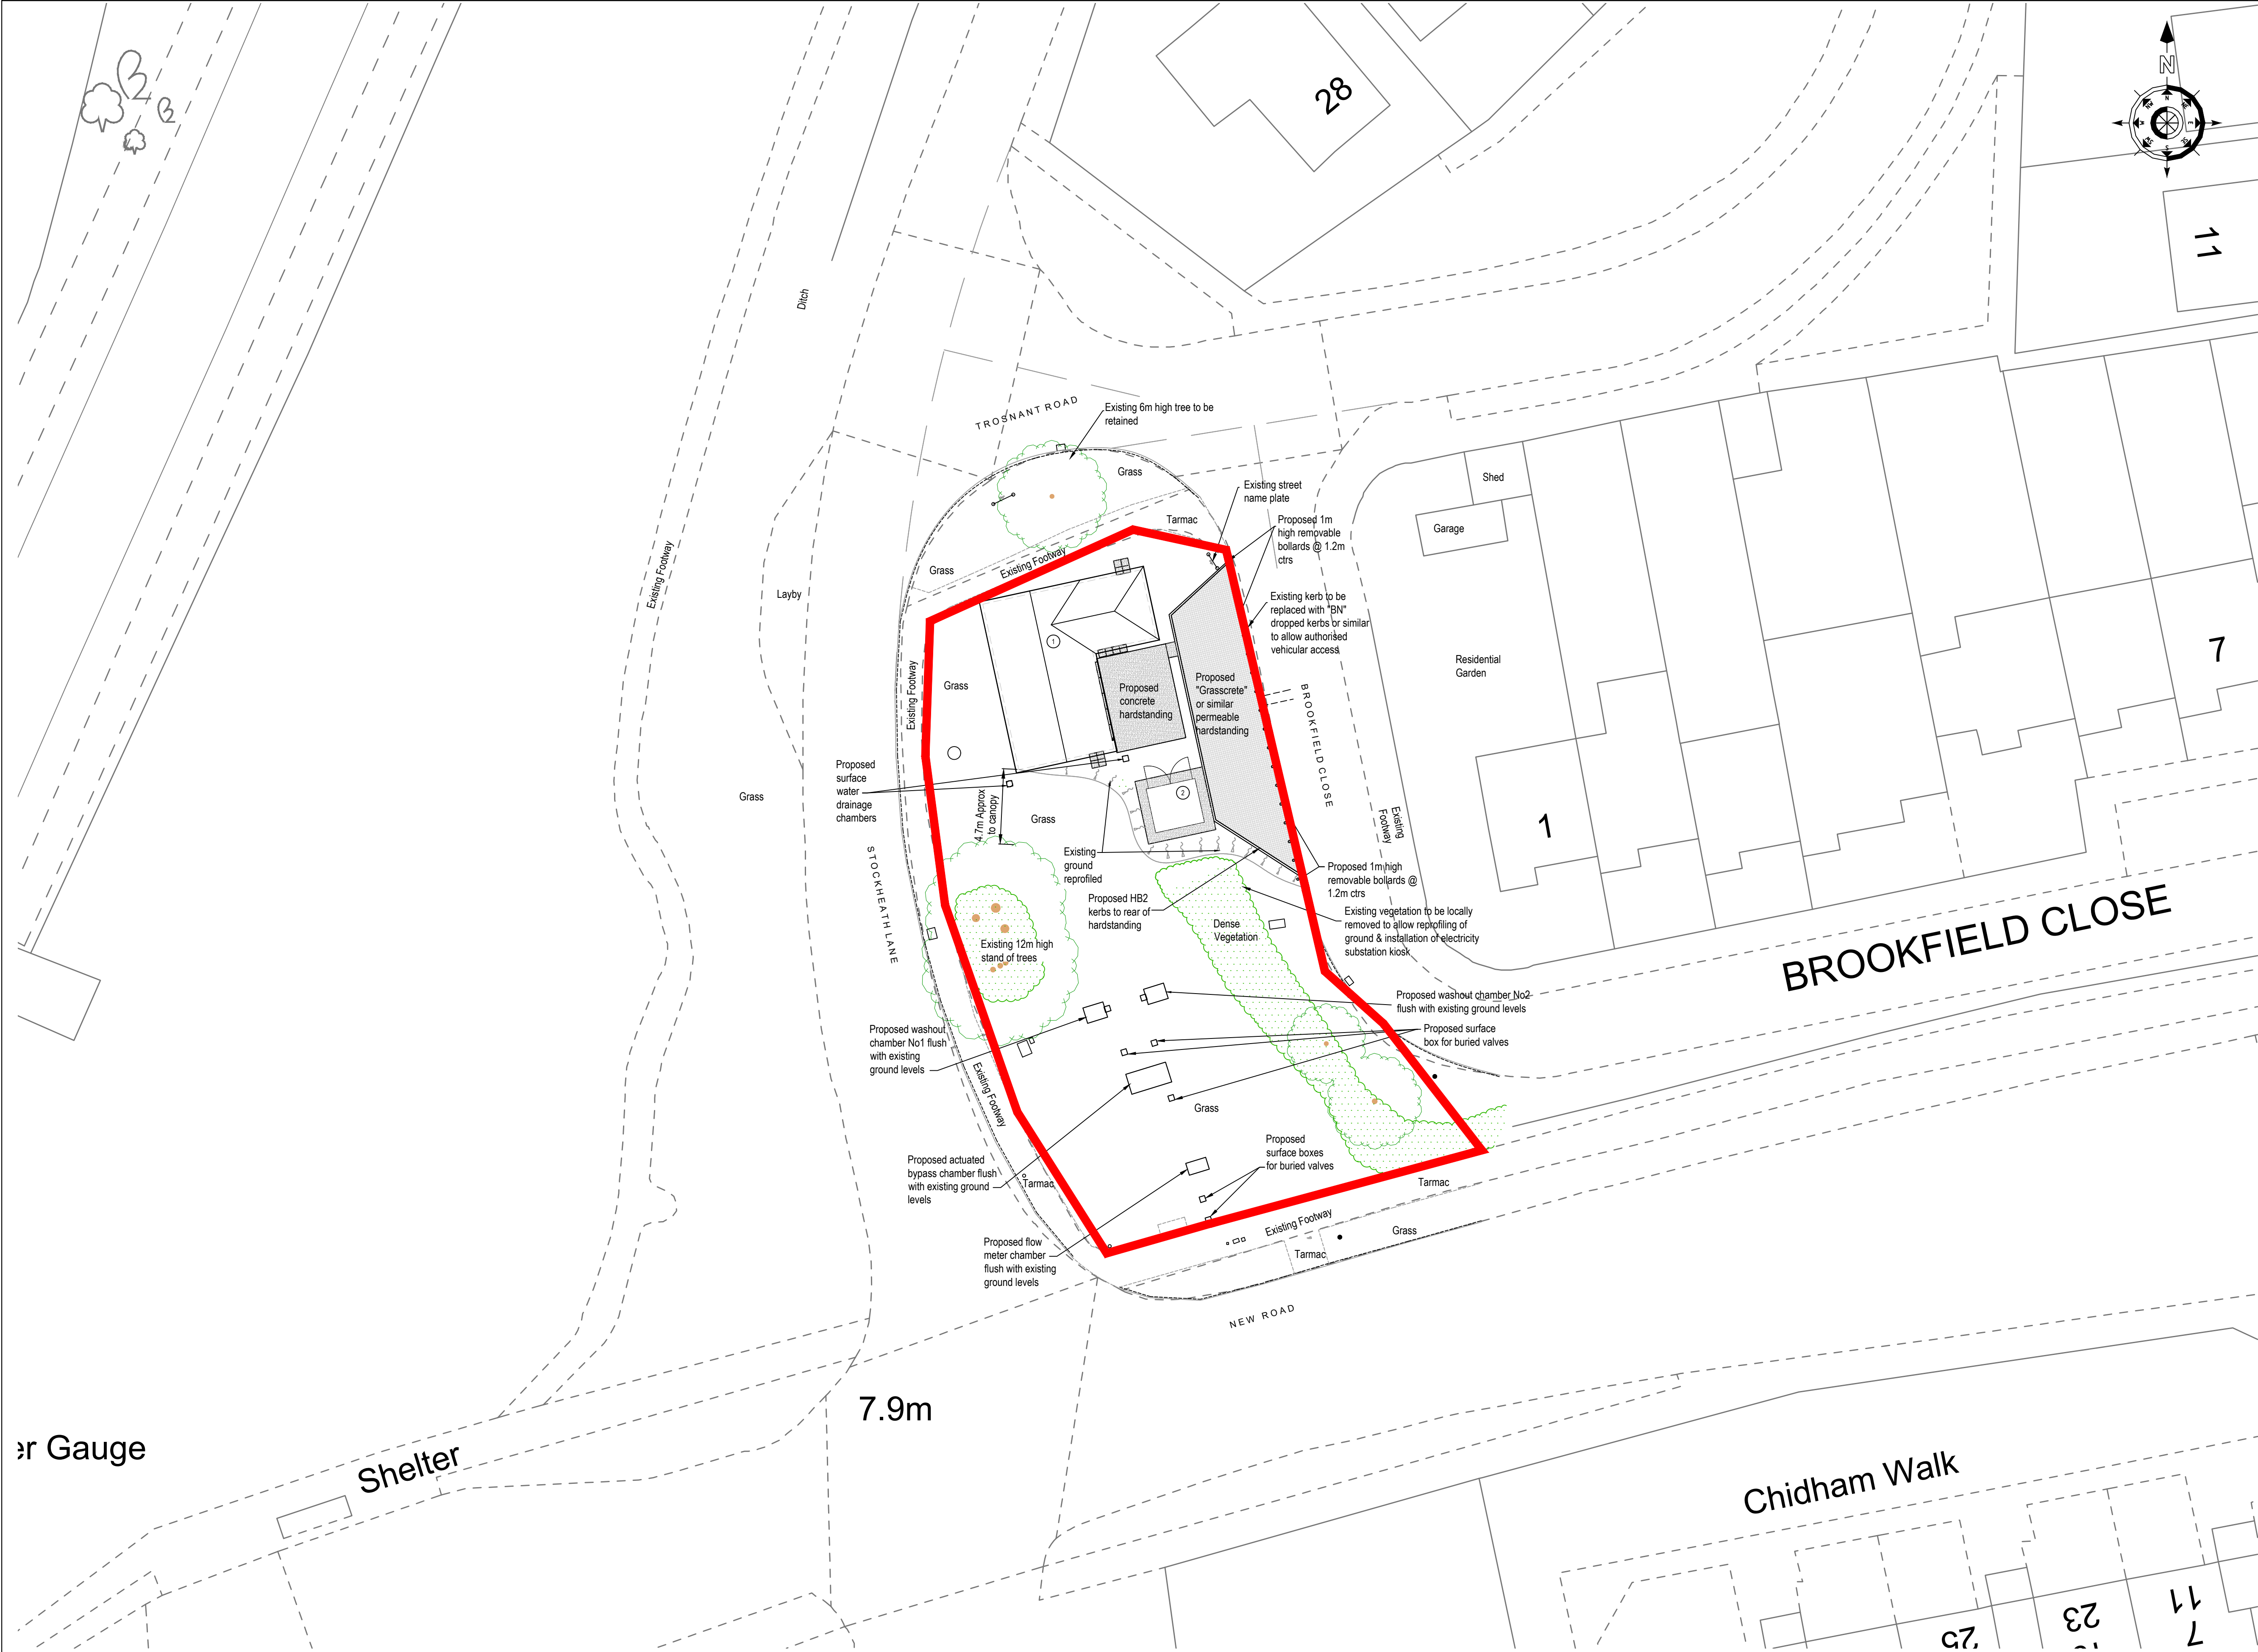


- Notes:
1. ALL DIMENSIONS IN MILLIMETRES & ALL LEVELS IN METRES UNLESS SHOWN OTHERWISE.
  2. REPRODUCED BY PERMISSION OF THE ORDNANCE SURVEY ON BEHALF OF HMSO © CROWN COPYRIGHT & DATABASE RIGHT 2019. ALL RIGHT RESERVED ORDNANCE SURVEY LICENSE NUMBER 100053143.
  3. EXISTING STAND OF MATURE TREES & RETAINED HEDGEROW TO HAVE ROOT PROTECTION AREAS DETERMINED BY ARBORCULTURAL SPECIALIST AT INCEPTION OF DETAILED DESIGN PROCESS.

LEGEND

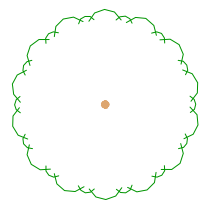

EXISTING TREES

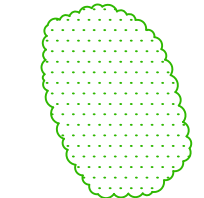


EXISTING VEGETATION



APPLICATION BOUNDARY

- DRAWING REFERENCES
- S847.11-IDS-PW-RT-DR-C-0010 SITE LOCATION PLAN
  - S847.11-IDS-PW-RT-DR-C-0011 EXISTING SITE PLAN
  - S847.11-IDS-PW-RT-DR-C-0013 PROPOSED EQUIPMENT PLANS
  - S847.11-IDS-PW-RT-DR-C-0014 PROPOSED ELEVATIONS
  - S847.11-IDS-PW-RT-DR-C-0015 PROPOSED PAVING ELEVATIONS
  - S847.11-IDS-PW-RT-DR-C-0016 PROPOSED LGV / SITE ACCESS / EGRESS
  - S847.11-IDS-PW-RT-DR-C-0017 PROPOSED HGV / SITE ACCESS / EGRESS
  - S847.11-IDS-PW-RT-DR-C-0018 PROPOSED EQUIPMENT BUILDING SECTIONS

 

CURRENT REVISION CHANGES

|    |                |
|----|----------------|
| 1. | GENERAL UPDATE |
| 2. | LEGEND UPDATED |

|     |             |       |        |        |        |             |          |
|-----|-------------|-------|--------|--------|--------|-------------|----------|
| P04 | S3          | JB    | KV     | JO     | RR     | FOR REVIEW  | 28.11.24 |
| P03 | S3          | MJS   | KV     | JO     | RR     | FOR REVIEW  | 19.03.24 |
| P02 | S3          | MJS   | KV     | RR     | POC    | FOR REVIEW  | 19.01.24 |
| P01 | S3          | MJS   | KV     | RR     | RR     | FOR REVIEW  | 18.12.23 |
| Rev | Status Code | Dm By | Des By | Ckd By | App By | Description | Date     |

TRANT Engineering Ltd.  
Head Office: Rushington House,  
Rushington, Southampton  
SO40 9LT.  
Telephone: (023) 8066 5544  
E-Mail: [Engineering@trant.co.uk](mailto:Engineering@trant.co.uk)  
[www.trant.co.uk](http://www.trant.co.uk)



Contractors Drawing Number:  
S847.11-IDS-PW-RT-DR-C-0012

Telephone: Havant (023) 9249 9888  
Fax: Havant (023) 9245 3832  
Website: [www.portsmouthwater.co.uk](http://www.portsmouthwater.co.uk)  
Registered Office: PO Box 8 West Street  
Havant Hampshire PO9 1LG  
REGISTERED IN ENGLAND No. 2536455



|                                  |                                         |        |       |             |          |
|----------------------------------|-----------------------------------------|--------|-------|-------------|----------|
| PIN:                             | S847.11                                 | Scale: | 1:200 | Sheet Size: | A1       |
| Project Title:                   | RACTON BOOSTER TRANSFER PUMPING STATION |        |       |             |          |
| Drawing Title:                   | PROPOSED SITE PLAN                      |        |       |             |          |
| Portsmouth Water Drawing Number: |                                         |        |       |             | Rev: P04 |

| STRUCTURAL REF | STRUCTURE NAME     | SIZE          | HEIGHT TO FFL | MATERIAL                      | COLOUR                     |
|----------------|--------------------|---------------|---------------|-------------------------------|----------------------------|
| ①              | EQUIPMENT BUILDING | 10.6m x 10.1m | 5.75m HIGH    | BRICK WITH CONCRETE TILE ROOF | RED BRICK, GREY ROOF TILES |
| ②              | PROPOSED KIOSK     | 2.8m x 3.1m   | 2.3m HIGH     | GRP                           | BS4800 14C39 - HOLLY GREEN |