


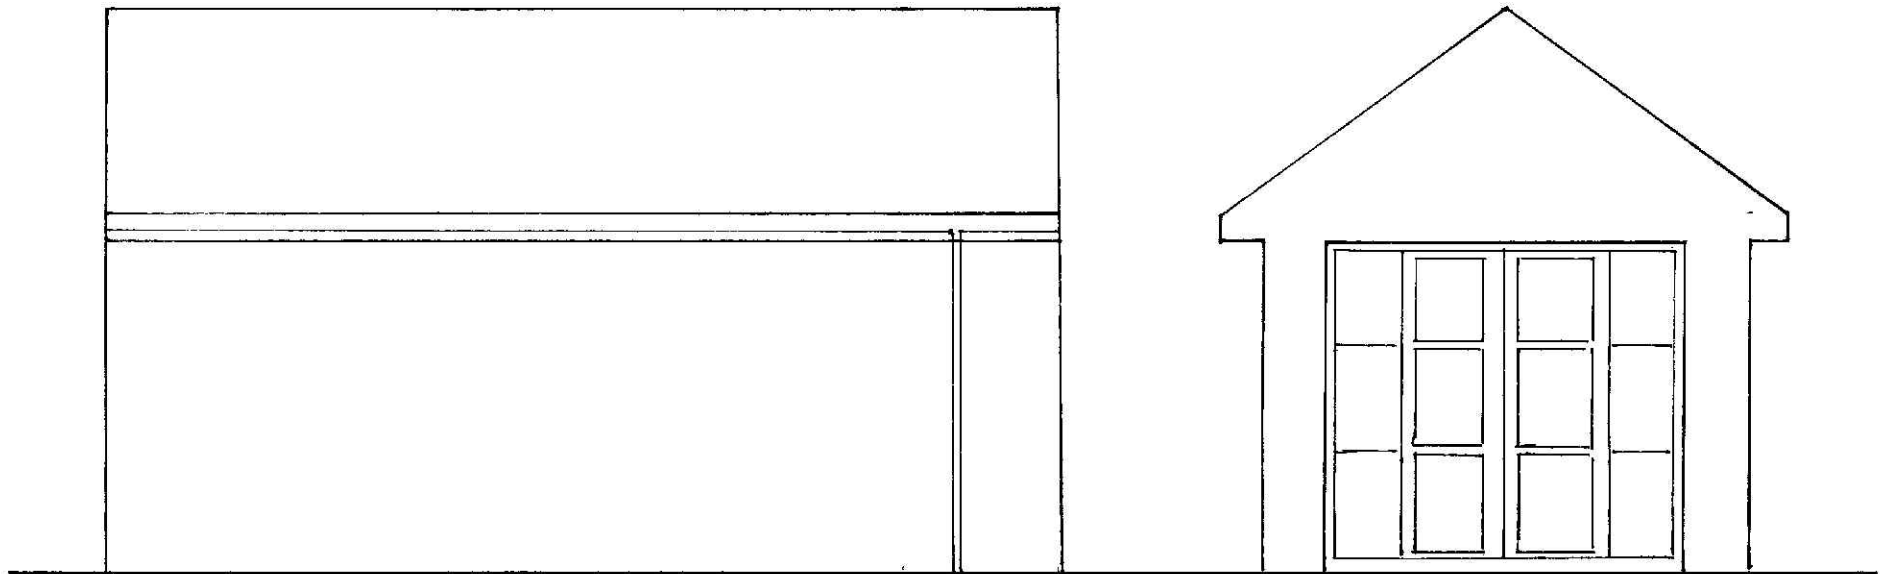

SOUTH ELEVATION

WEST ELEVATION

NEW PATIO DOORS TO REPLACE GARAGE DOOR TO WEST ELEVATION

**SOUTH & WEST ELEVATION OF PROPOSED
GARAGE CONVERSION TO LIVING SPACE
For Mr & Mrs McDermott-Roe**

**SCALE 1:50
DATE 09/09/2024 DRAWING No 4 of 5**