



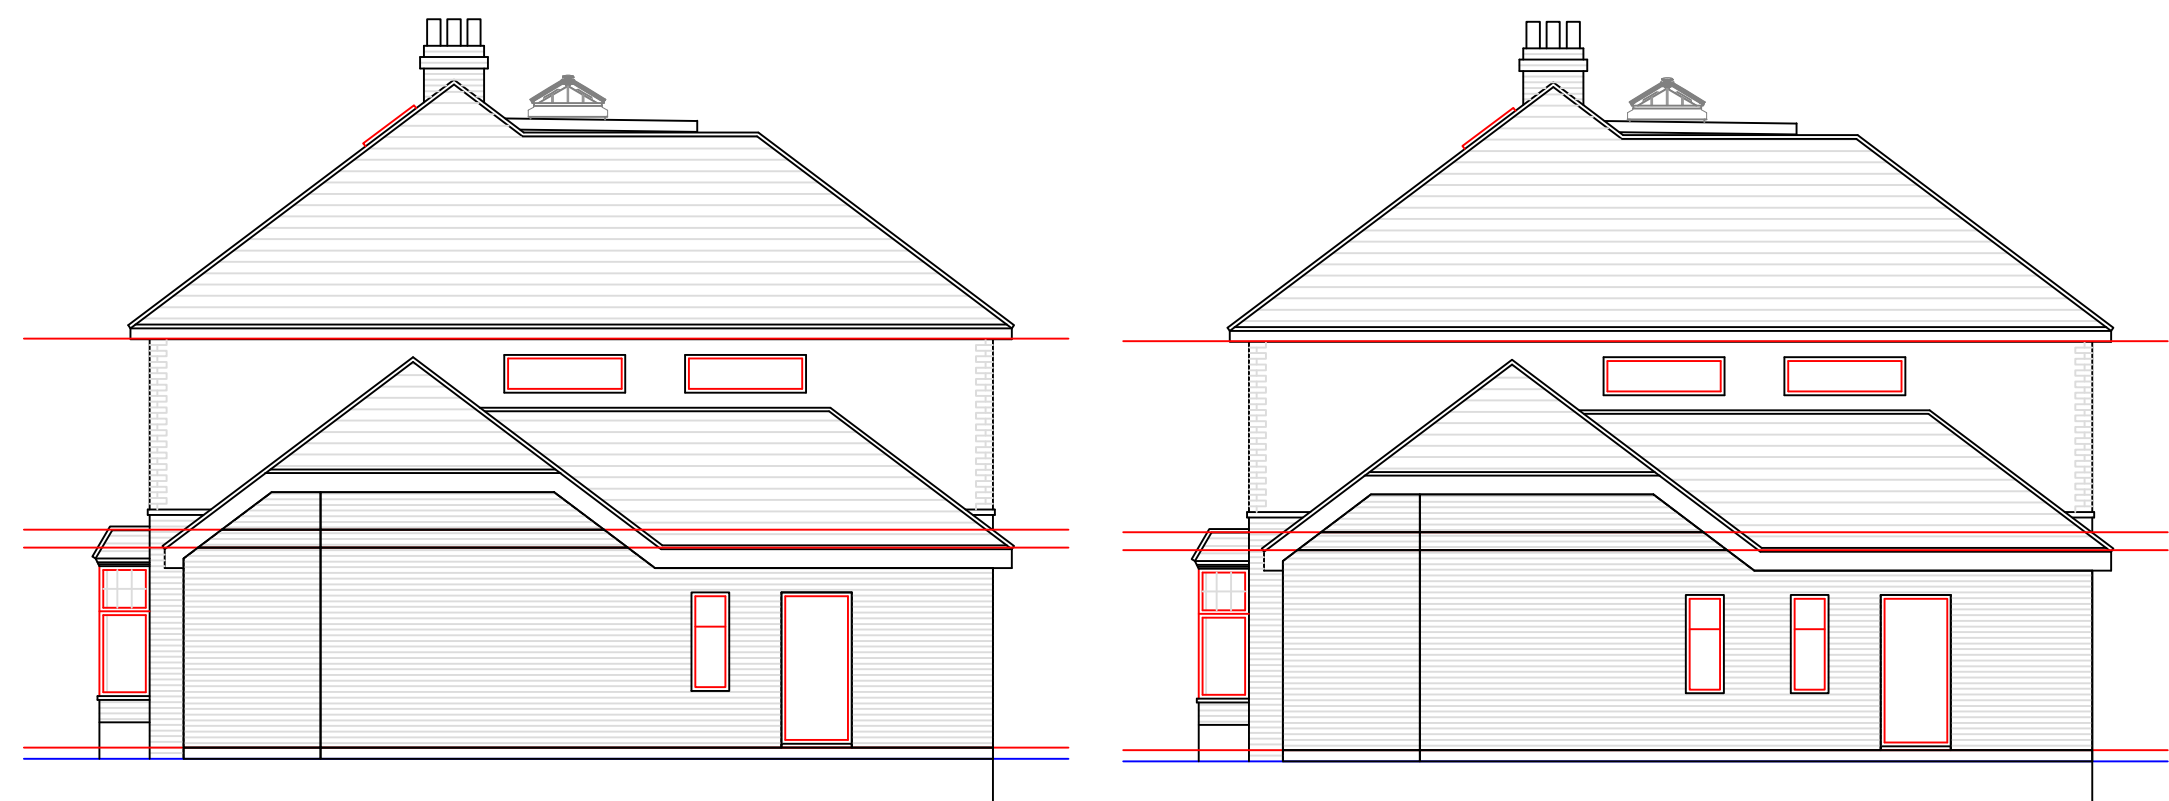


EXISTING WEST
ELEVATION (SIDE)
SCALE 1:100


PROPOSED WEST
ELEVATION (SIDE)
SCALE 1:100

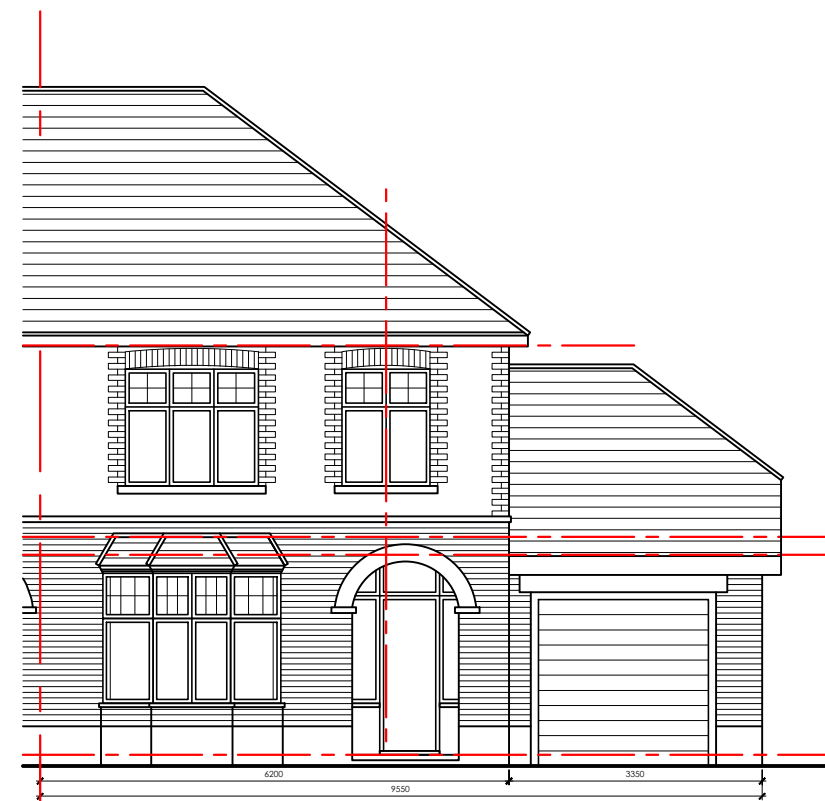


EXISTING NORTH
ELEVATION (FRONT)
SCALE 1:100

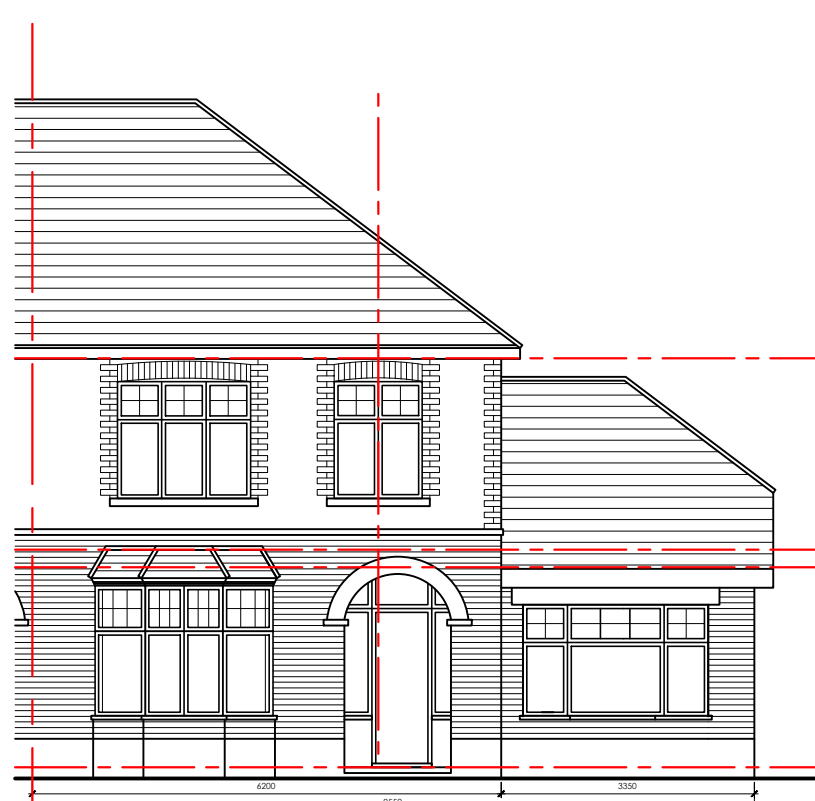

PROPOSED NORTH
ELEVATION (FRONT)
SCALE 1:100

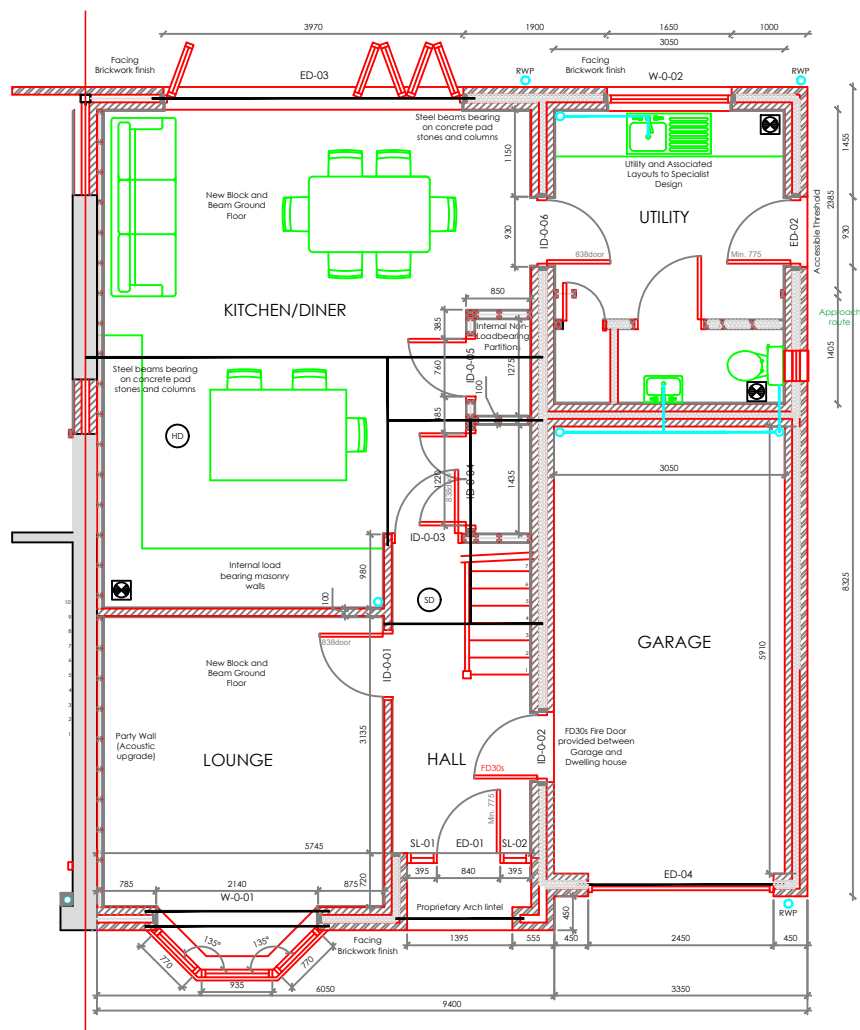

EXISTING GROUND
FLOOR PLAN
SCALE 1:100

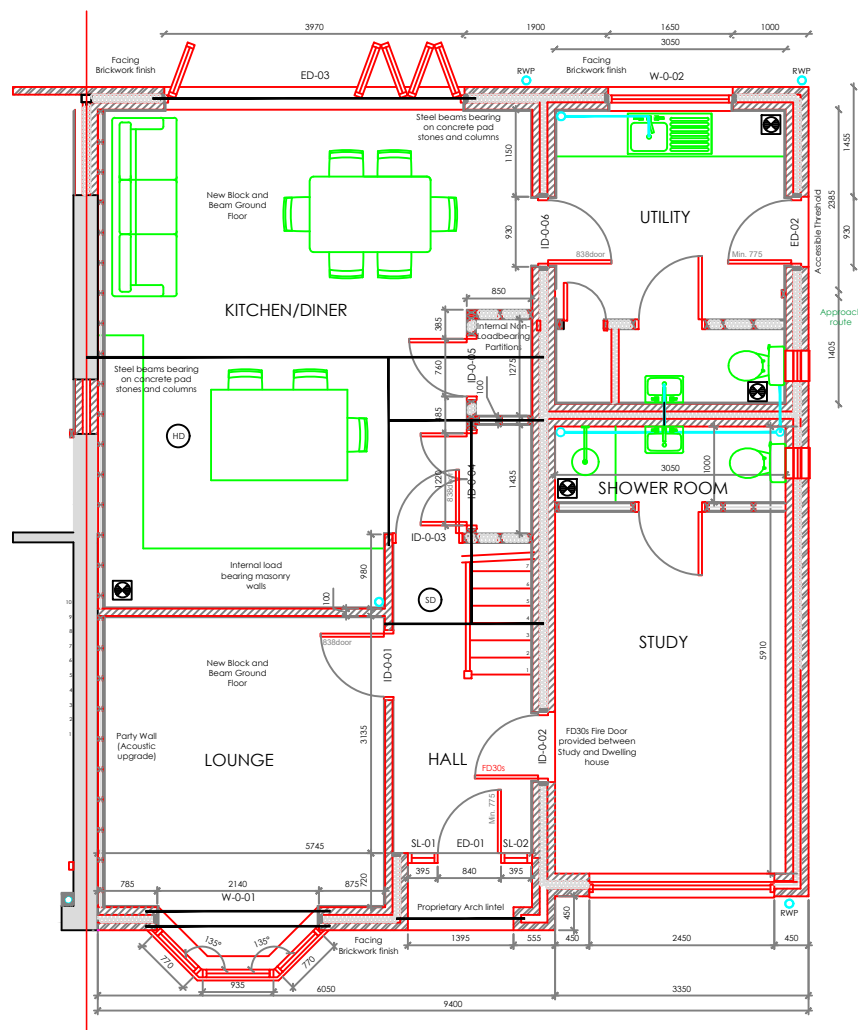

PROPOSED GROUND
FLOOR PLAN
SCALE 1:100

NOTES - GARAGE CONVERSION TO STUDY & SHOWER/WC ROOM.

1. The only changes from the 'existing' dwelling are within the 'garage' space, these changes are limited to '2' and '3' below and as shown on the 'Existing' and 'Proposed' Elevation / Floor Plans.
2. The garage door will be removed and the space bricked up and a window installed - all to match existing brickwork, rendering & window style - see North Elevation and Ground Floor Plan.
3. There is existing plumbing and waste pipework at the end of the garage, the intention is to install a shower room / WC at this end of the garage. This will include installing a new window to match the existing downstairs WC in size and style - see West Elevation and Ground Floor Plan.
4. The garage external walls are already of a 'cavity' construction, so it is thought no changes will be required and apart from '2' above none are shown.
5. There is an existing 'fire door' between the garage and the 'house' as shown.

Project	GARAGE CONVERSION 1b HALLETT ROAD HAVANT PO9 2PJ				Drawing					
					Job-Dwg Number		Rev.	-		
Client	MR REDFERN									
Status	PLANNING - ELEVATIONS AND FLOOR PLANS									
Scale	1:100		Sheet Size						A1	
Author	JR	Checked	PR	Date					08/08/24	