



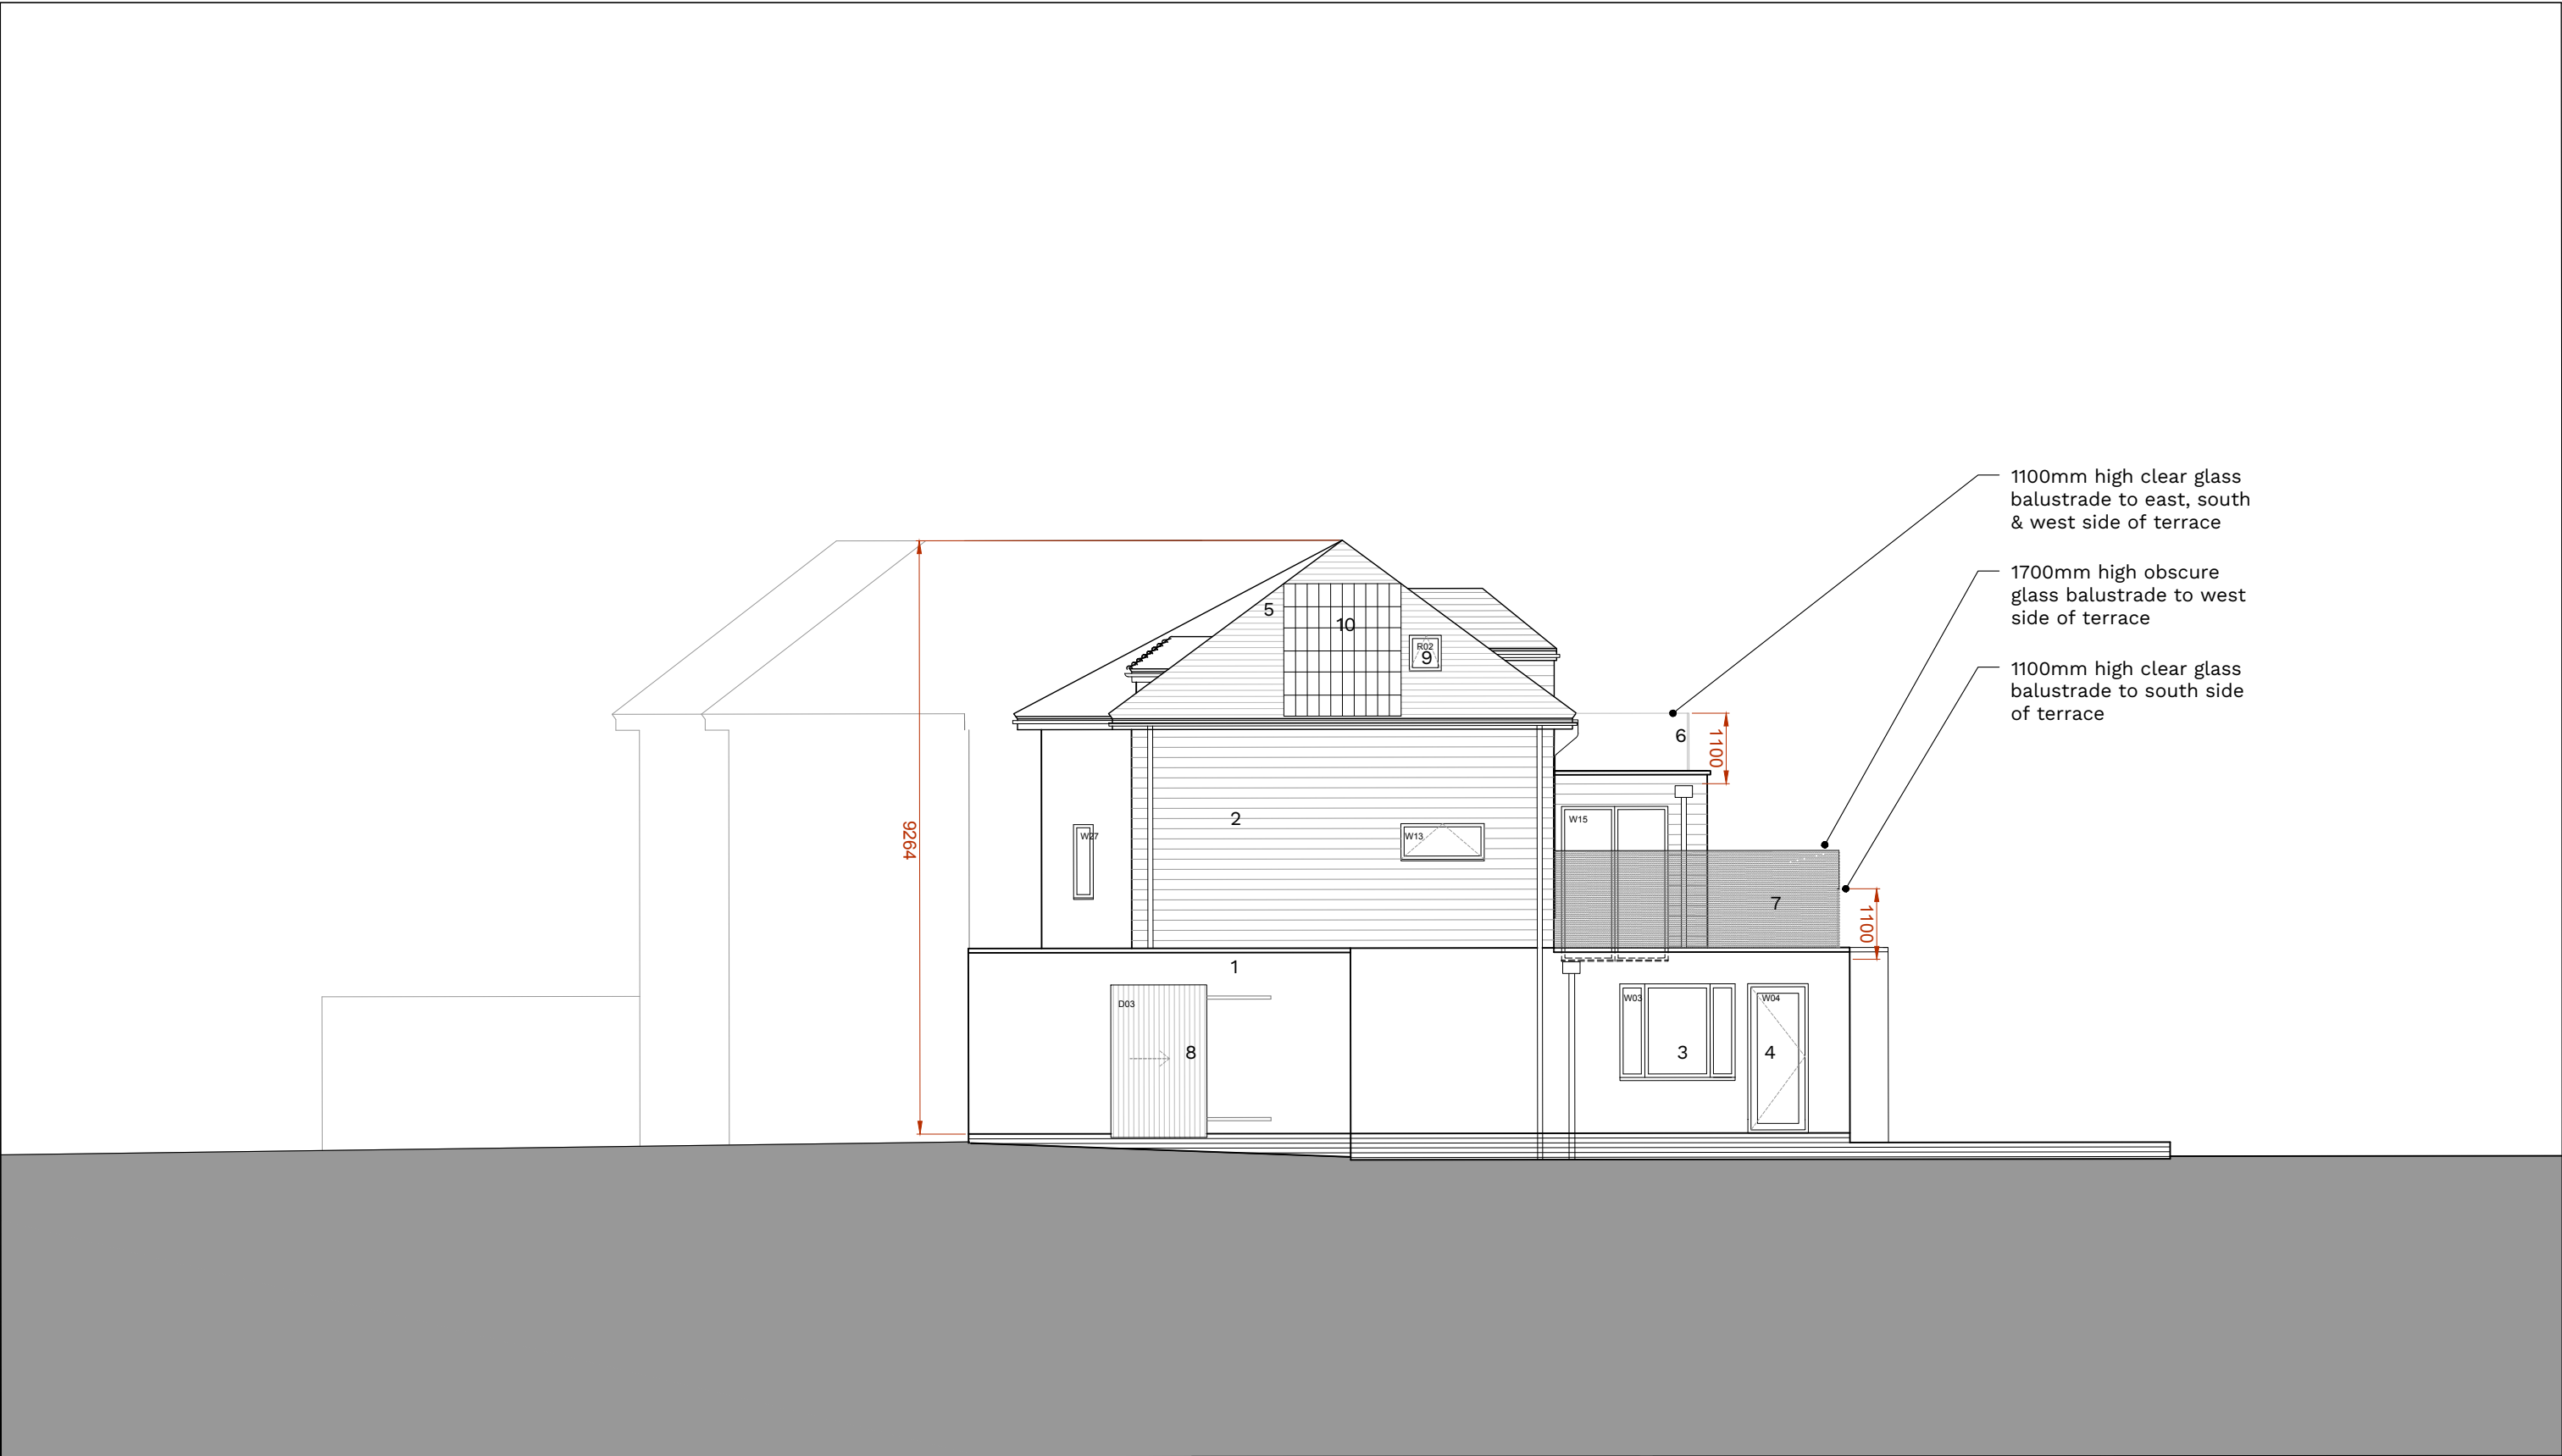

- Materials:
1. White render
 2. Horizontal 'timber effect' cladding
 3. Powder coated dark grey aluminium double glazed window
 4. Powder coated dark grey aluminium double glazed door
 5. Roof tiles to match existing
 6. Glass balustrade
 7. Obscured glass balustrade.
 8. Timber door
 9. Double glazed roof window
 10. PV panels

Rev	Date	Description
B	12.11.23	Planning Amendments
C	12.01.24	Planning Amendments

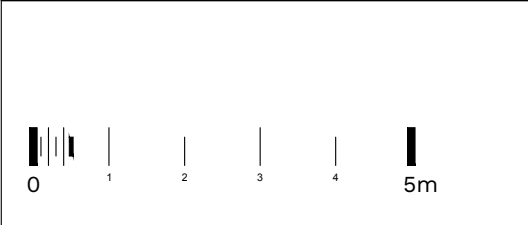

Notes:

Print drawing at 100% when printing to A3 paper - do not print to fit.
Do not scale from this drawing.
All discrepancies must be reported to the Architect immediately.
All subcontractors must check dimensions on site before the production of shop drawings for the approval of the Architect.
All dimensions in millimetres.

Drawing Details

Proposed West Elevation

Planning Issue

Drawing No. C0223-P212	Date June 2022
Scale ISSUED 1:100 @ A3	Revision C

Project Details

56 Warblington Road

Emsworth, PO10 7HH

50.8 ARCHITECTURE
+ INTERIORS

info@fiftypointeight.co.uk 07775786502