



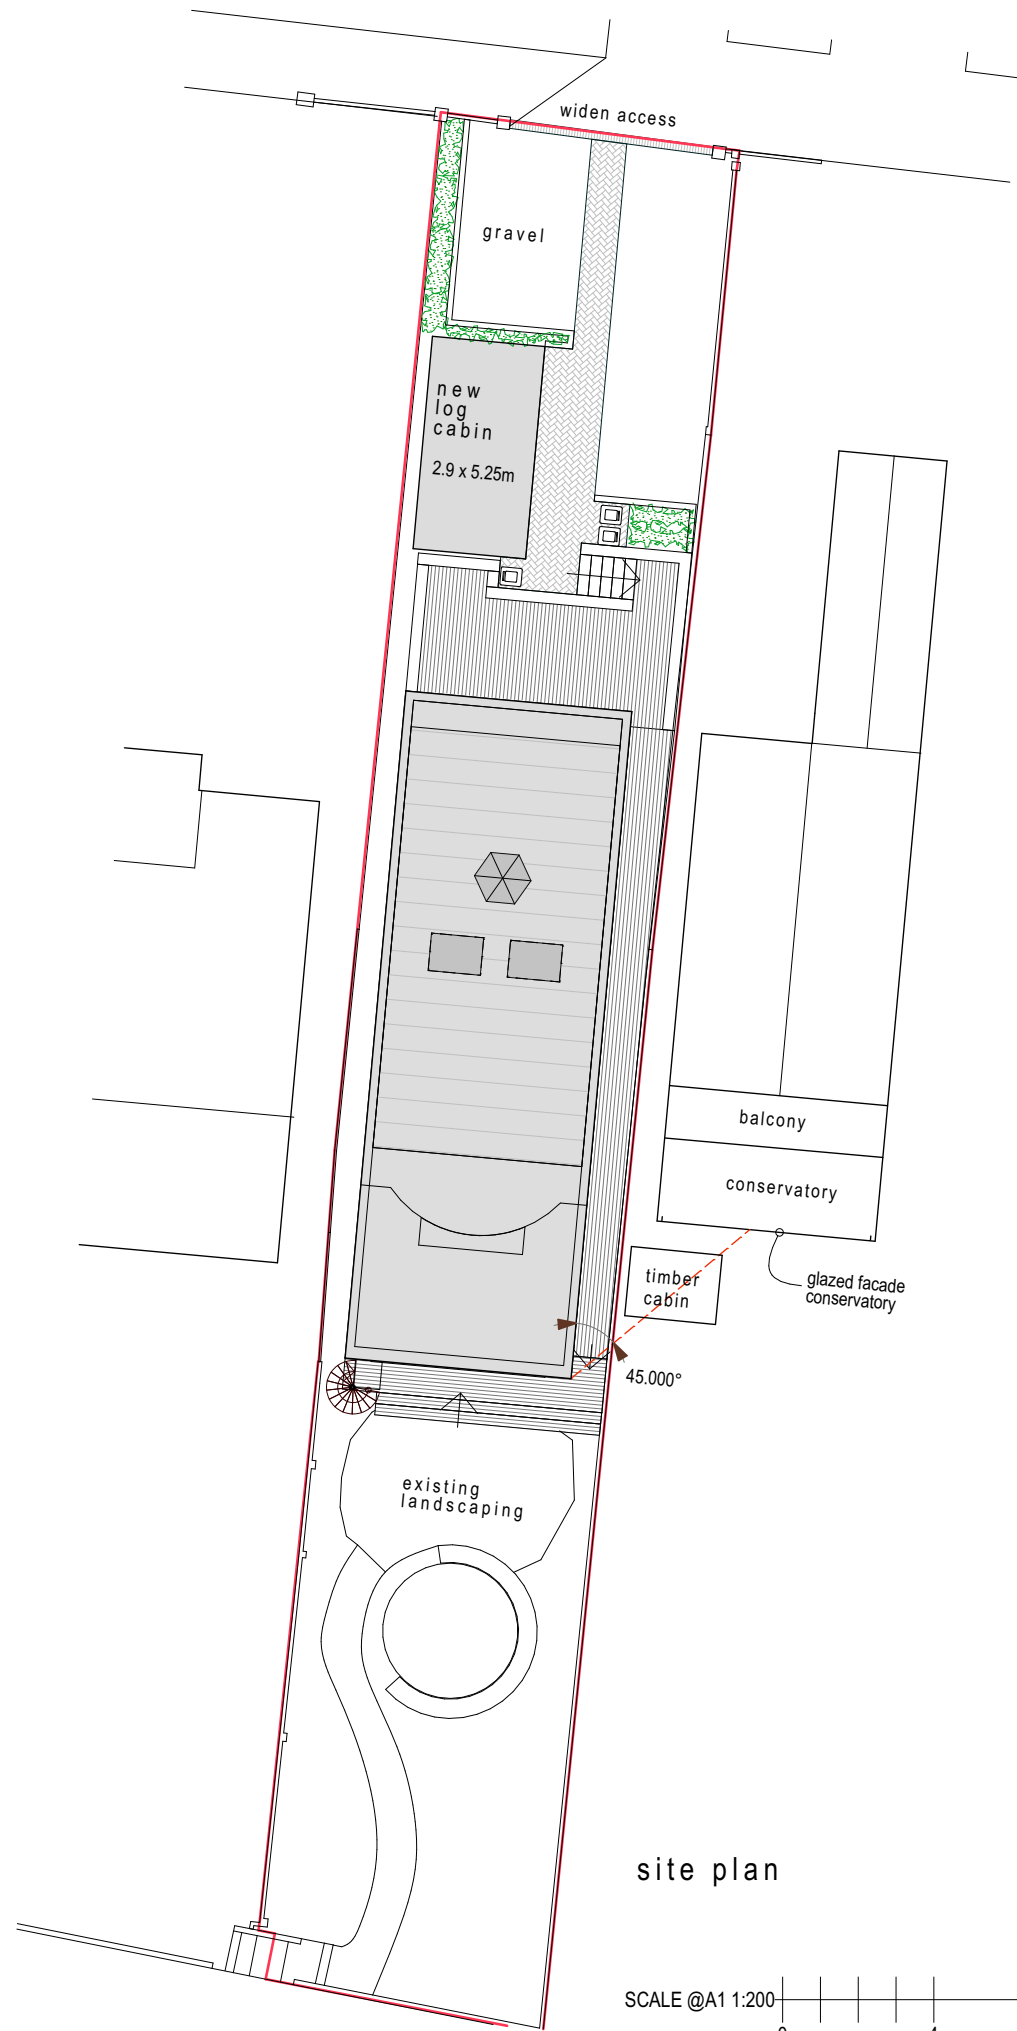


site plan

SCALE @A1 1:200

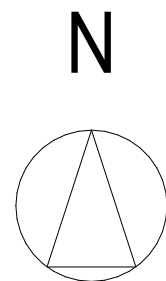

block plan

SCALE @A1 1:500

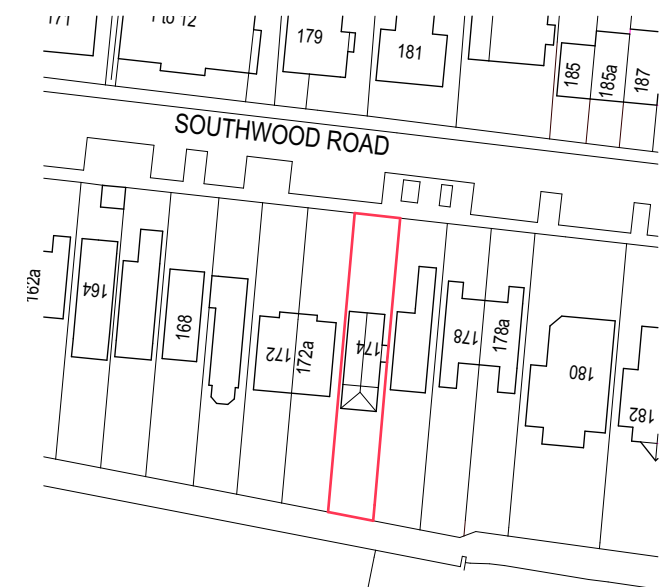

Ordnance Survey, (c) Crown Copyright 2021. All rights reserved. Licence number 100022432

location plan

SCALE @A1 1:1250



Client Ivan Snell & Sarah Lawson

Project Proposed New Build
174 Southwood Road
Hayling Island
Hampshire PO11 9QL

Drawing Title Site, Block & Location Plans

Drawing CND8_SK03 Rev H
Date Aug 2021 Scale 1 : 200, 500 & 1250 @ A3