




0 1 2 3 4 5

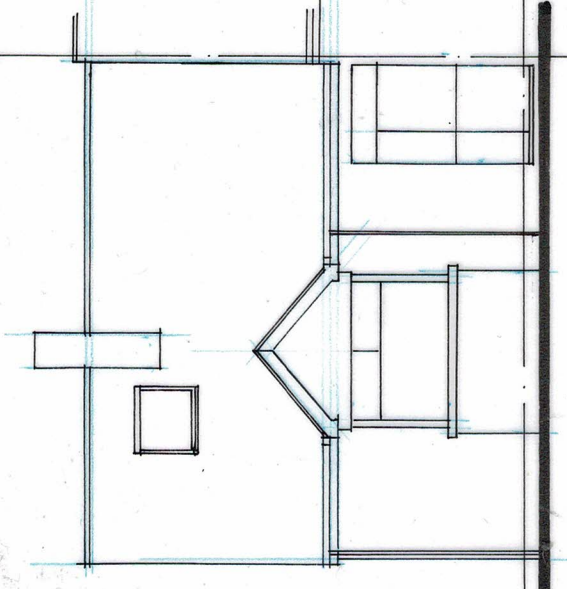

FRONT

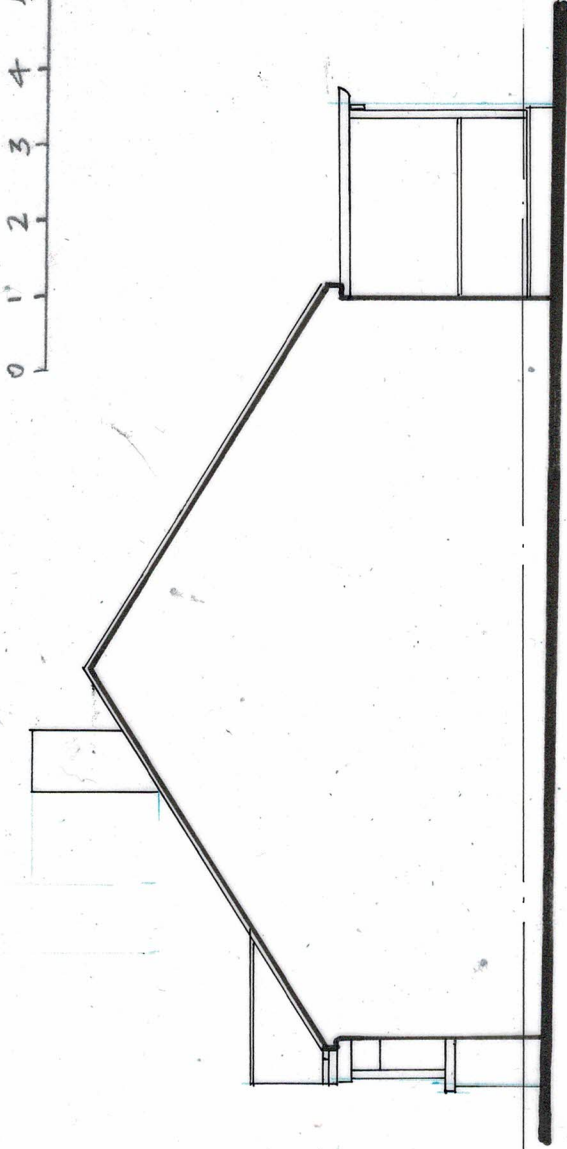


SIDE

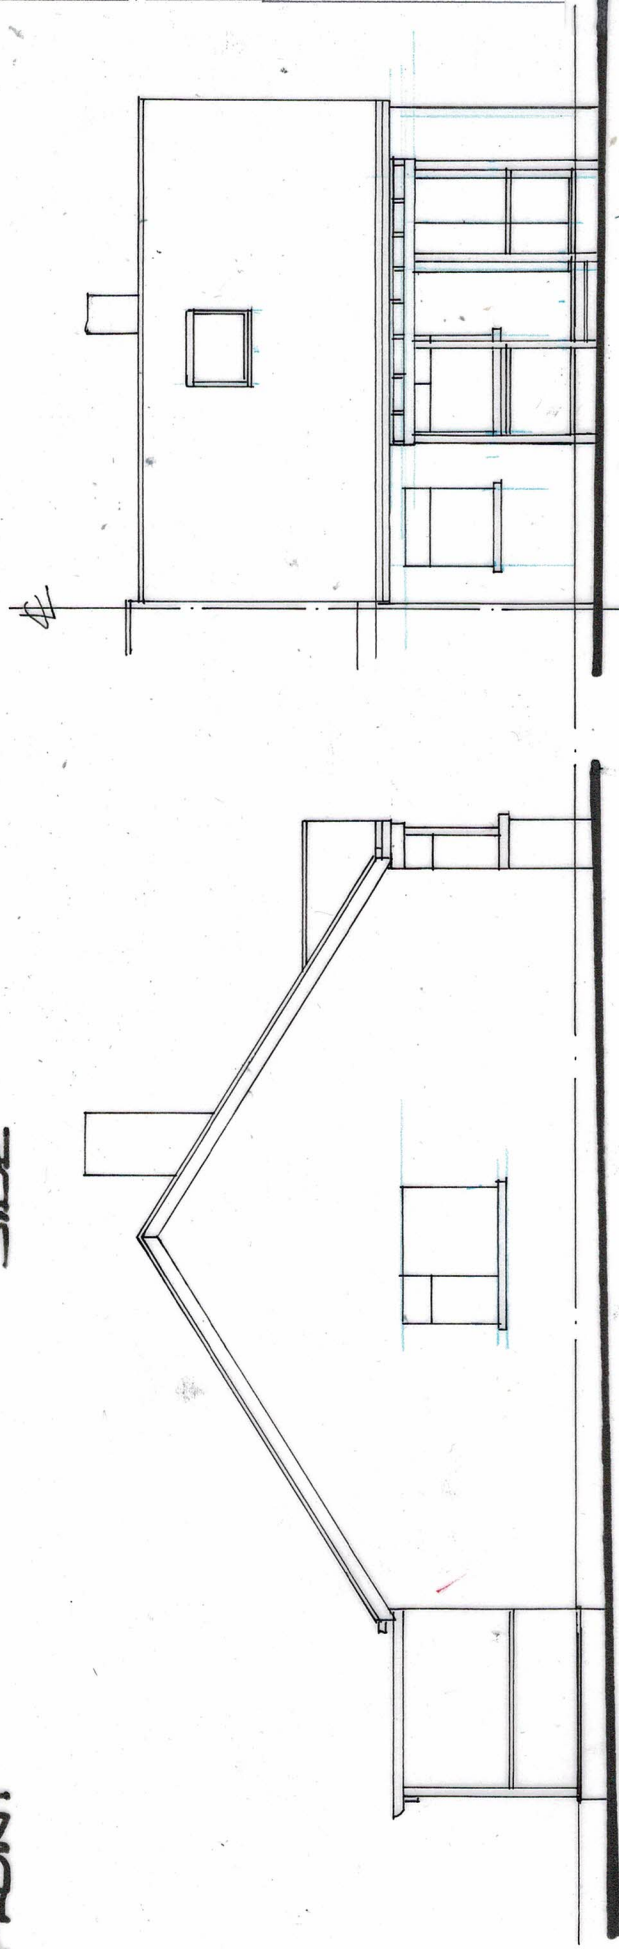


SIDE

REAR

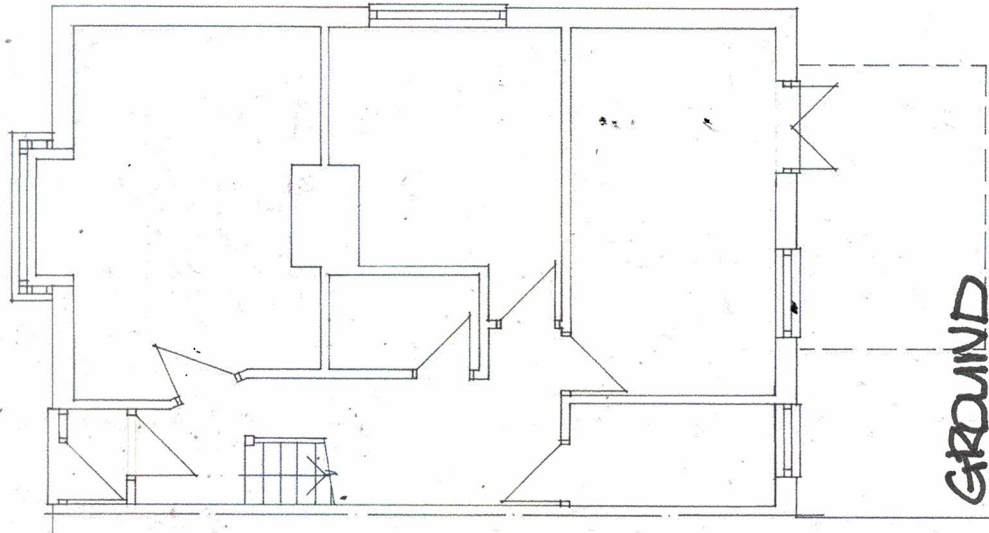

GROUND

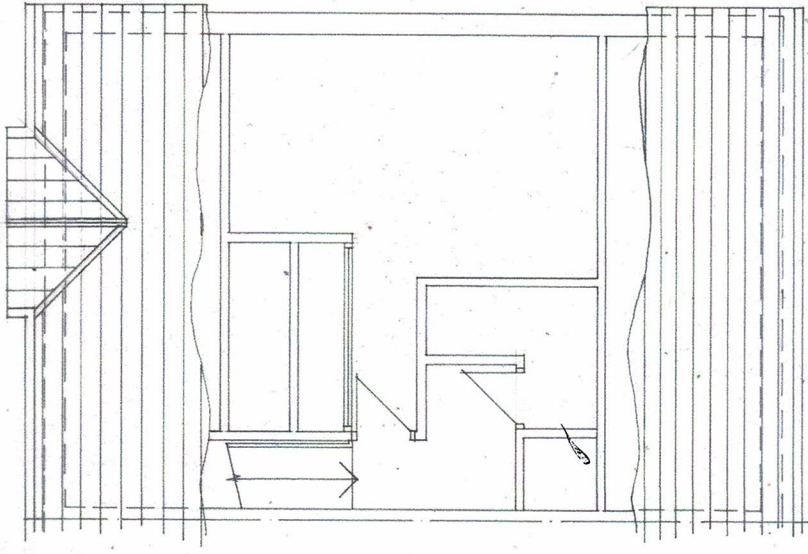

FIRST



SITE PLAN Scale 1:500



LOCATION PLAN
Scale 1:1250
DS 100065752

0 10 20 30 40 50

DEREK TREAGUS ASSOCIATES

ARCHITECTURAL SERVICES

Tel: 07956 624094

Email: derek.treagus@gmail.com

Project

REAR EXTENSION &
LOFT CONVERSION AT
20 LANSDOWNE AVENUE,
WATERLOOVILLE, HAMPSHIRE.

Client

Mr & Mrs A Kryemadhi

Subject

Planning Drawing
Existing Details, Location & Site Plans

Date:

Nov 2023

Scale: 1:100, 1:500, 1:1250

Rev:

Drg. No. 23/351/01

• Copyright reserved.

• All dimensions are to be site confirmed and should not be scaled unless for Planning purposes.

• Verify all queries with the office.