


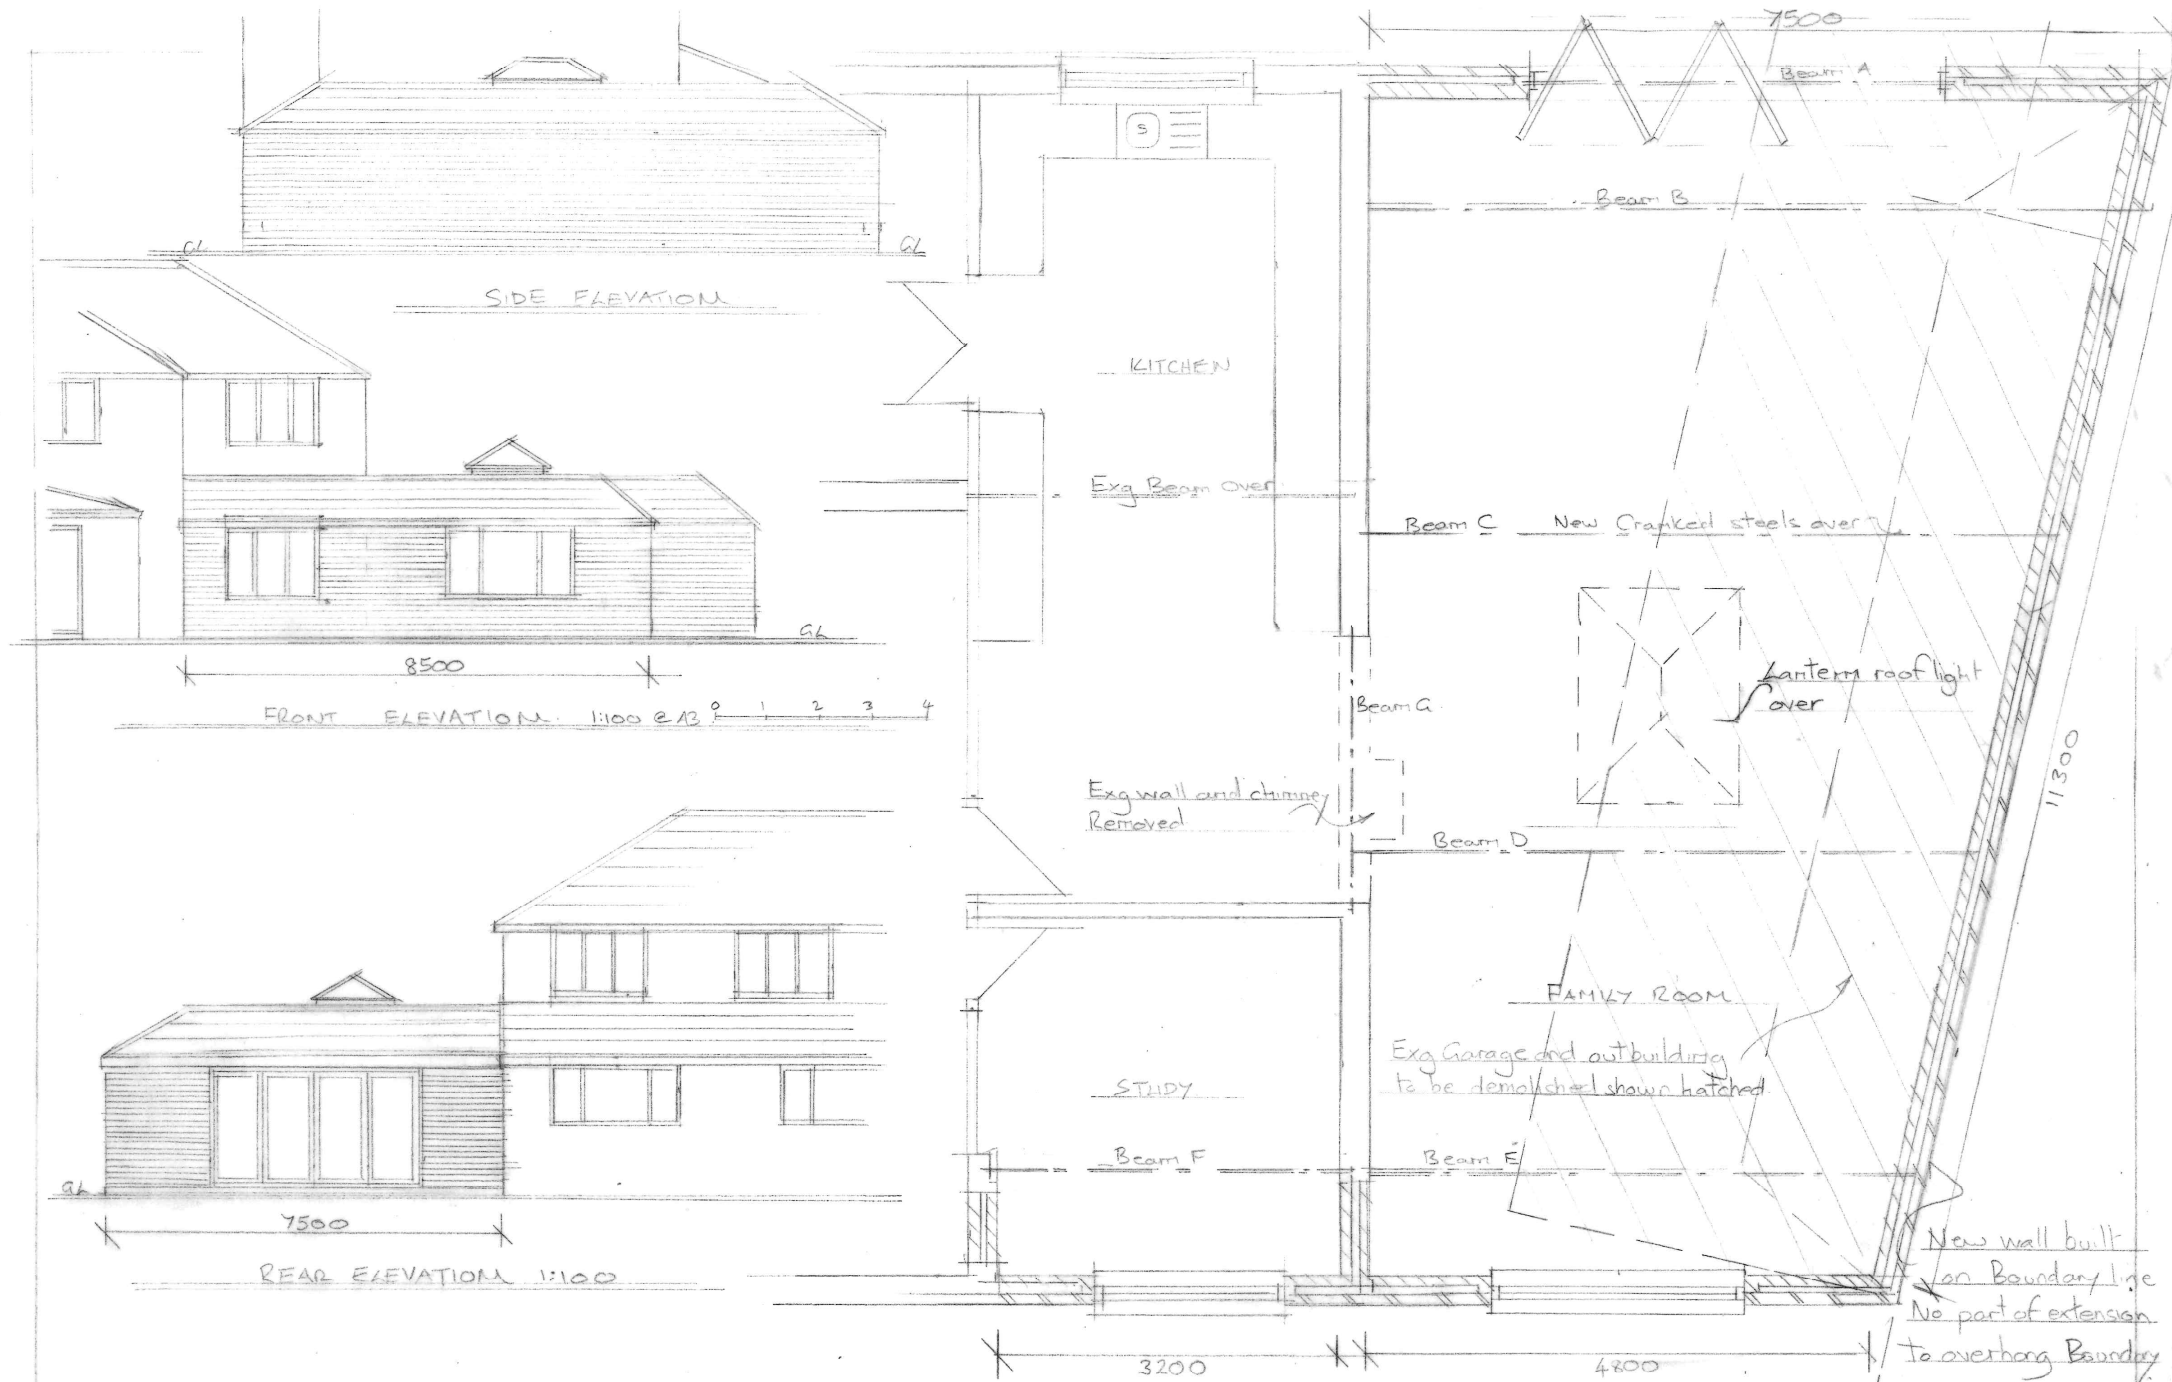

11 CAWANDISH DRIVE, WATERLOOVILLE PO77PJ

PART GROUND FLOOR PLAN

Scale 1:50 @ A3

PROPOSED SINGLE STOREY SIDE EXTENSION. PROPOSED PLAN AND ELEVATIONS.

Boundary