



Note:
Do not Scale from this Drawing (except for planning approval).
All dimensions are in millimetres and to be checked on site.
All Dimensions relating to subcontractors or suppliers work
must be checked and agreed between the main contractor and
the sub-contractors and suppliers.

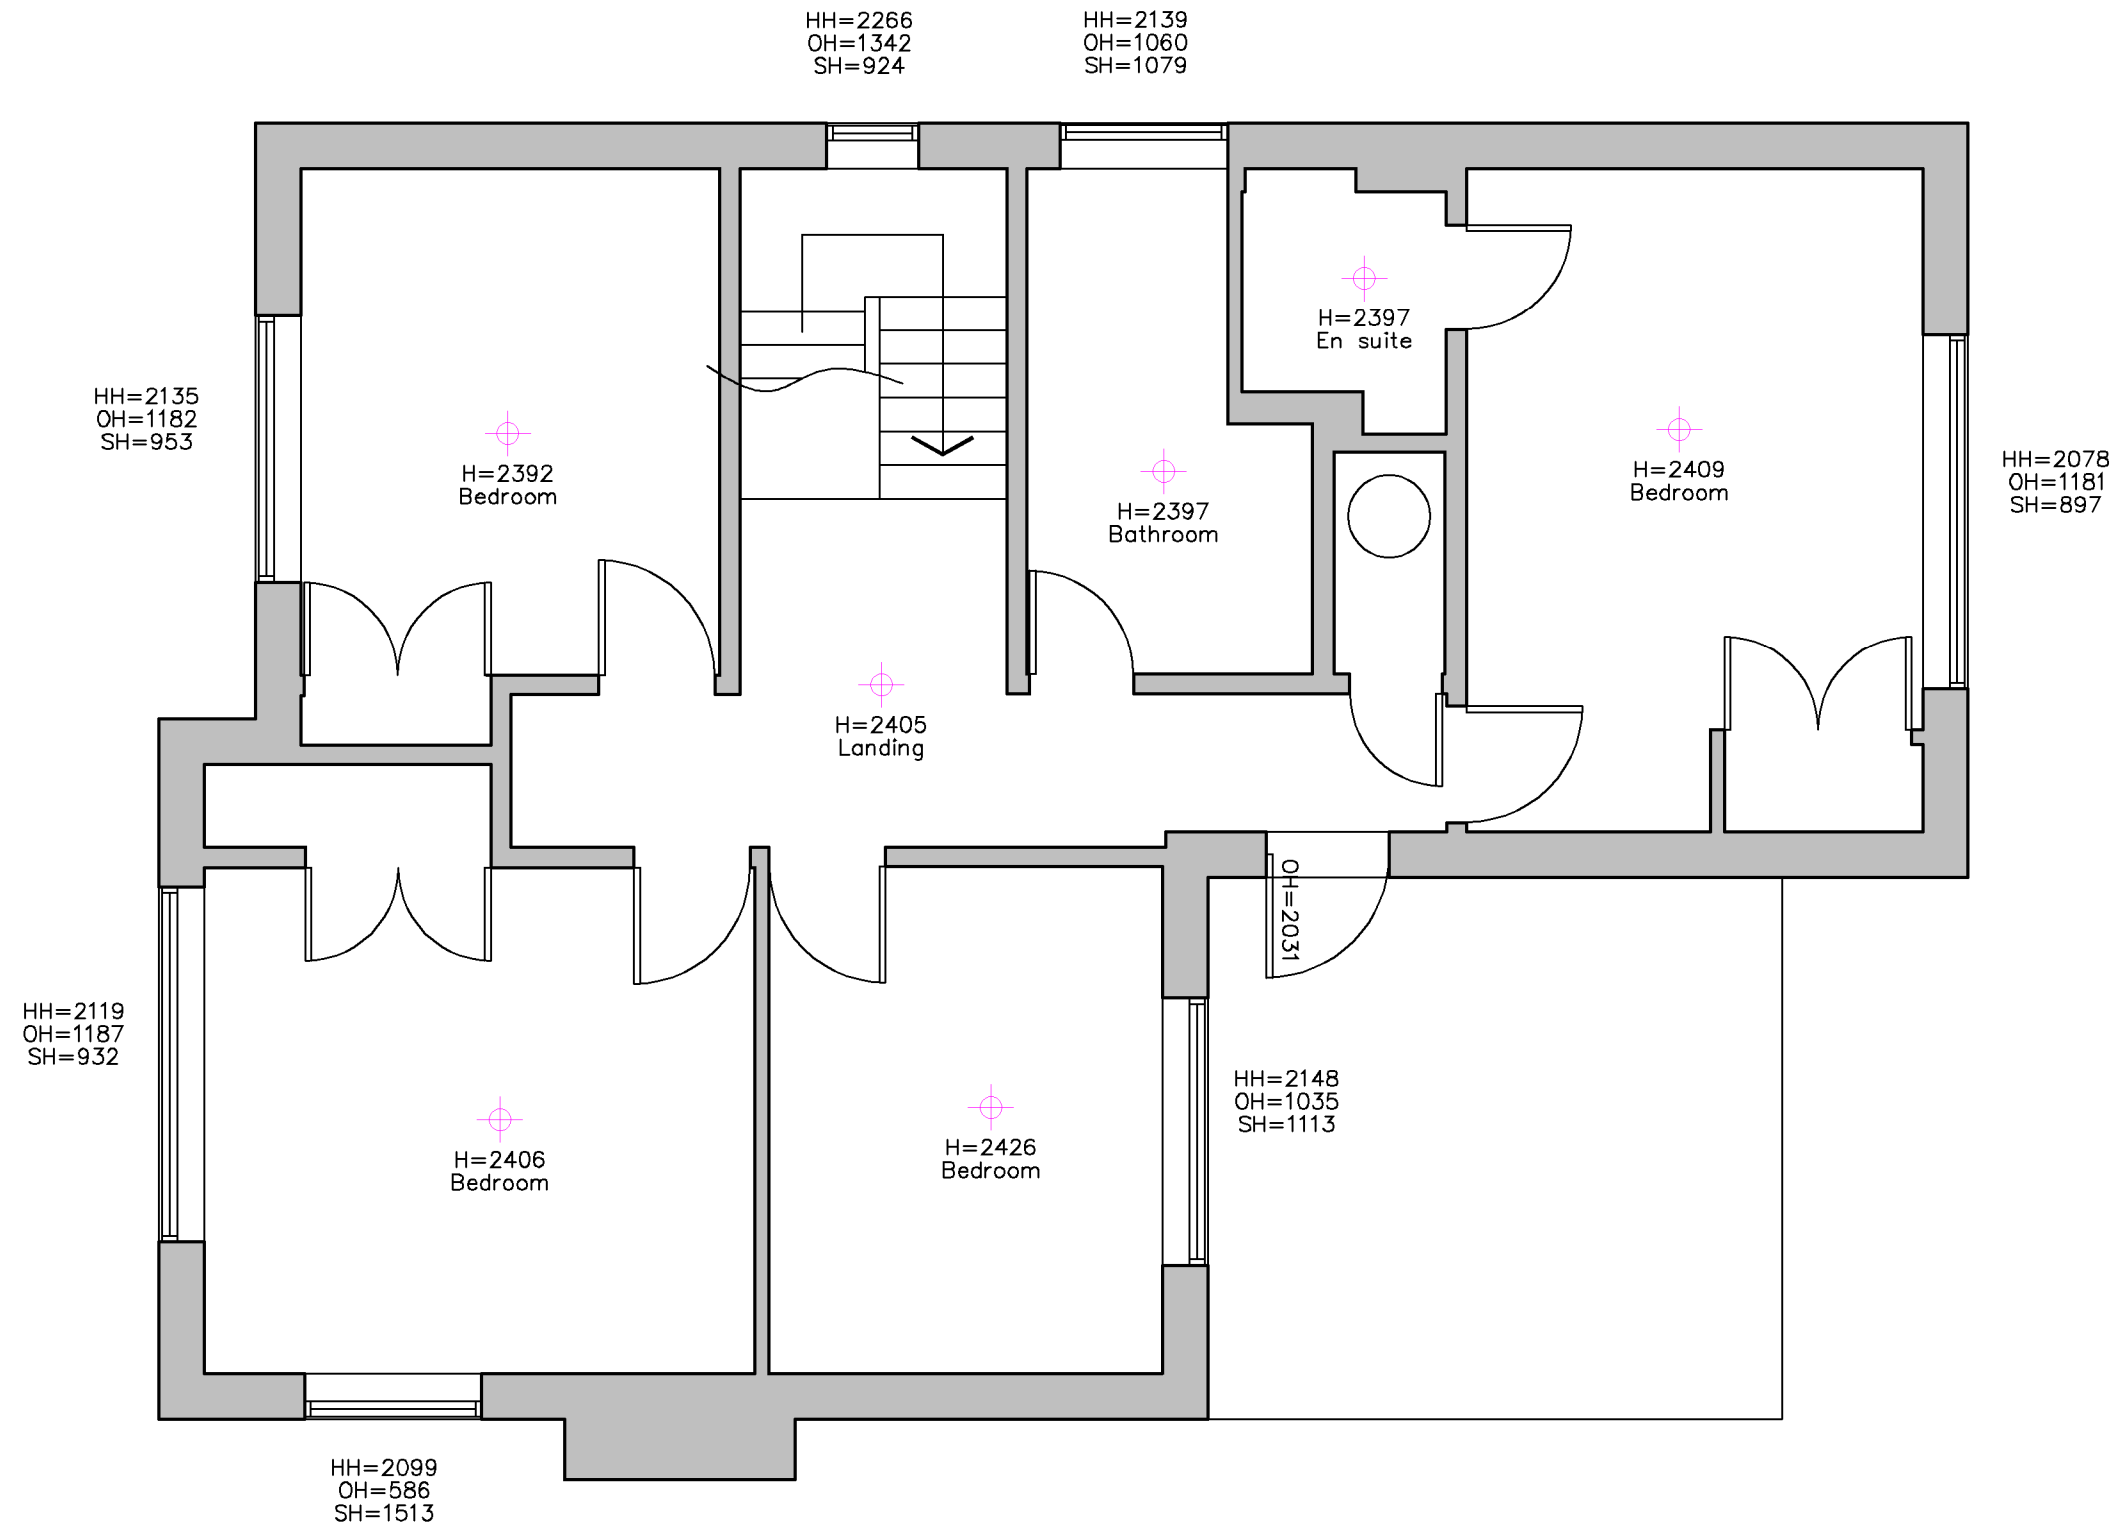

EXISTING FIRST FLOOR PLAN
SCALE 1:50

SCALE BAR 1:50

 

DRAWING TITLE -		DATE -		SCALE -	
MEASURED SURVEY -		Dec 2023		1:50 @ A3	
EXISTING FIRST FLOOR PLAN		DRN -	CHK -	DRAWING REF -	Rev
		gp	-	23246 EX101	-
CLIENT -					
Mr & Mrs Manterfield, 3 St Georges Avenue, Warblington, Hants.					

grp architectural design
t. 07747 011252 e. gavin.page77@gmail.com