


NOTES:


Dimensions to be checked on site before commencing work. Any discrepancies shall be reported to the architect immediately.

Do not scale from these drawings except for planning purposes. Use figured dimensions only.


Where applicable this drawing is to be read in conjunction with other consultants' drawings.

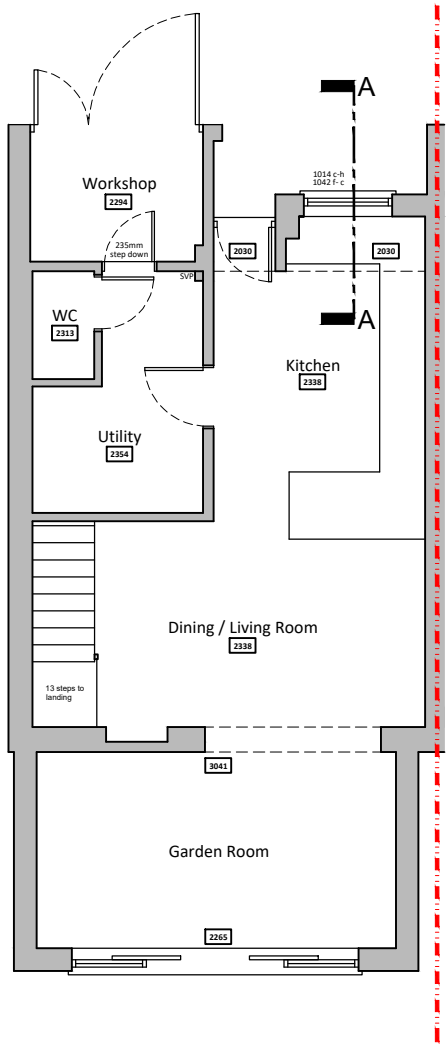


Ground floor plan scale 1:100
First floor unchanged under proposals

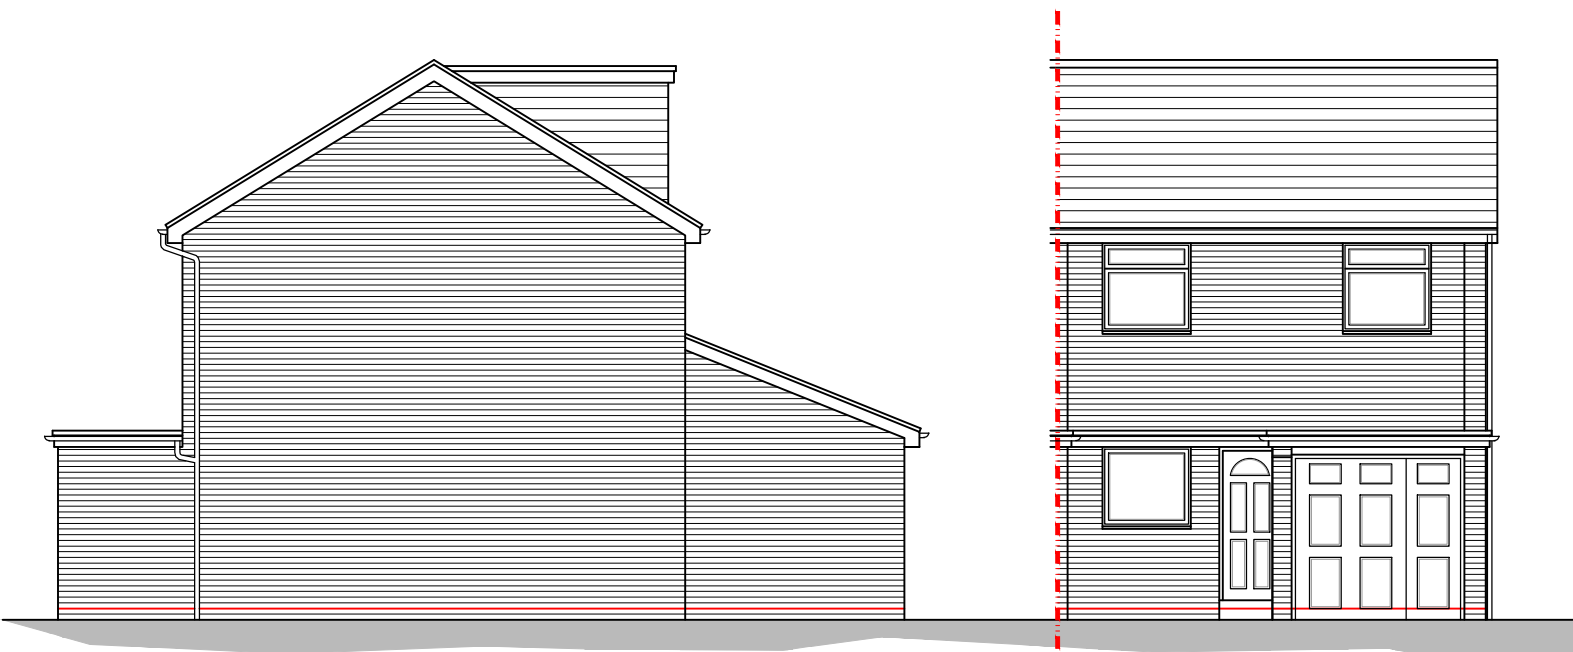


North elevation scale 1:100 East elevation scale 1:100

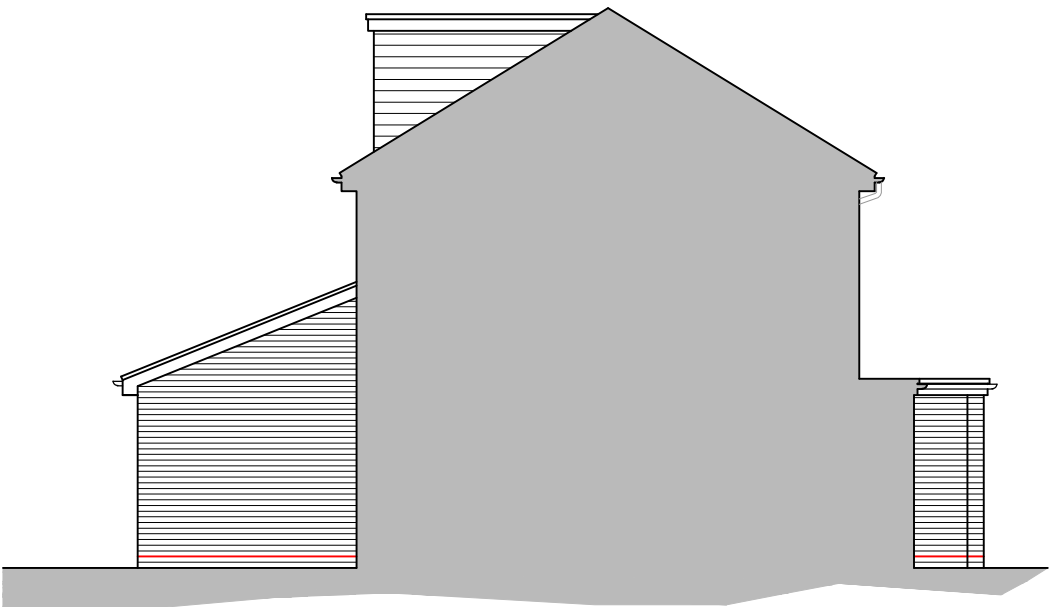

South elevation scale 1:100
West elevation unchanged under proposals

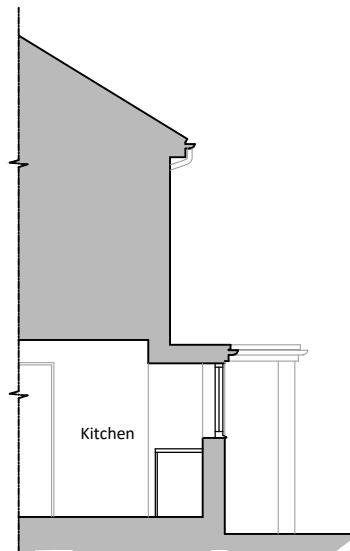

Section A-A scale 1:100

 

For MR & MRS SHAW	Title EXISTING PLANS & ELEVATIONS			Office Tel: 01243 933732
Project PROPOSED SINGLE STOREY EXTENSION AT 87 BROOK GARDENS, EMSWORTH, HAMPSHIRE, PO10 7LA	Date SEP 23	Drawn SR	Scale as noted @ A3	Checked -
	Job Number PL 742.23	Drawing Number -02	Revision -	Email: admin@jb-architecturedesign.com Web: www.jb-architecturedesign.com

