




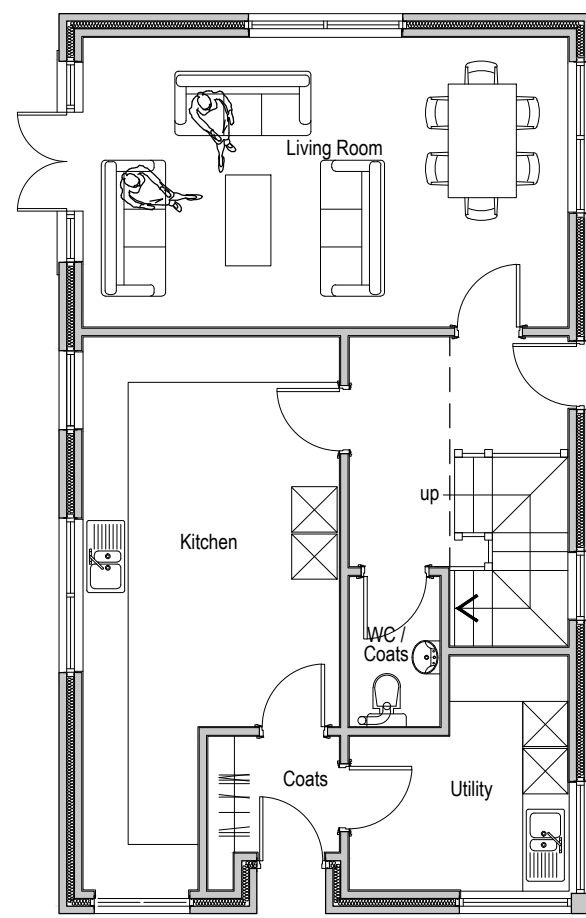



Ground Floor

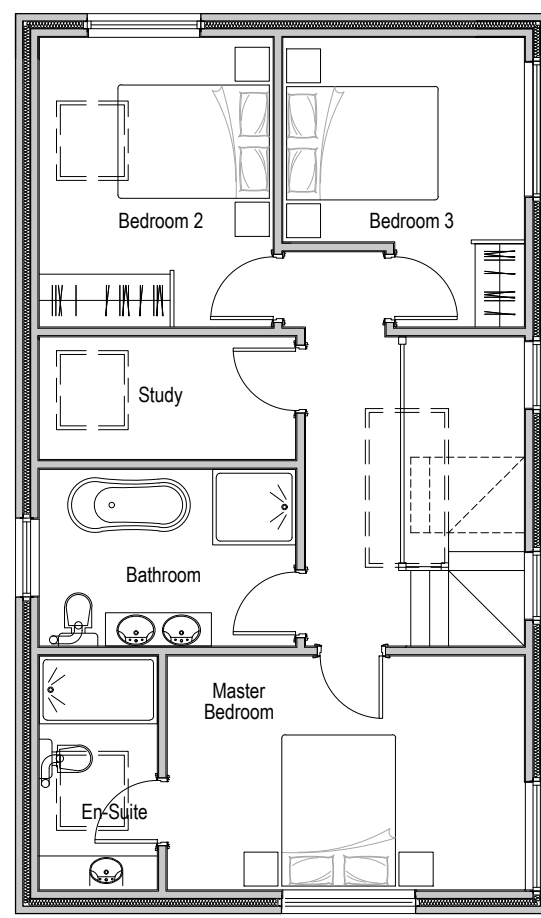


First Floor

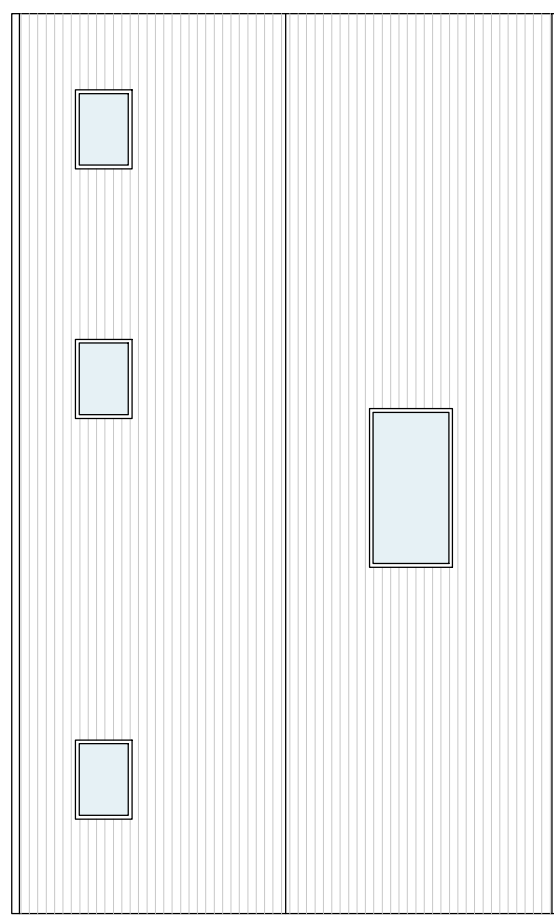


Roof Plan

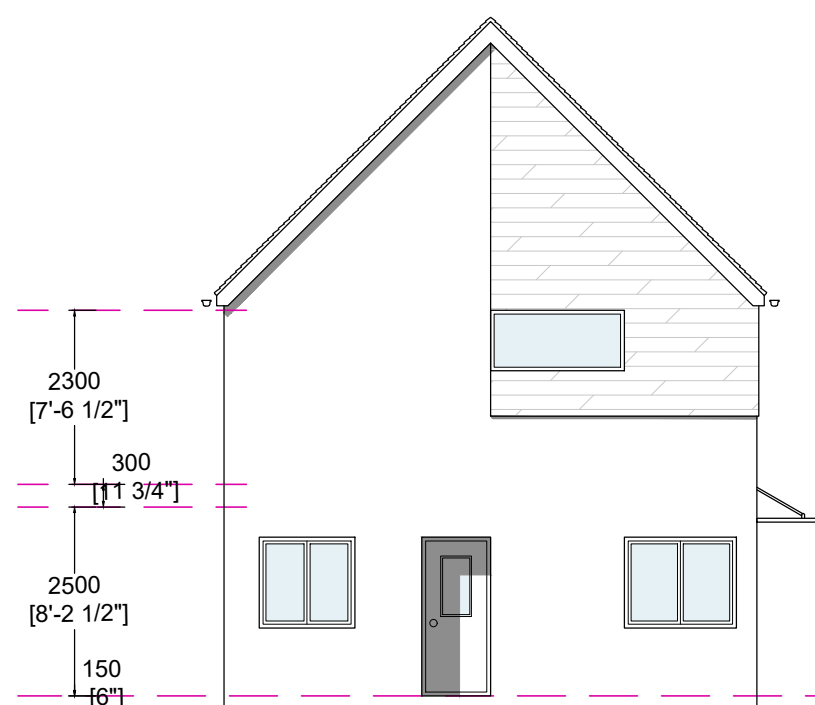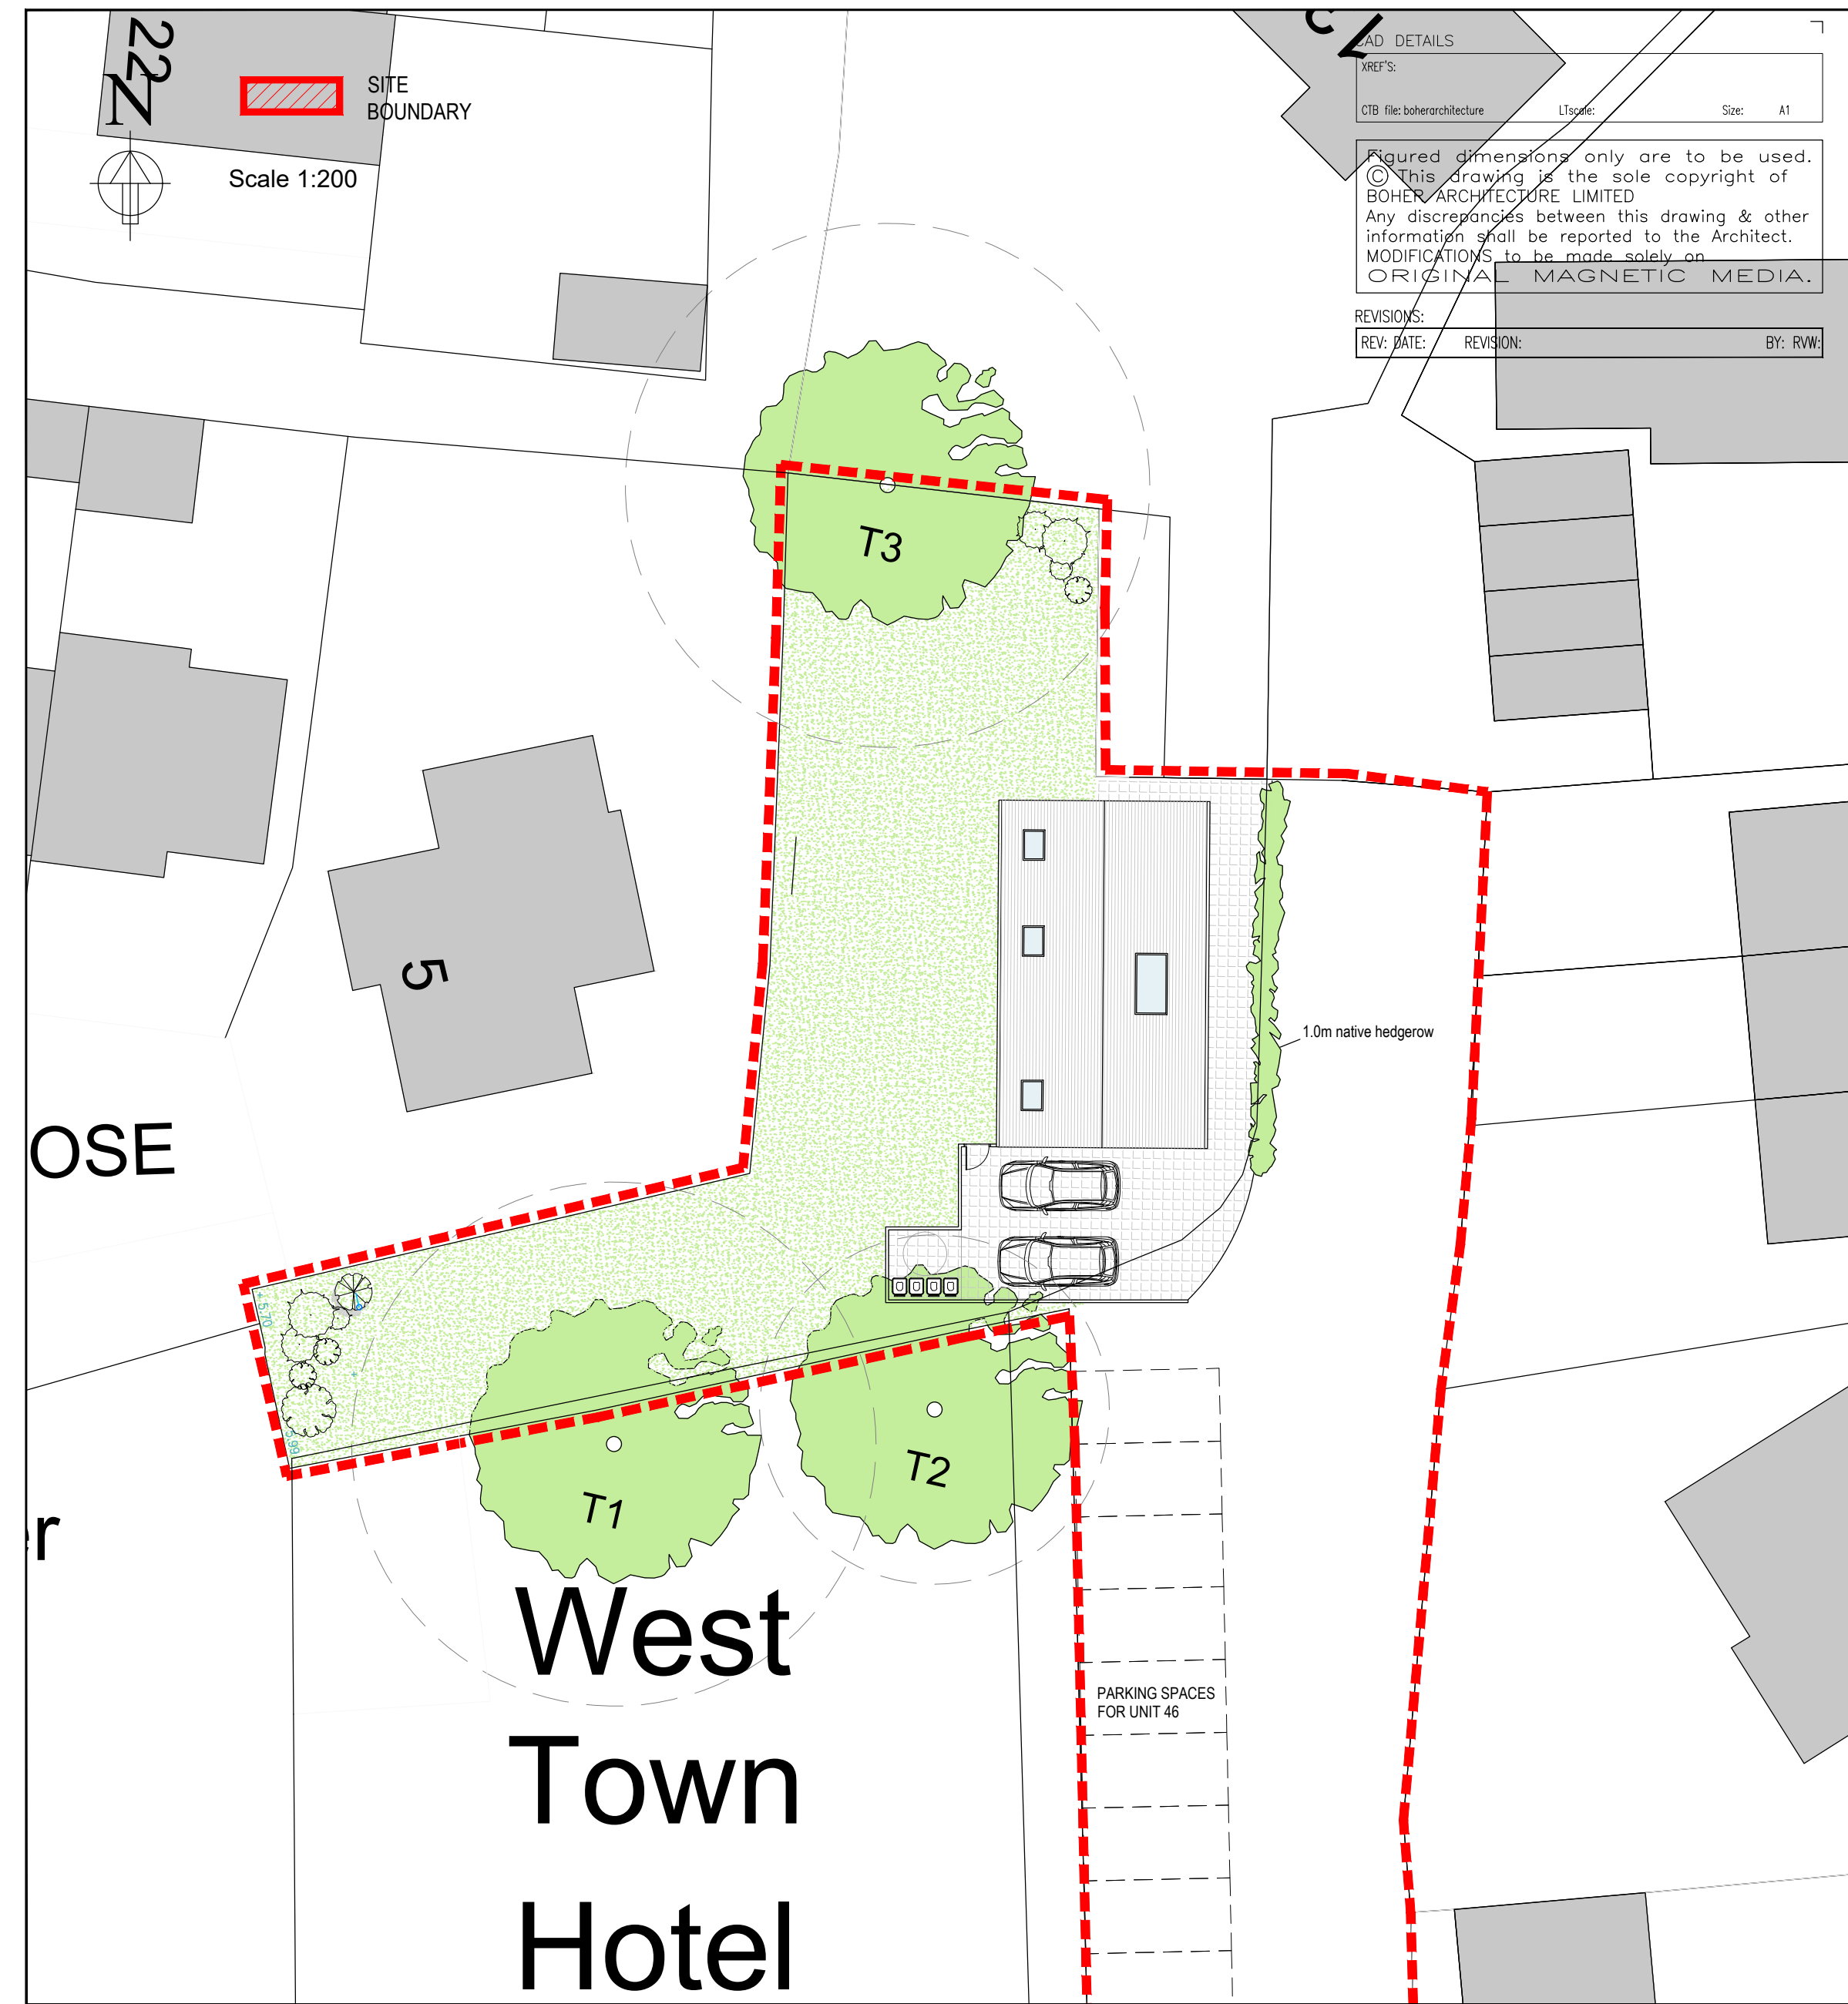

Side Elevation (south)

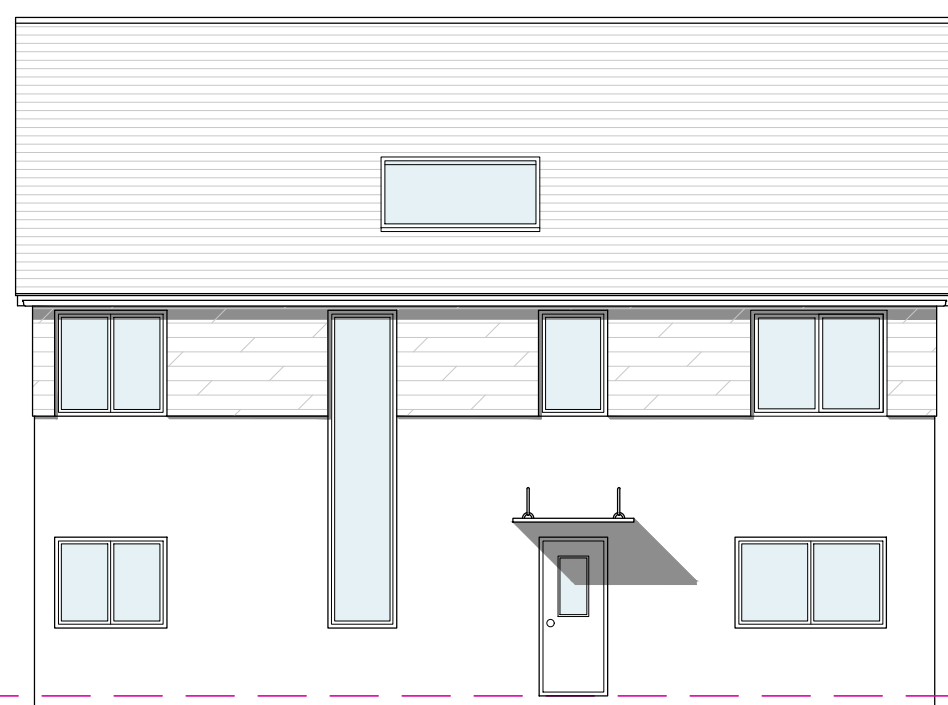

Front Elevation (East)

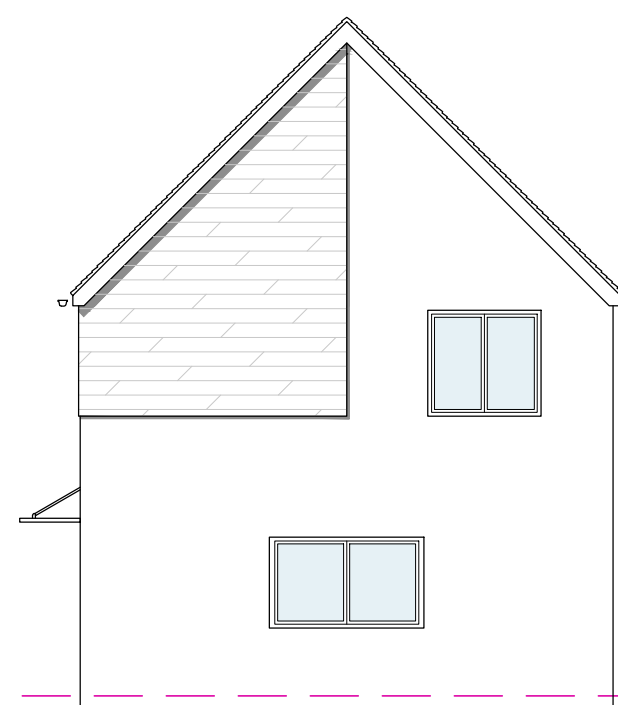


Side Elevation (north)



Rear Elevation (west)

Scale 1:100

 

CLIENT

Mrs K. Snipe

PROJECT

52 Station Road  
Hayling Island  
PO11 0EL

TITLE

Proposed Dwelling  
Rev - B

STATUS

Planning

DATE

Sept. 2023

SCALE @ A1

1:100, 1:200

DRAWN BY

CB

REVIEWED BY

RM

DRAWING NUMBER

1297

P

004

01730 816336  
07949 682974  
info@boherarchitecture.com  
www.boherarchitecture.com

Challenger House, Rumbolds Hill  
Midhurst, GU29 9BY

