


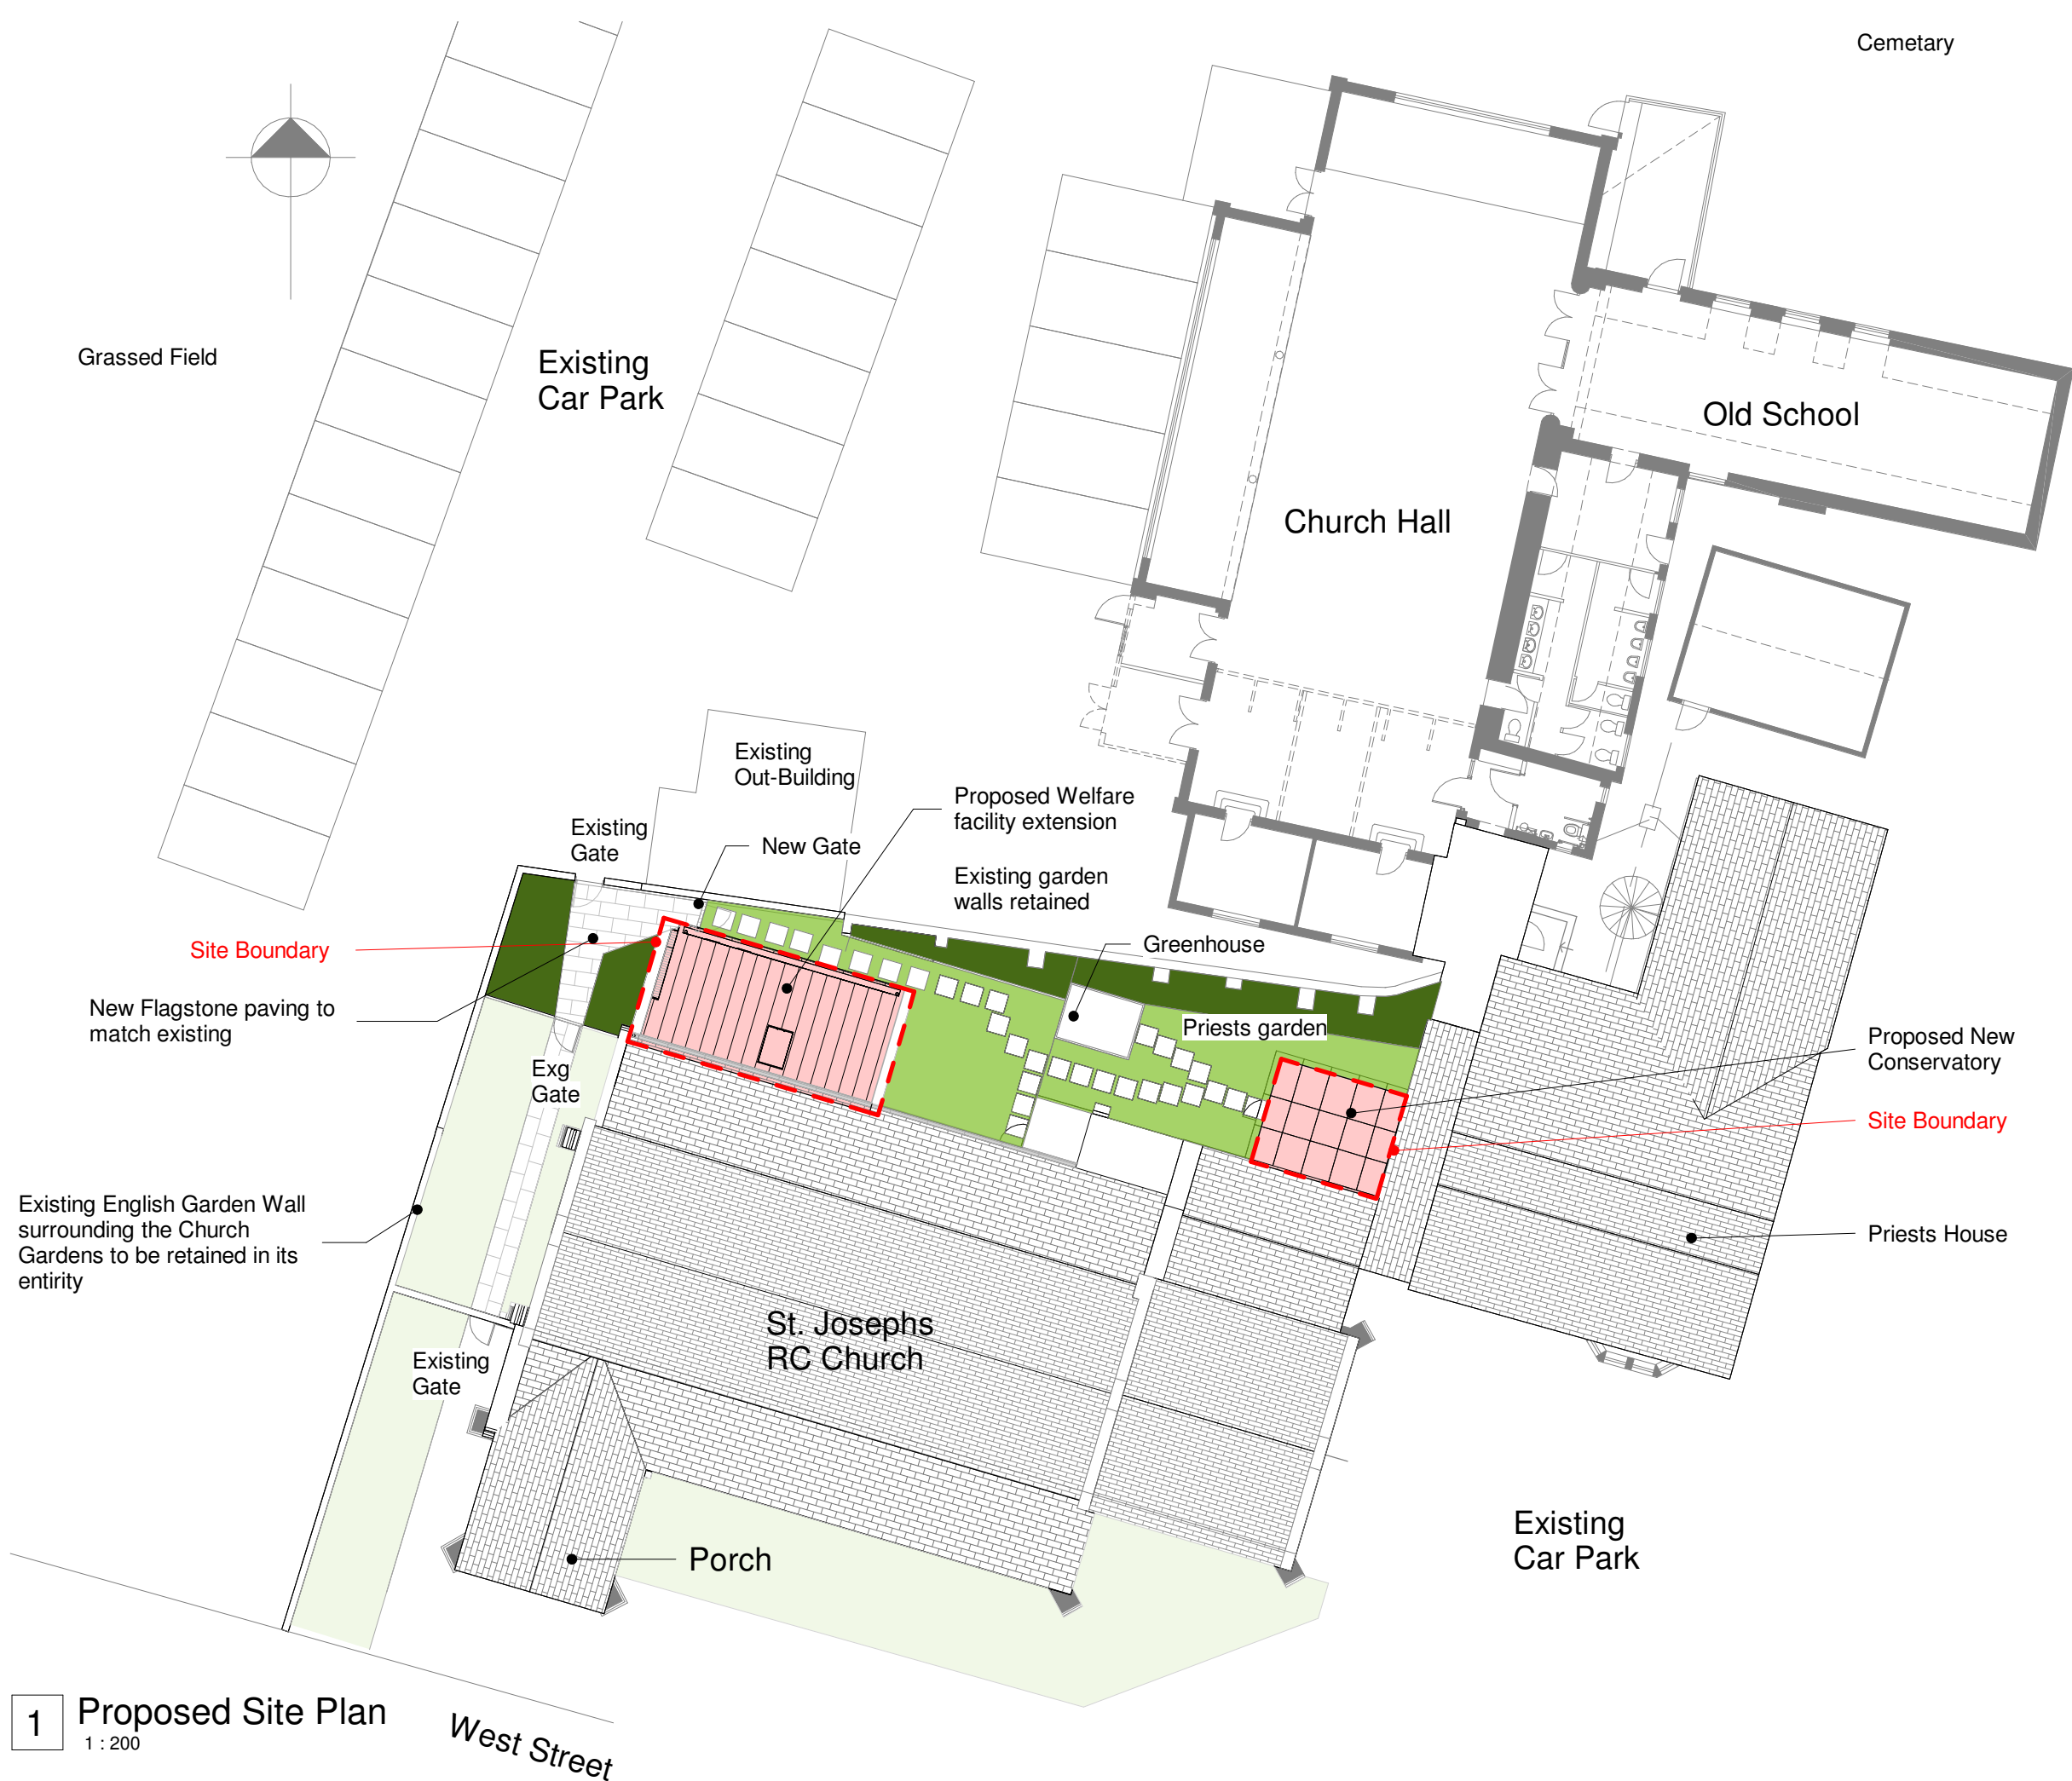

1 Proposed Site Plan
1 : 200
West Street

0m1m2m5m10m

1:200 @ A3

This drawing is the copyright of Cover Storey Architects LLP
All dimensions must be verified on site prior to construction
Do not scale this drawing except for planning application purposes

N

LEGEND

Site Boundary

Church Property

Extension Area

Garden Area Existing Grass

Garden Area New Grass

Garden Area indigenous Shrub Planting



AERIAL VIEW - NTS

P2	Planning application	JF	DS	30/08/24
P1	Conservatory added & issued for client approval	JF	DS	16/07/24
REV	DESCRIPTION	BY	CHK	DATE

Cover Storey Architects

Cover Storey Architects LLP
Tel. 02392 006266

18 St Georges Avenue, Havant
info@coverstoreyarchitects.co.uk

PO9 2RX
www.coverstorey.co.uk

Project No:	Drawing No:	Revision:
22024	V02-300	P2