


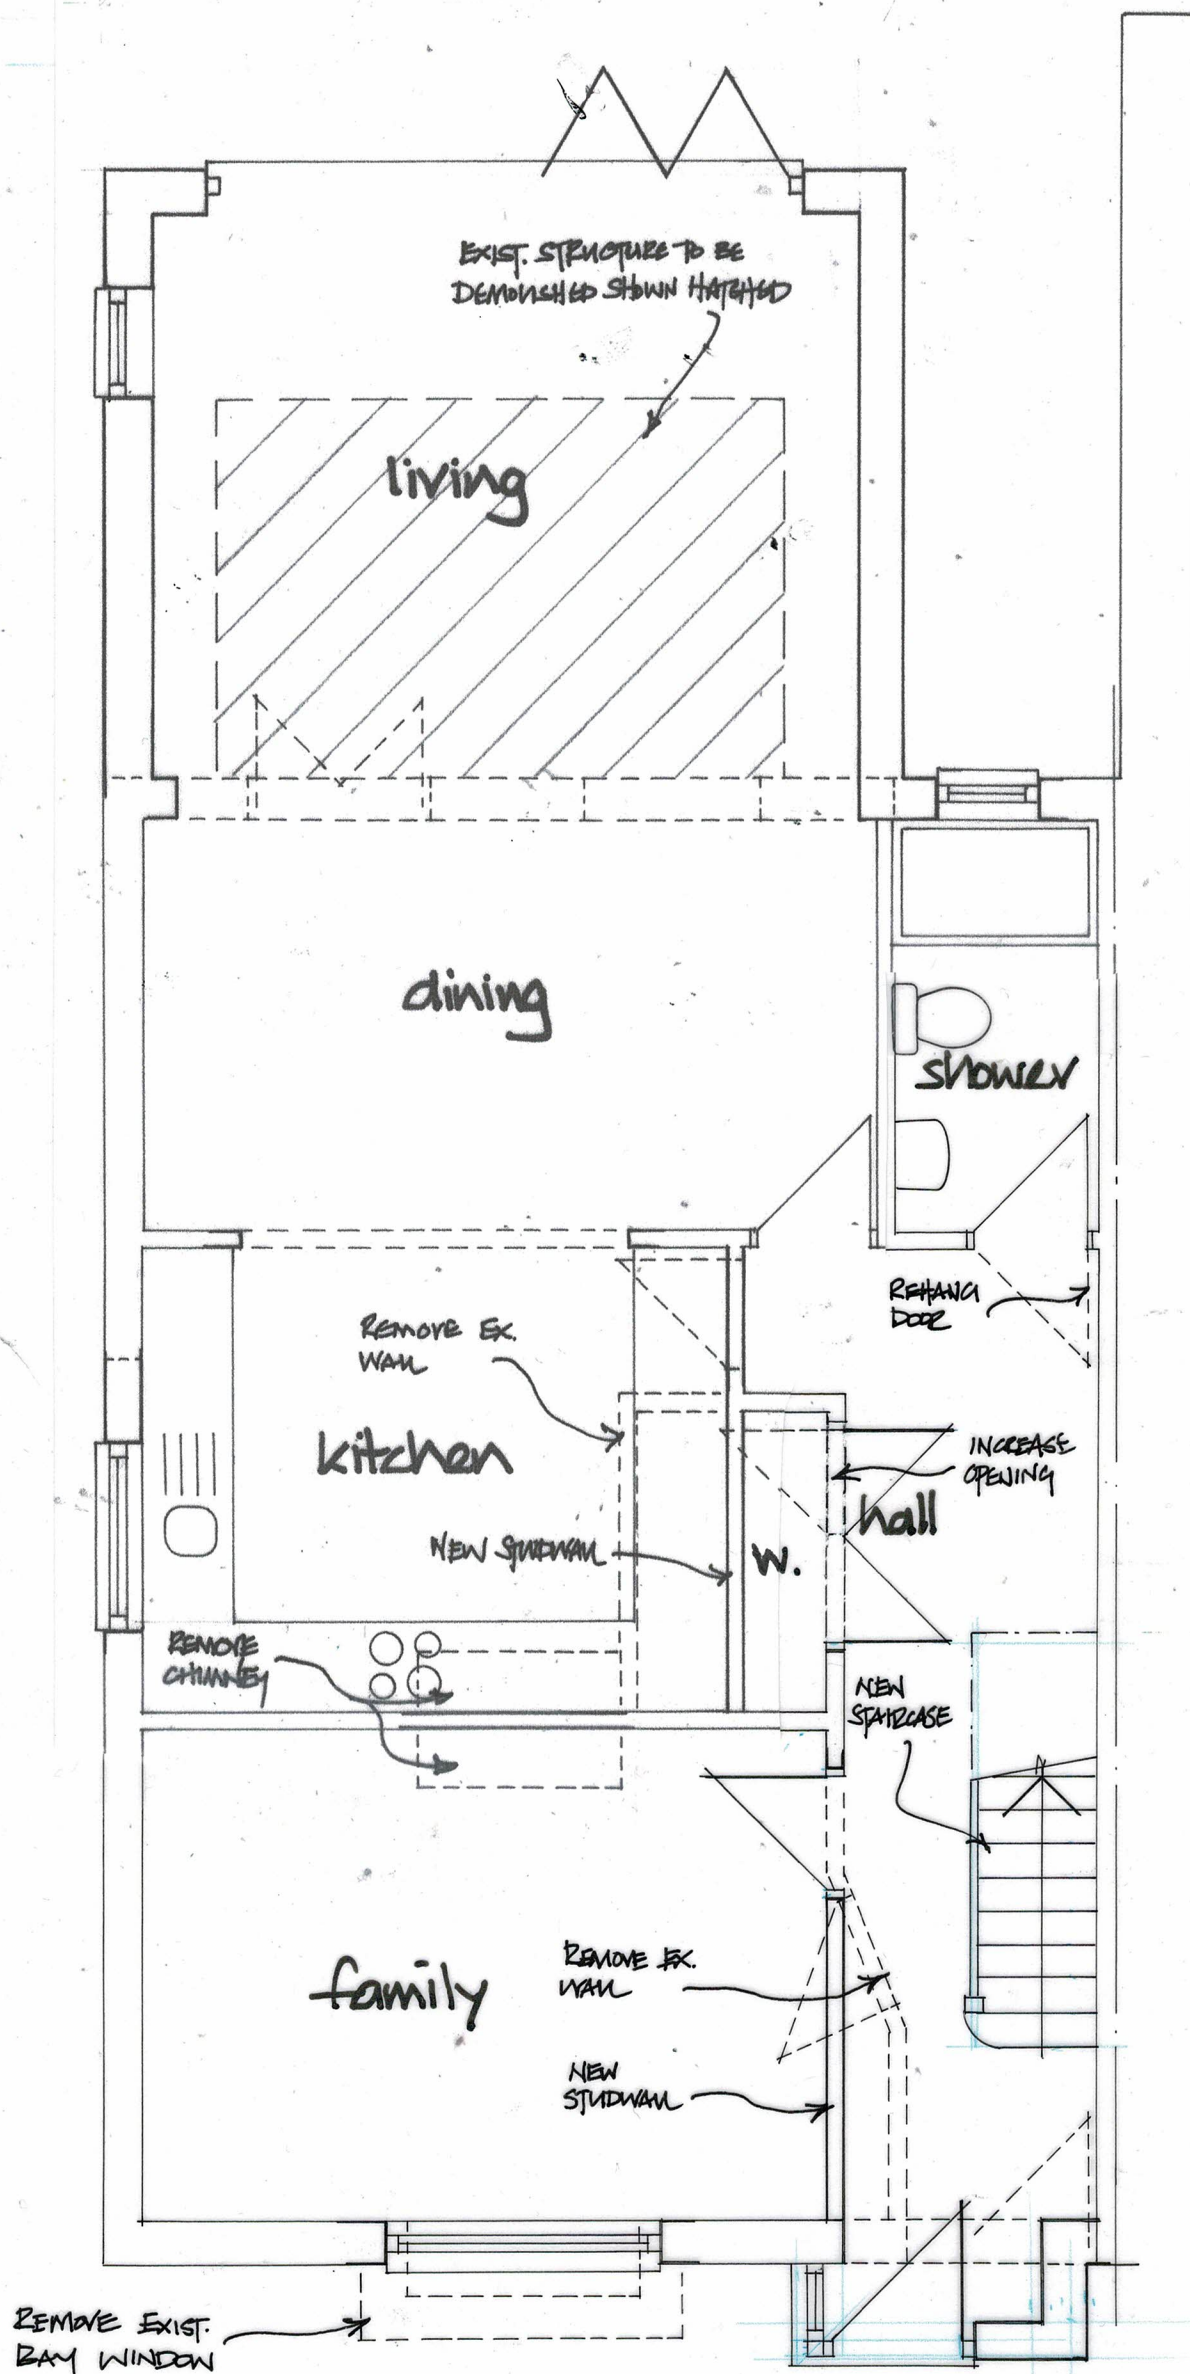

Derek Treagus Associates ARCHITECTURAL SERVICES Tel: 07956 624094 Email: derek.treagus@gmail.com			
Project	REAR EXTENSION & LOFT CONVERSION AT 20 LANSDOWNE AVENUE, WATERLOOVILLE, HAMPSHIRE.		
Client	Mr & Mrs A Kryemadhi		
Subject	Planning Drawing Proposed Ground Floor Plan		
Date:	Nov 2023	Scale:	1: 50
Rev:		Drg. No.	23/351/02
• Copyright reserved. • All dimensions are to be site confirmed and should not be scaled unless for Planning purposes. • Verify all queries with the office.			