



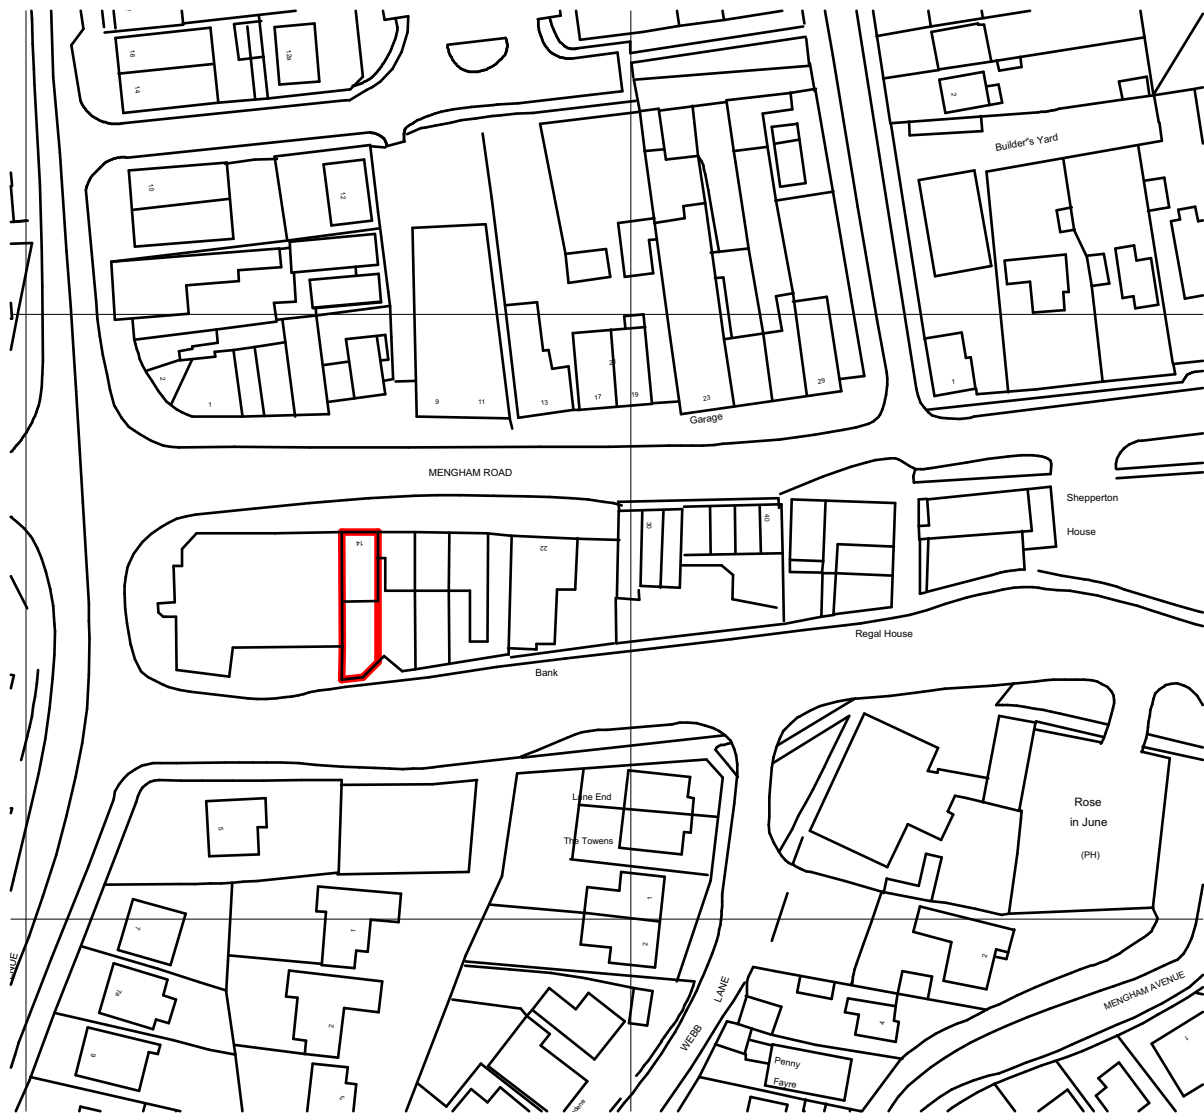


1
-

Block Plan
1:1250

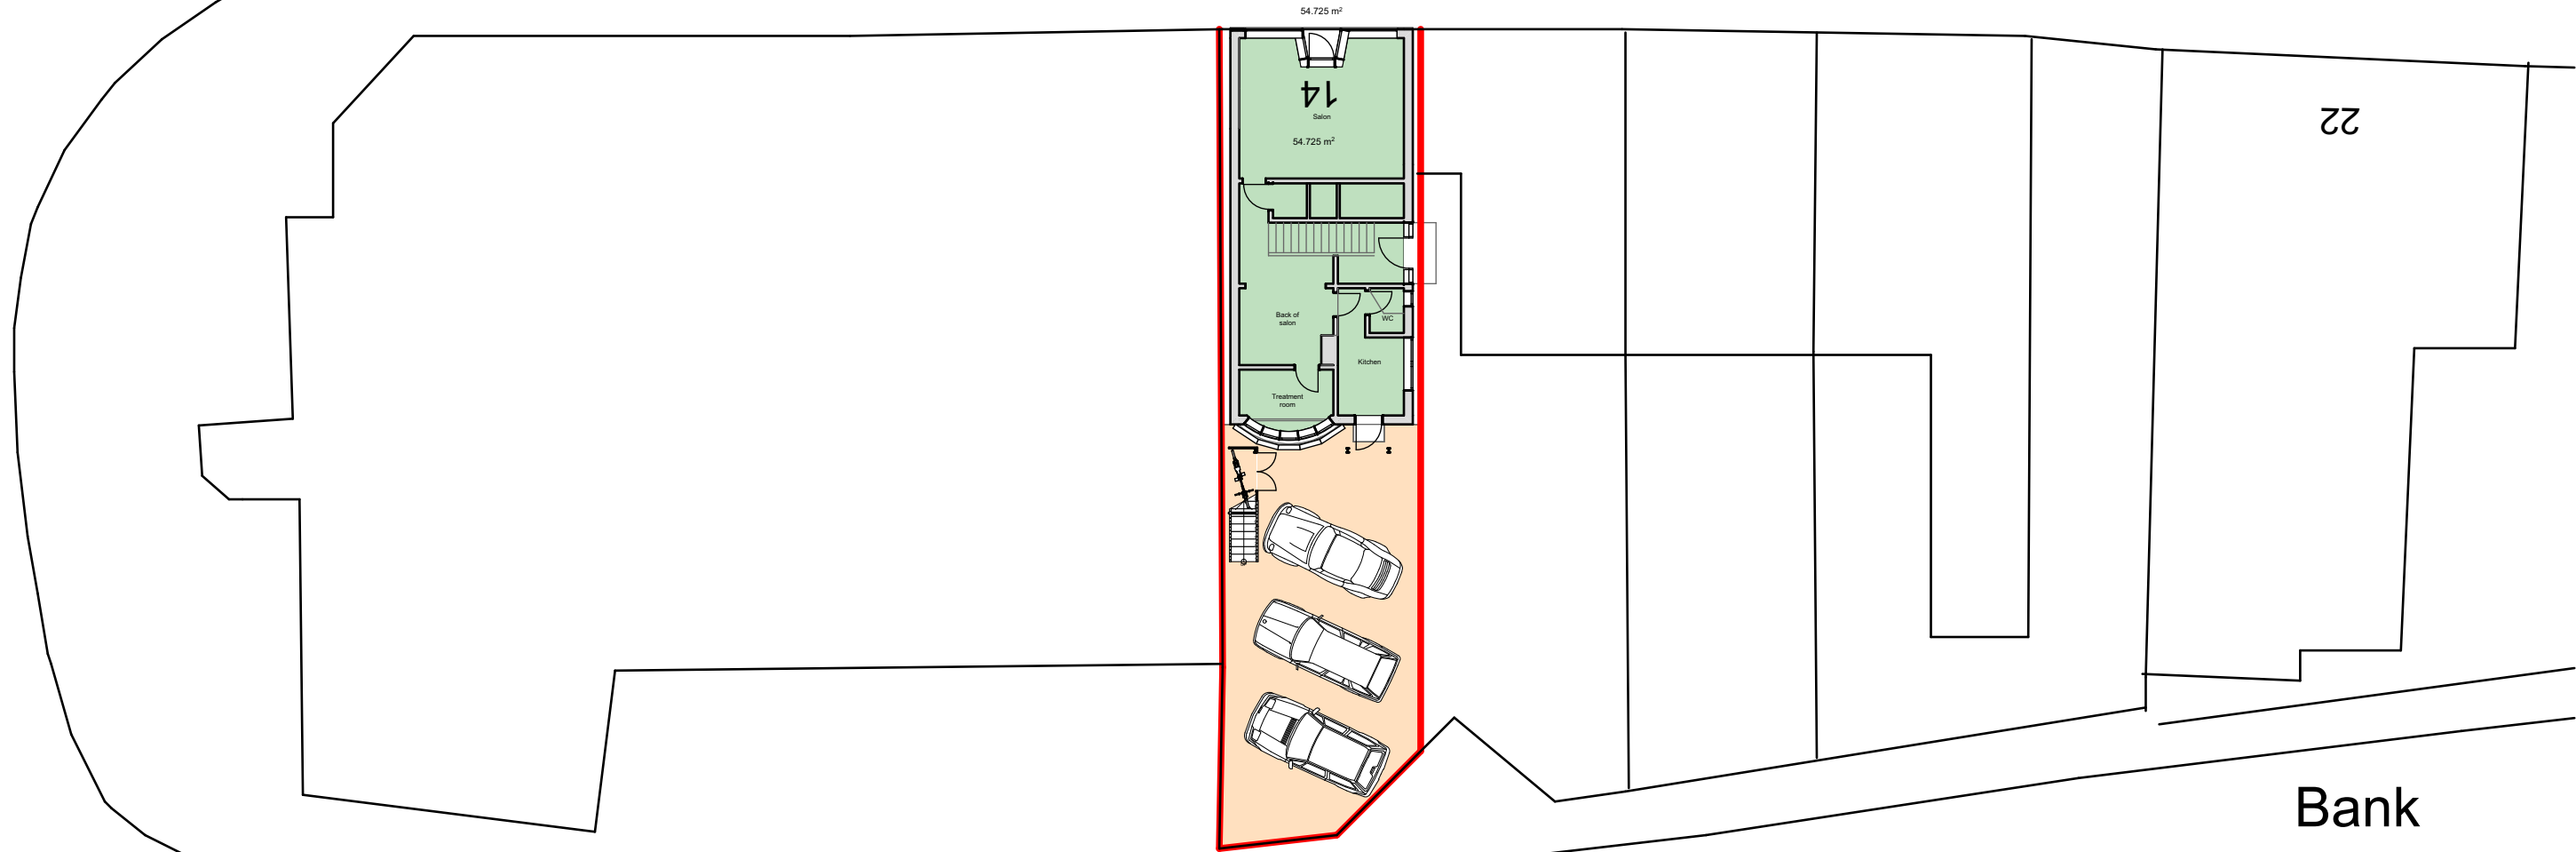

2
-

Proposed Site Plan
1:200

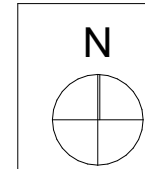

Note: All dimensions to be checked on site by the contractor before fabrication and erection. Figured dimensions to be taken in preference to scaled dimensions. This drawing is the copyright of the architects and must not be reproduced or used without their express consent, except for the purposes of a planning application. Electronic issue of this drawing to be confirmed by paper hard copy only.

revisions & notes:

RevID	ChID	Change Name	Date
A	03	Revised Staircase	02/06/2023
B	04	Bicycle Storage shown	09/08/2023
C	05	revised stair location	03/10/2023

Drawing:

Drawing name: Site and Block Plan
Date: 20 October 2023
Scale: 1:1250, 1:200
Drawn: SAB

Project:

Site address: 14 Mengham Road,
Hayling Island, PO11 9BL

Client: Caroline Laphorn

Project description: Flat Conversion



61 South Street, Havant, Hampshire PO9 1BZ
t: 023 9248 2494 f: 023 9248 1152
e: design@pwp-architects.com w: www.pwp-architects.com

Project No. 5923 drawing No. 1102 rev C