



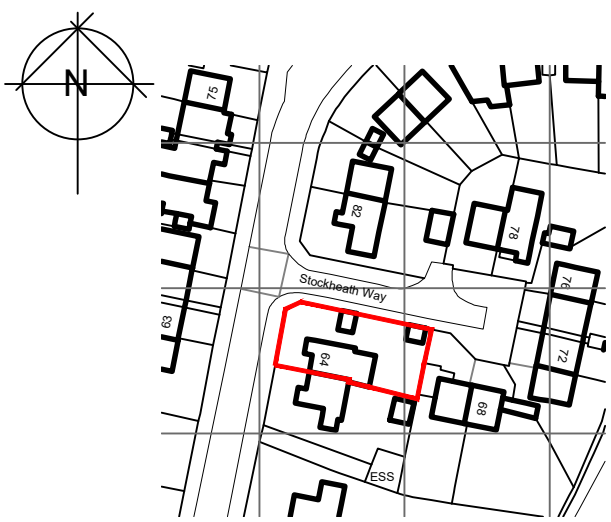

© Crown copyright 2023 Ordnance Survey 100053143

Location Plan 01

SCALE 1:1250

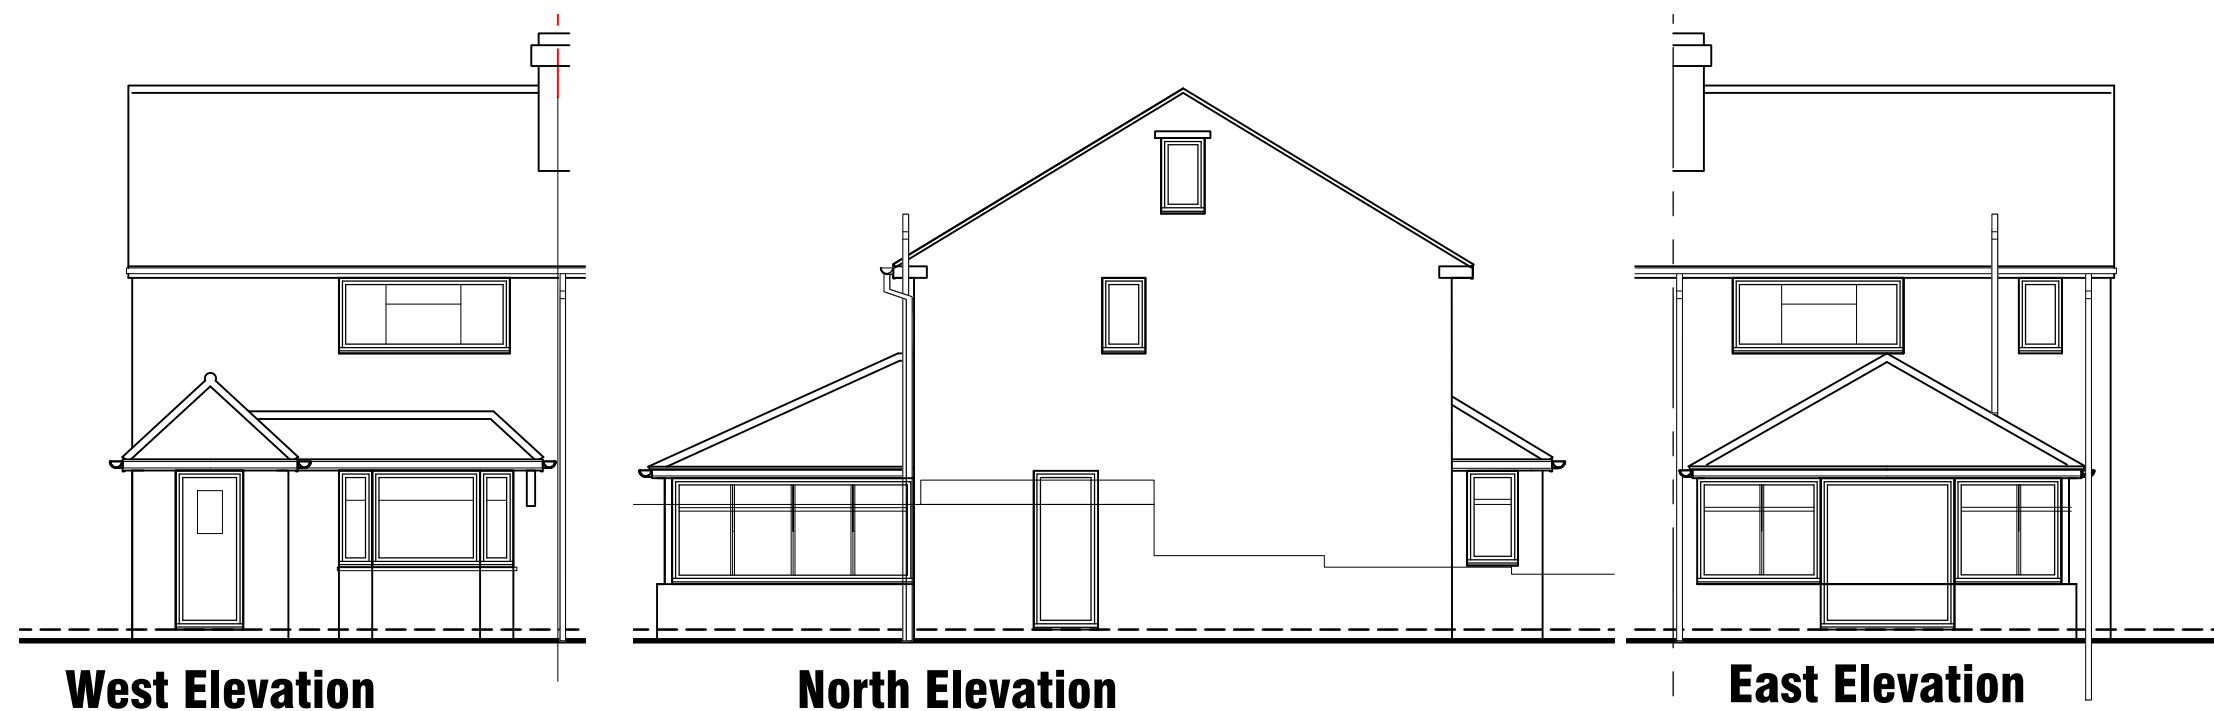


West Elevation

North Elevation

East Elevation

Existing Elevations

SCALE 1:100

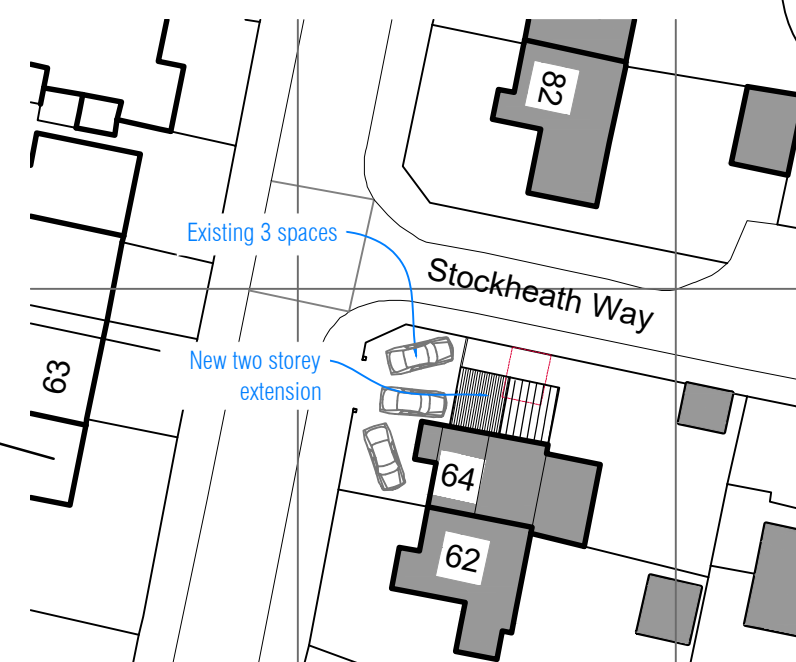

Block & Roof Plan

SCALE 1:500


03

02

First Floor Plan

06


- Existing Walls
- Walls removed
- Proposed Walls
- Area Not affected

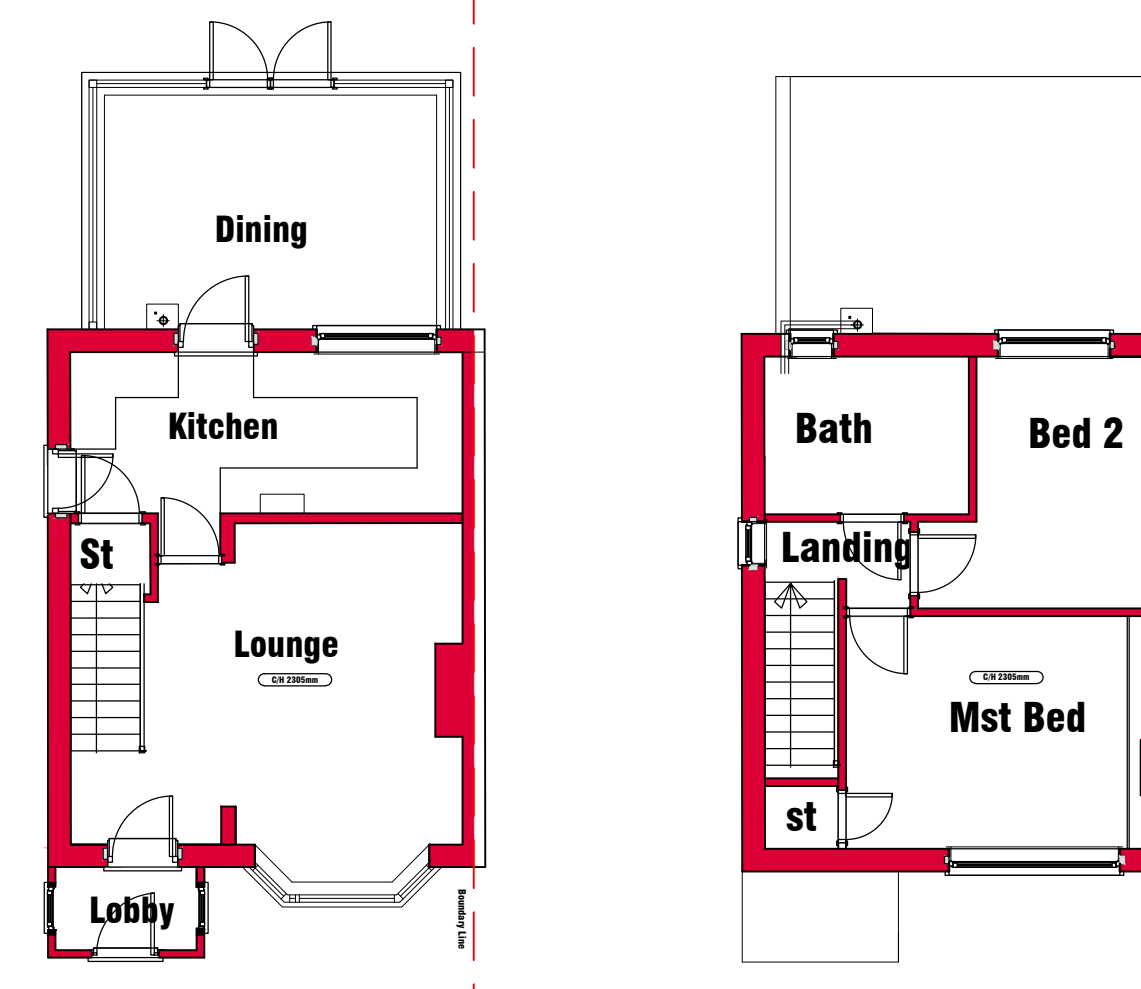

Existing Floor Plans

SCALE 1:100

04

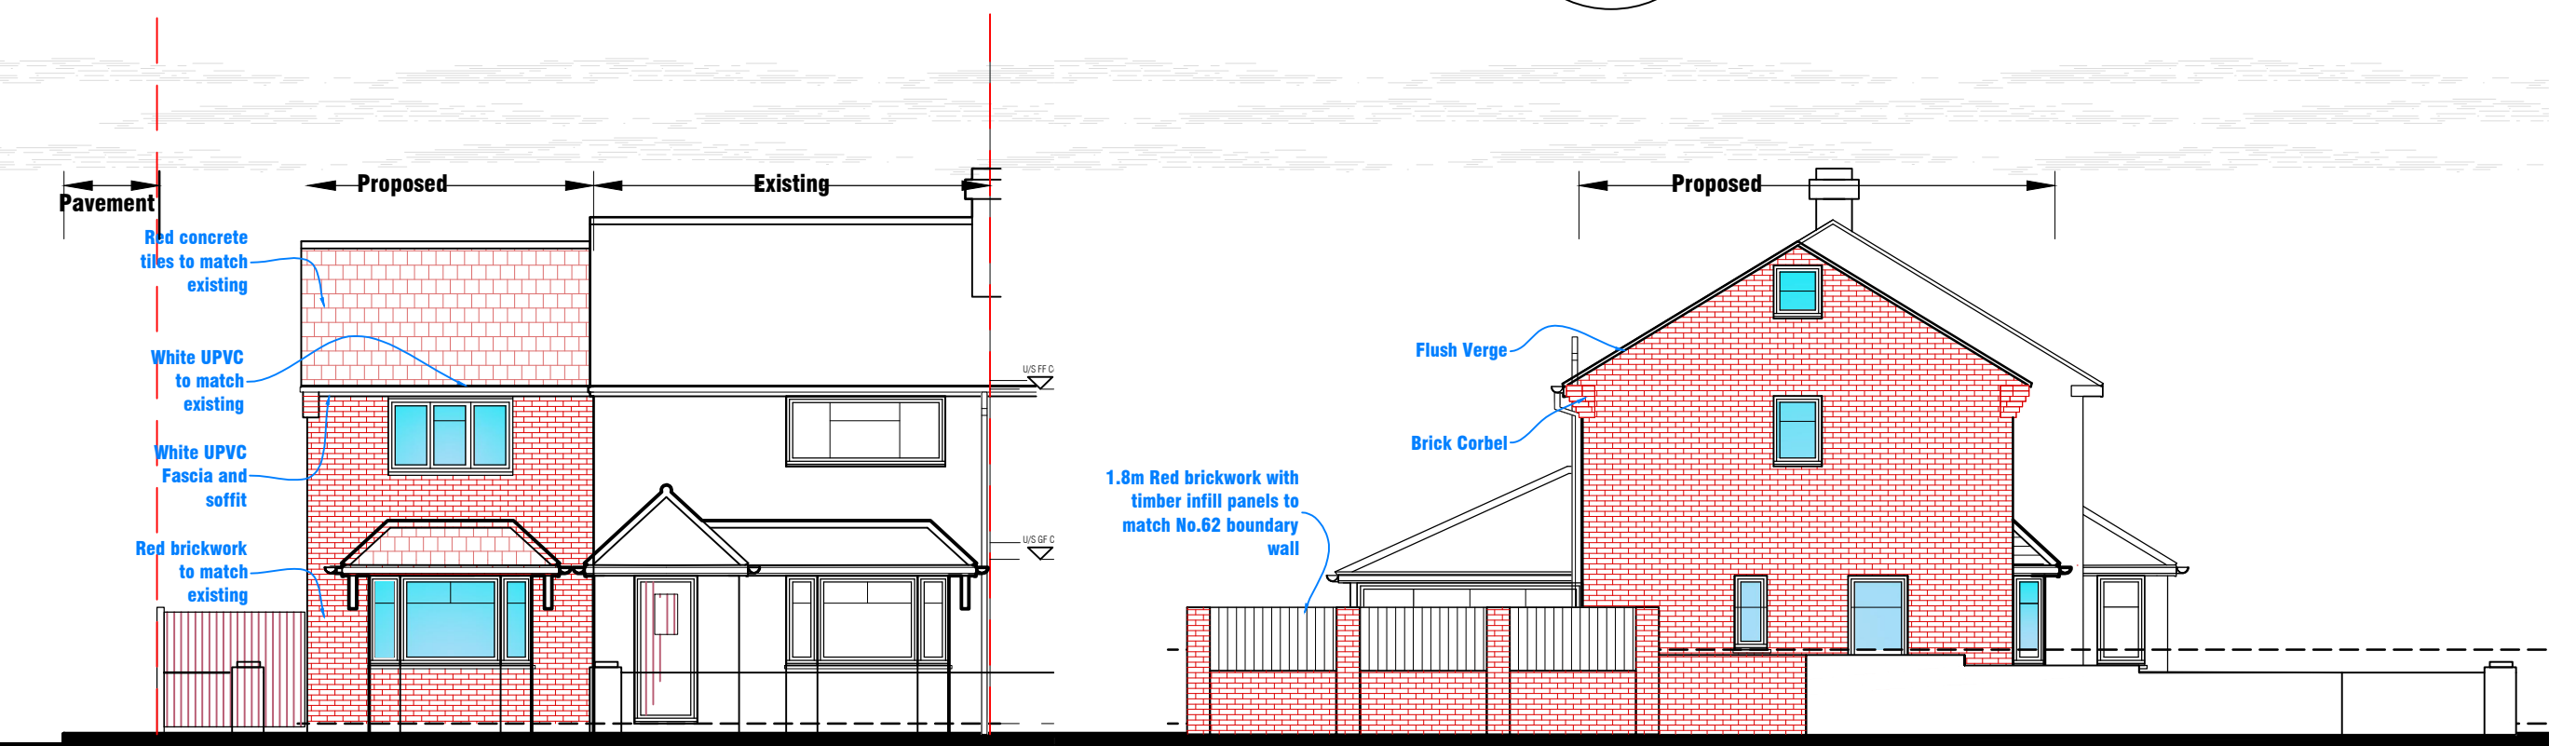


West Elevation

North Elevation

Proposed Elevation

SCALE 1:100

05

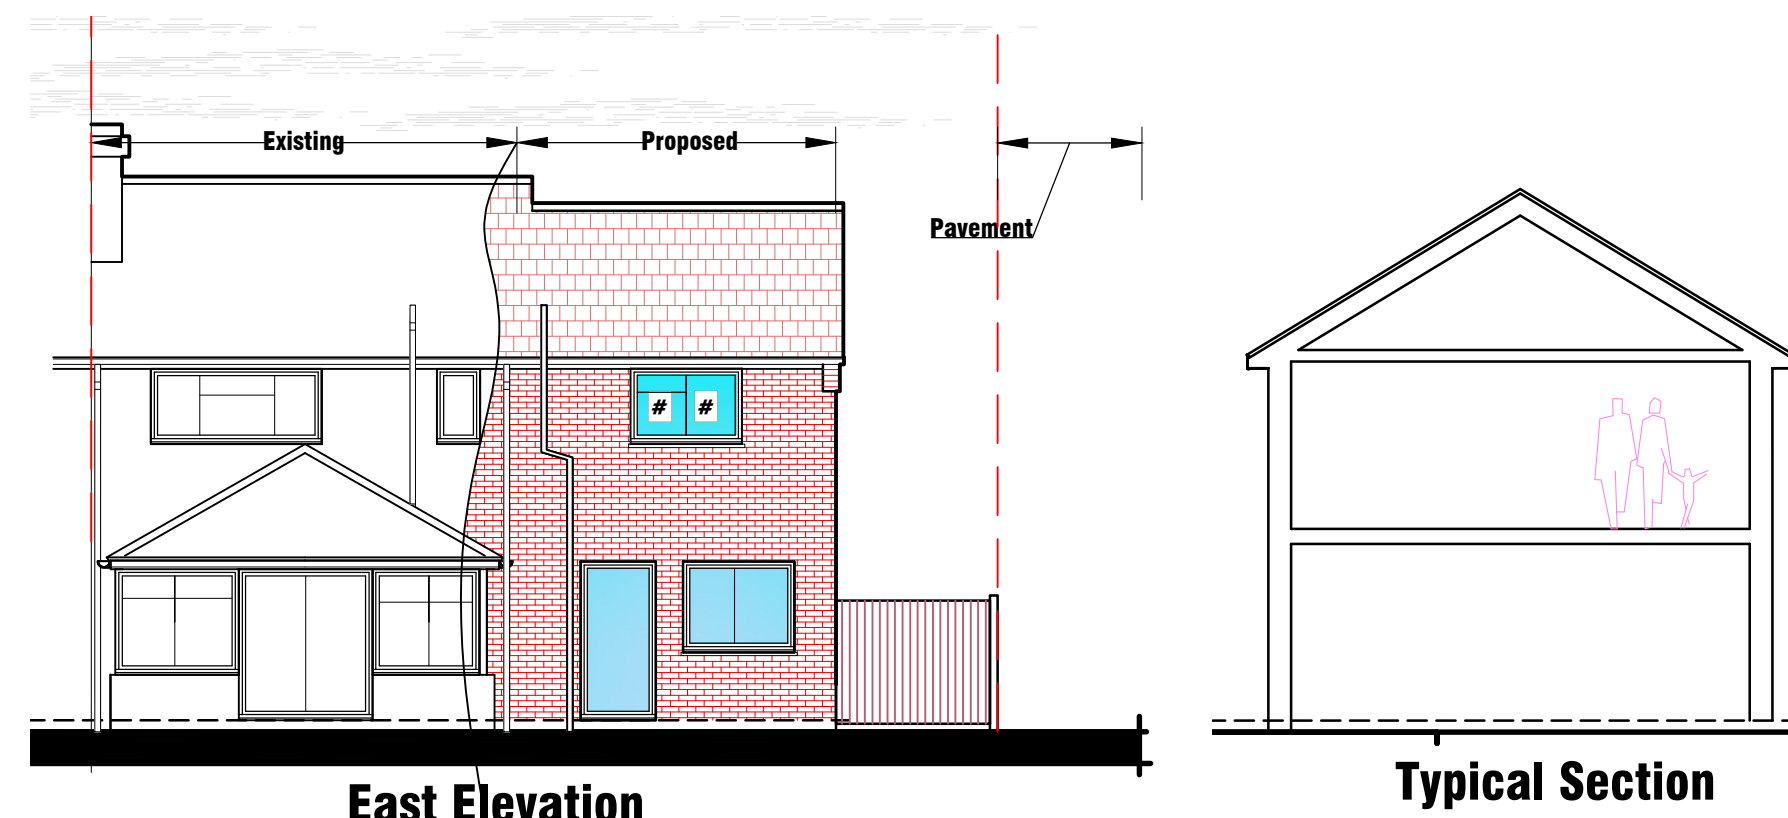

East Elevation

Typical Section




Planning

Ground Floor Plan

Proposed Floor Plans

SCALE 1:50

Rev:-	Description:-	Date:-	Chkd by:-
H	Extension Depth reduced by 1m	17/10/23	
G	Extension width reduced 1m	24/09/23	
F	Planning Issue- Extension Width & Boundary Wall Amended	07/08/23	

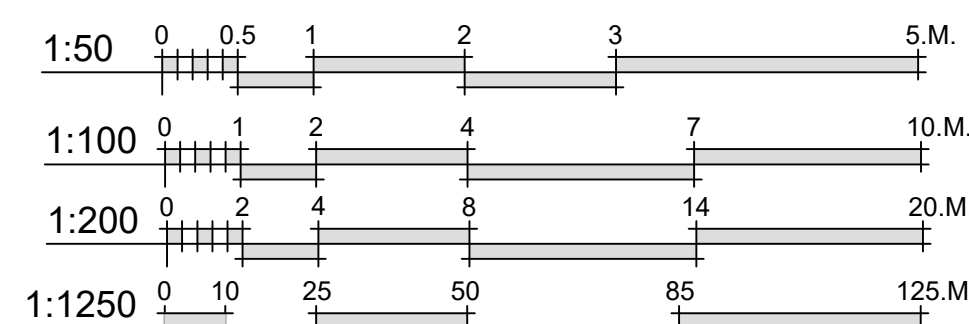

Client:-
Mr E. Murtagh

Scale:-
1:50/100/200/1250 @A1

Drawn By:- M@C Checked By:-

Date:- 02-06-23 Date:-

Job.No:- 2153 Drg.No:- 01.01 Rev:-

Title:-
Two Storey Side Extension
Plans & Elevations

Project:-
64 Stockheath Way
Havant
PO9 2DT



MICIA Design
Architectural
Consulting - Design - Build
Portsmouth - Southampton - Chichester - Hove - Guildford

02392 98 47 88
designers@mcadesign.uk

www.mcadesign.uk
f i s