



North elevation scale 1:100




East elevation scale 1:100




South elevation scale 1:100



West elevation scale 1:100

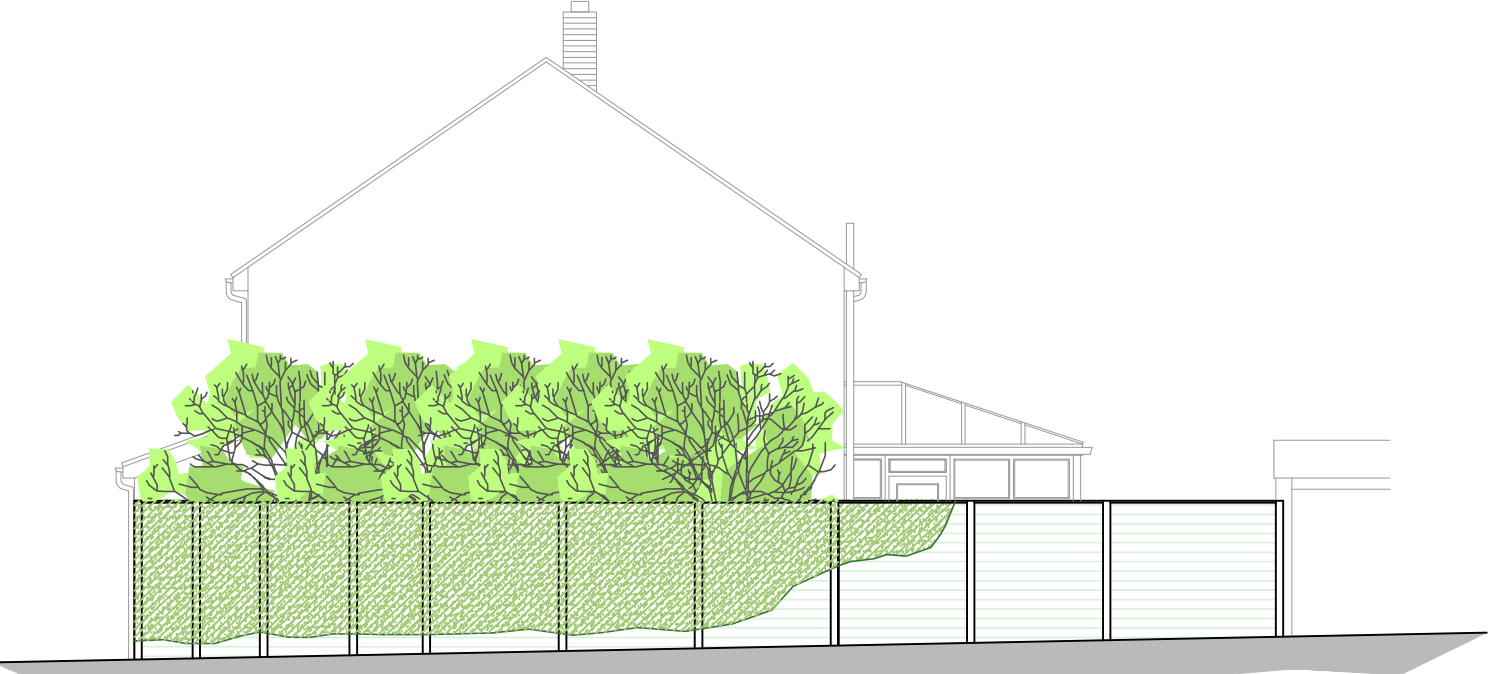

North elevation (from cherry tree ave) scale 1:100

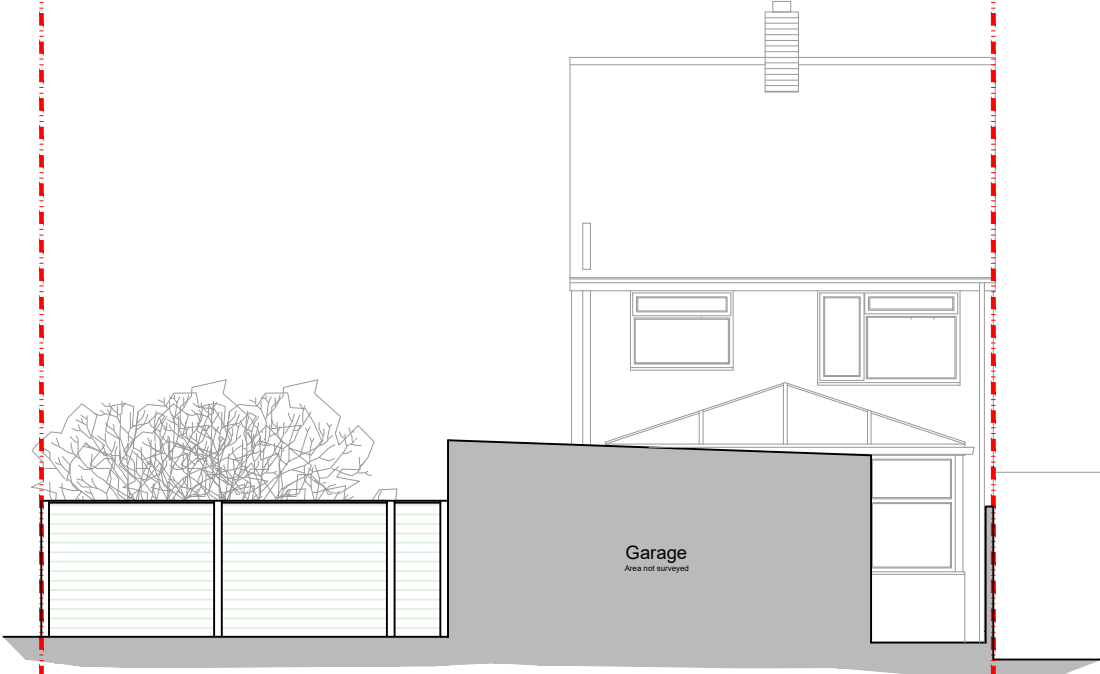

West elevation (from driveway) scale 1:100



NOTES:
Dimensions to be checked on site before commencing work. Any discrepancies shall be reported to the architect immediately.
Do not scale from these drawings except for planning purposes. Use figured dimensions only.
Where applicable this drawing is to be read in conjunction with other consultants' drawings.



Office Tel:
01243 933732
Email:
admin@jb-architecturedesign.com
Web:
www.jb-architecturedesign.com

For
MRS ANNA WATLING

Project
PROPOSED SINGLE STOREY
EXTENSION & BOUNDARY WALL
ALTERATIONS AT 89 CHERRY TREE
AVE, WATERLOOVILLE, PO8 8AT

Title
EXISTING ELEVATIONS

Date	Drawn	Scale	Checked
AUGUST 2023	SR	as noted @ A3	-
Job Number	Drawing Number	Revision	
PL.728.23	03	-	