


Notes

1. This drawing is the copyright of MH Architects Ltd
2. Do not scale this drawing except for Local Authority planning purposes
3. All dimensions must be checked on site by the contractor prior to commencement of the works.

Client Approval

X	A - Approved
X	B - Approved with comments
X	C - Do not use

Rev.	Revision Note/Purpose of Issue	Drawn By	Date	CHK By	Date
A	Issued for Comments (FIRST ISSUE)	MW	12.09.23	HJG	12.09.23
B	Issued for PLANNING	MW	28.09.23	HJG	28.09.23

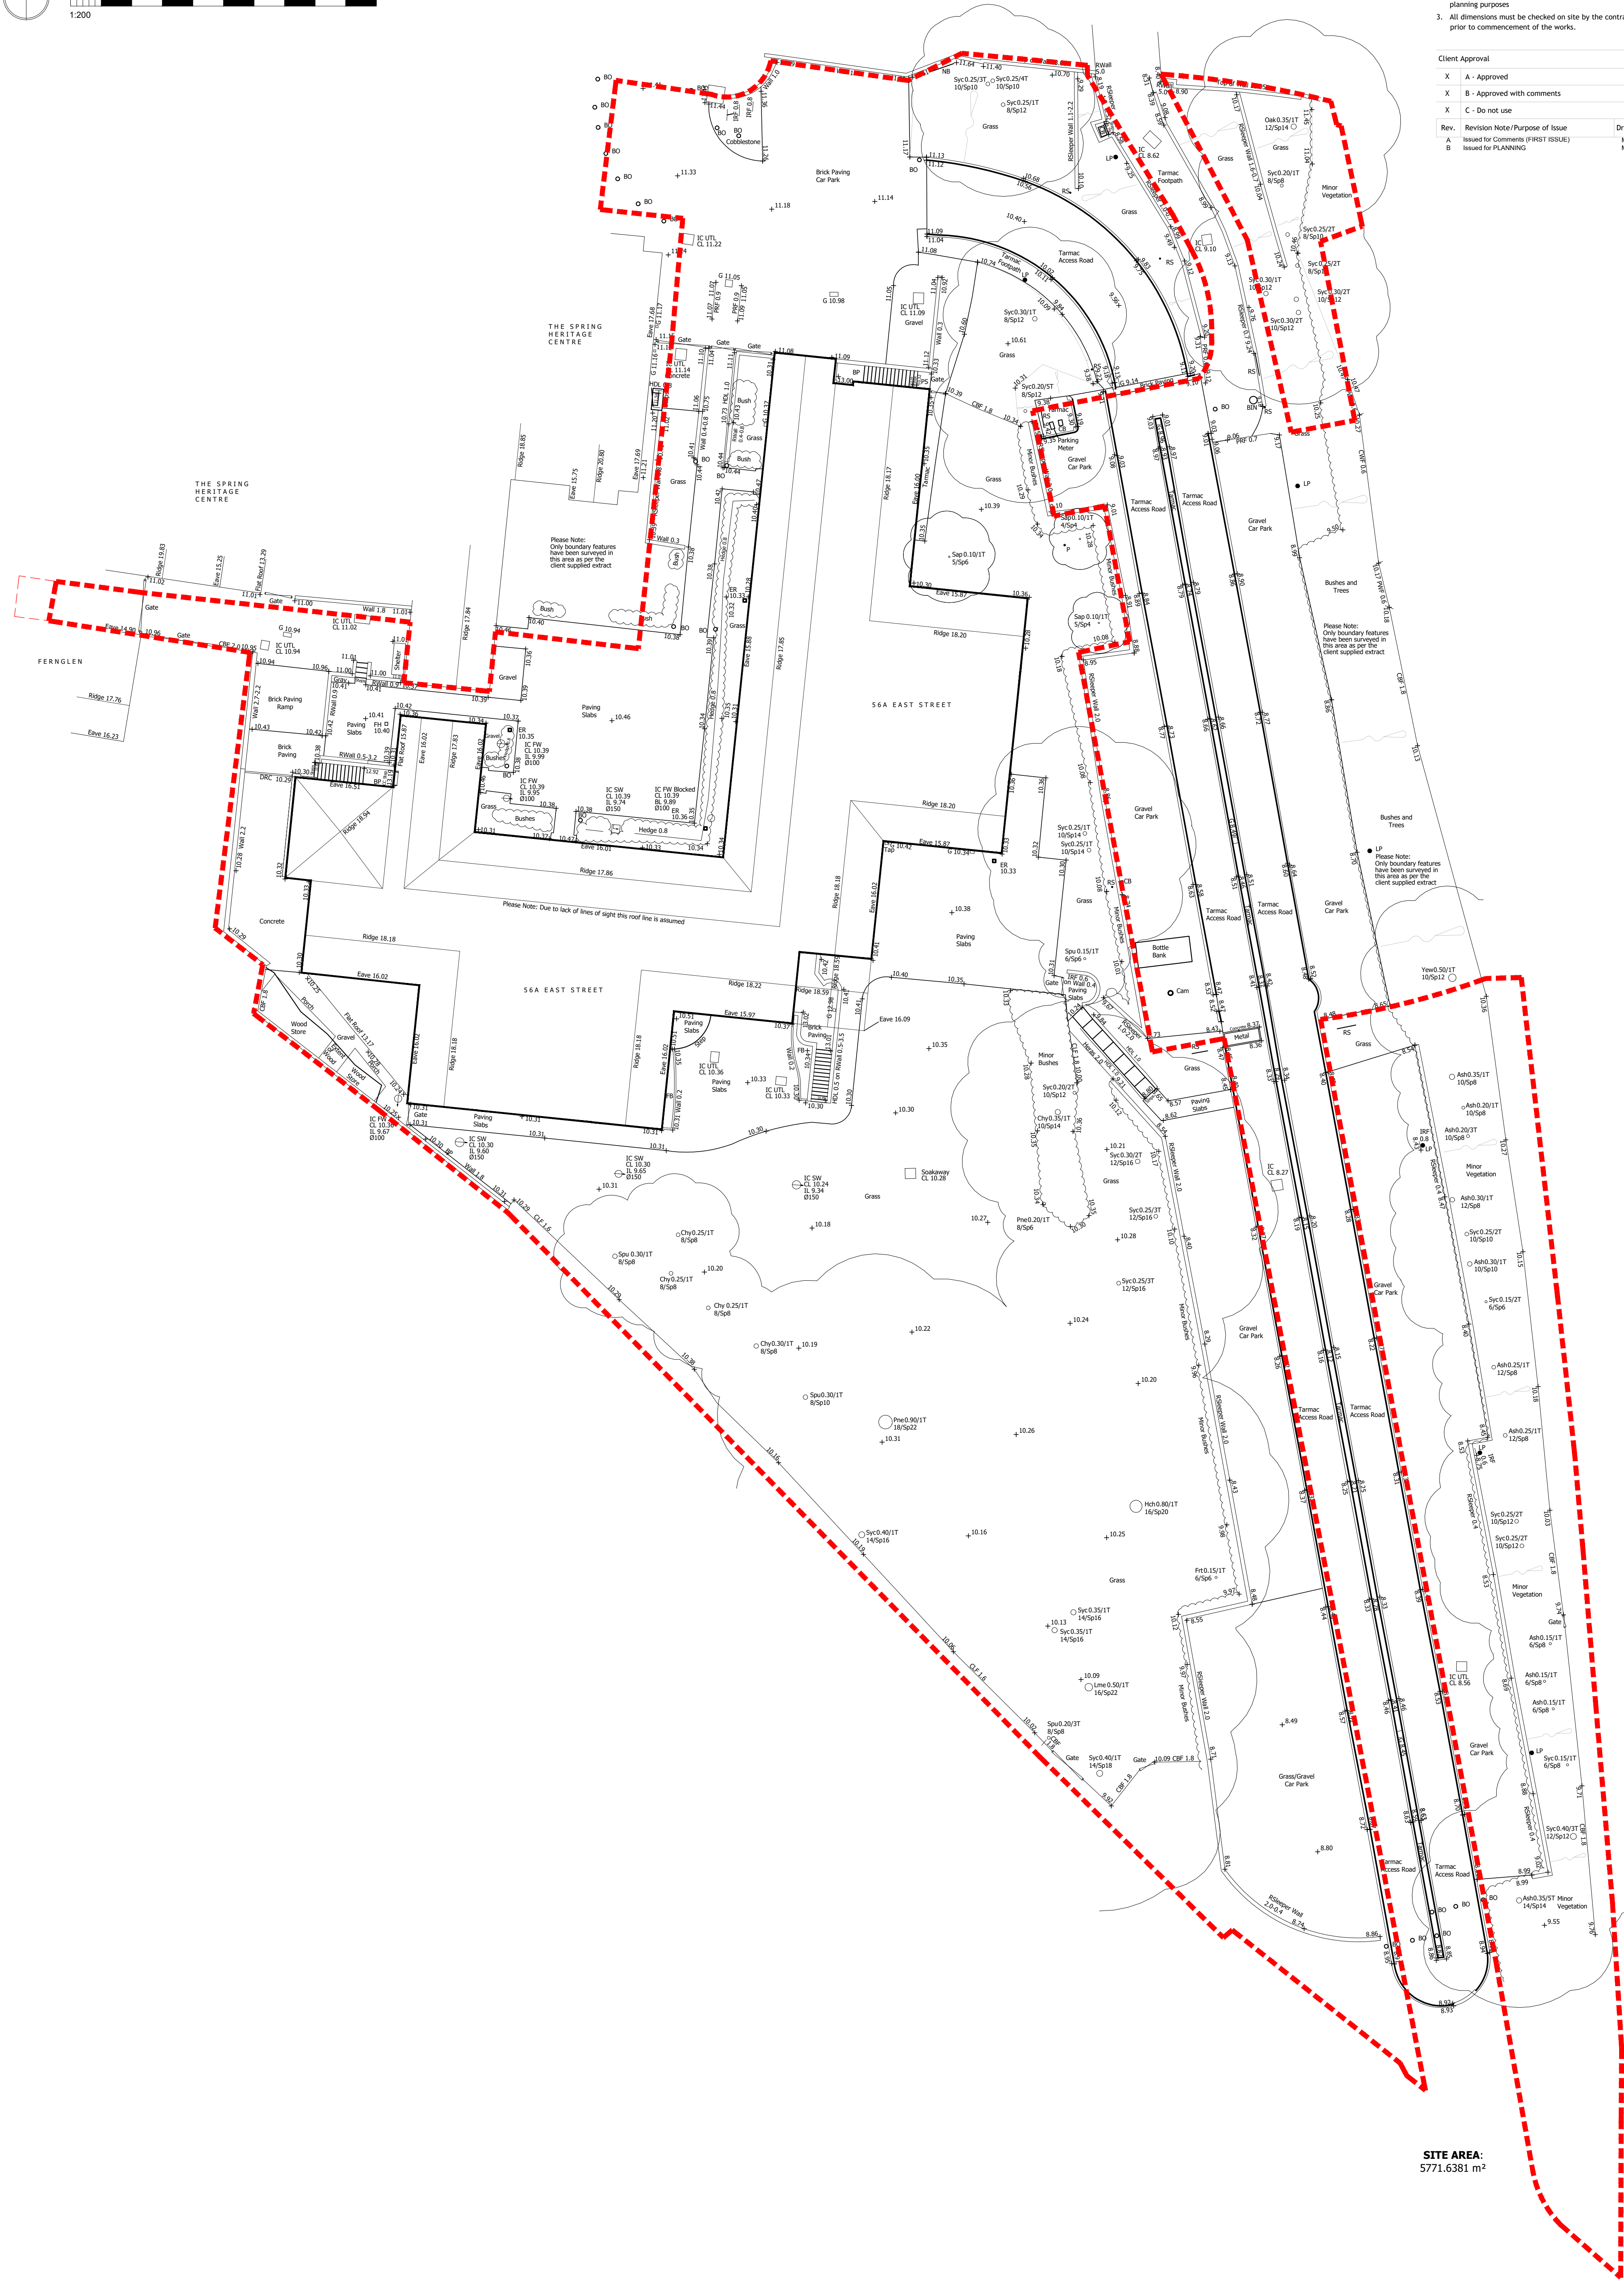

SITE AREA:
5771.6381 m²

OUTCOMES FIRST GROUP
McCormac House
School
56a East Street, Havant

Drawing title				Site Plan Existing							
Drawn		Date		Checked		Date		Scale at A1			
MW		Sept. 23		HJG		Sept. 23				1:200	
Job No.		Pro.	Org.	Zone	Level	Type	Rev.	No.		Rev.	
23-086		MCH	MHA	ZZ	00	DR	A	0001		B	
Purpose of Issue											
PRELIMINARY											